
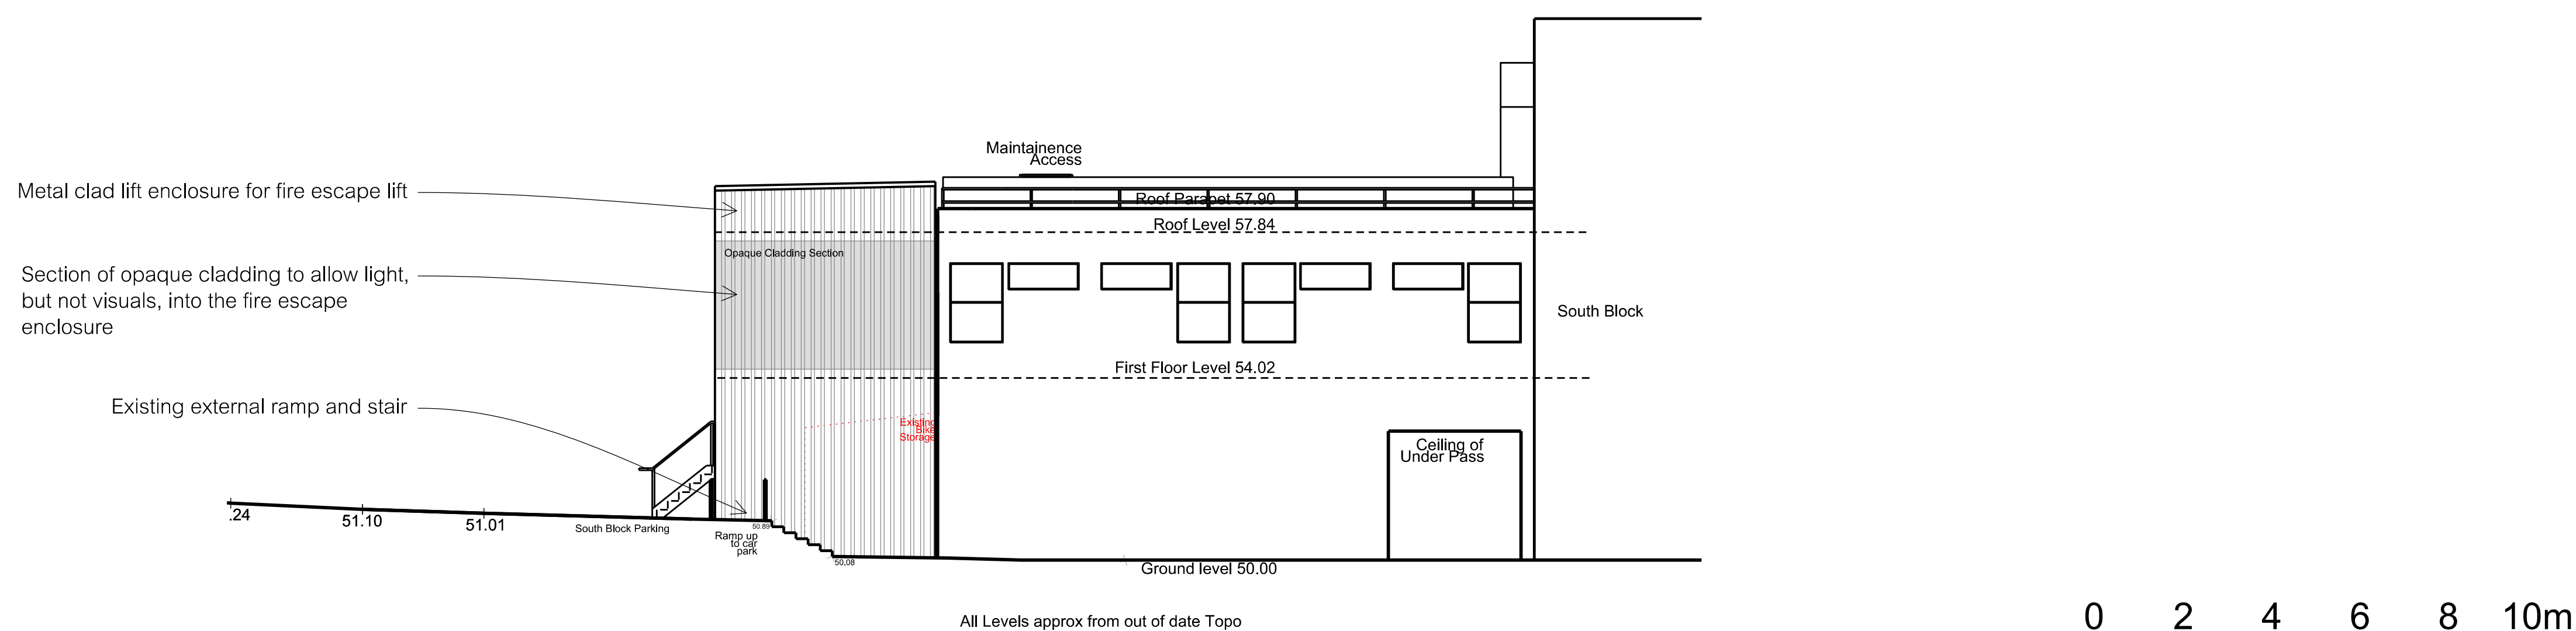
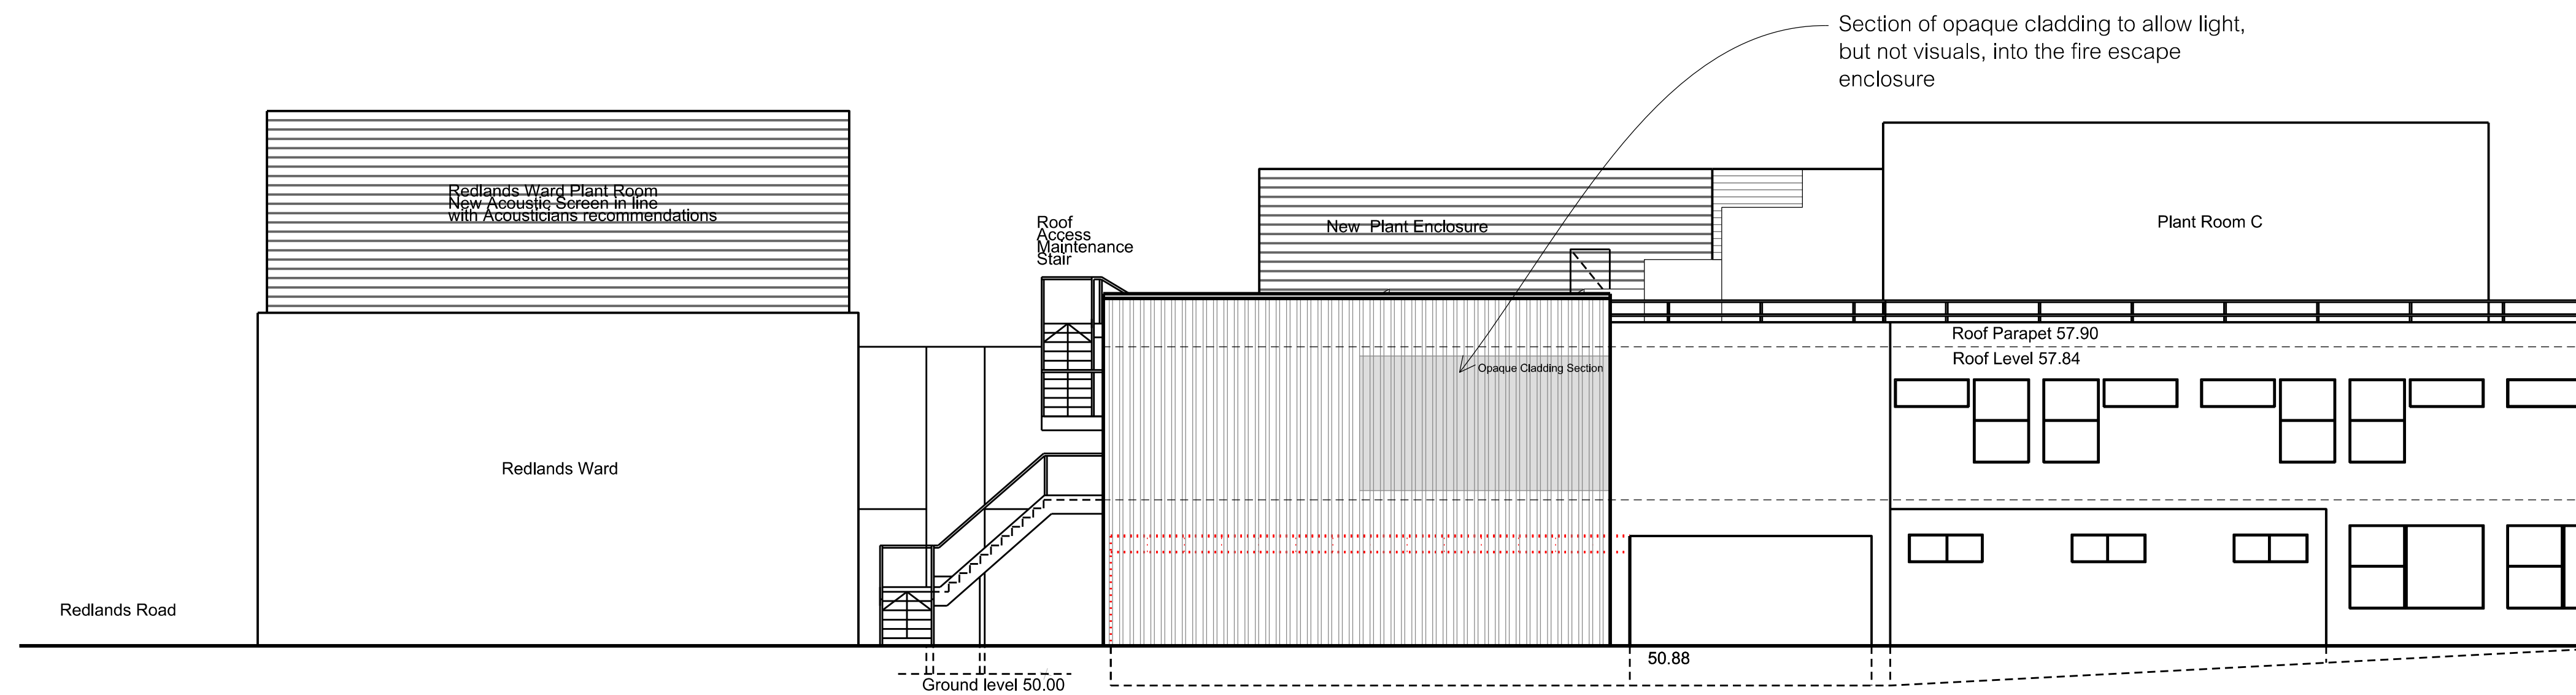


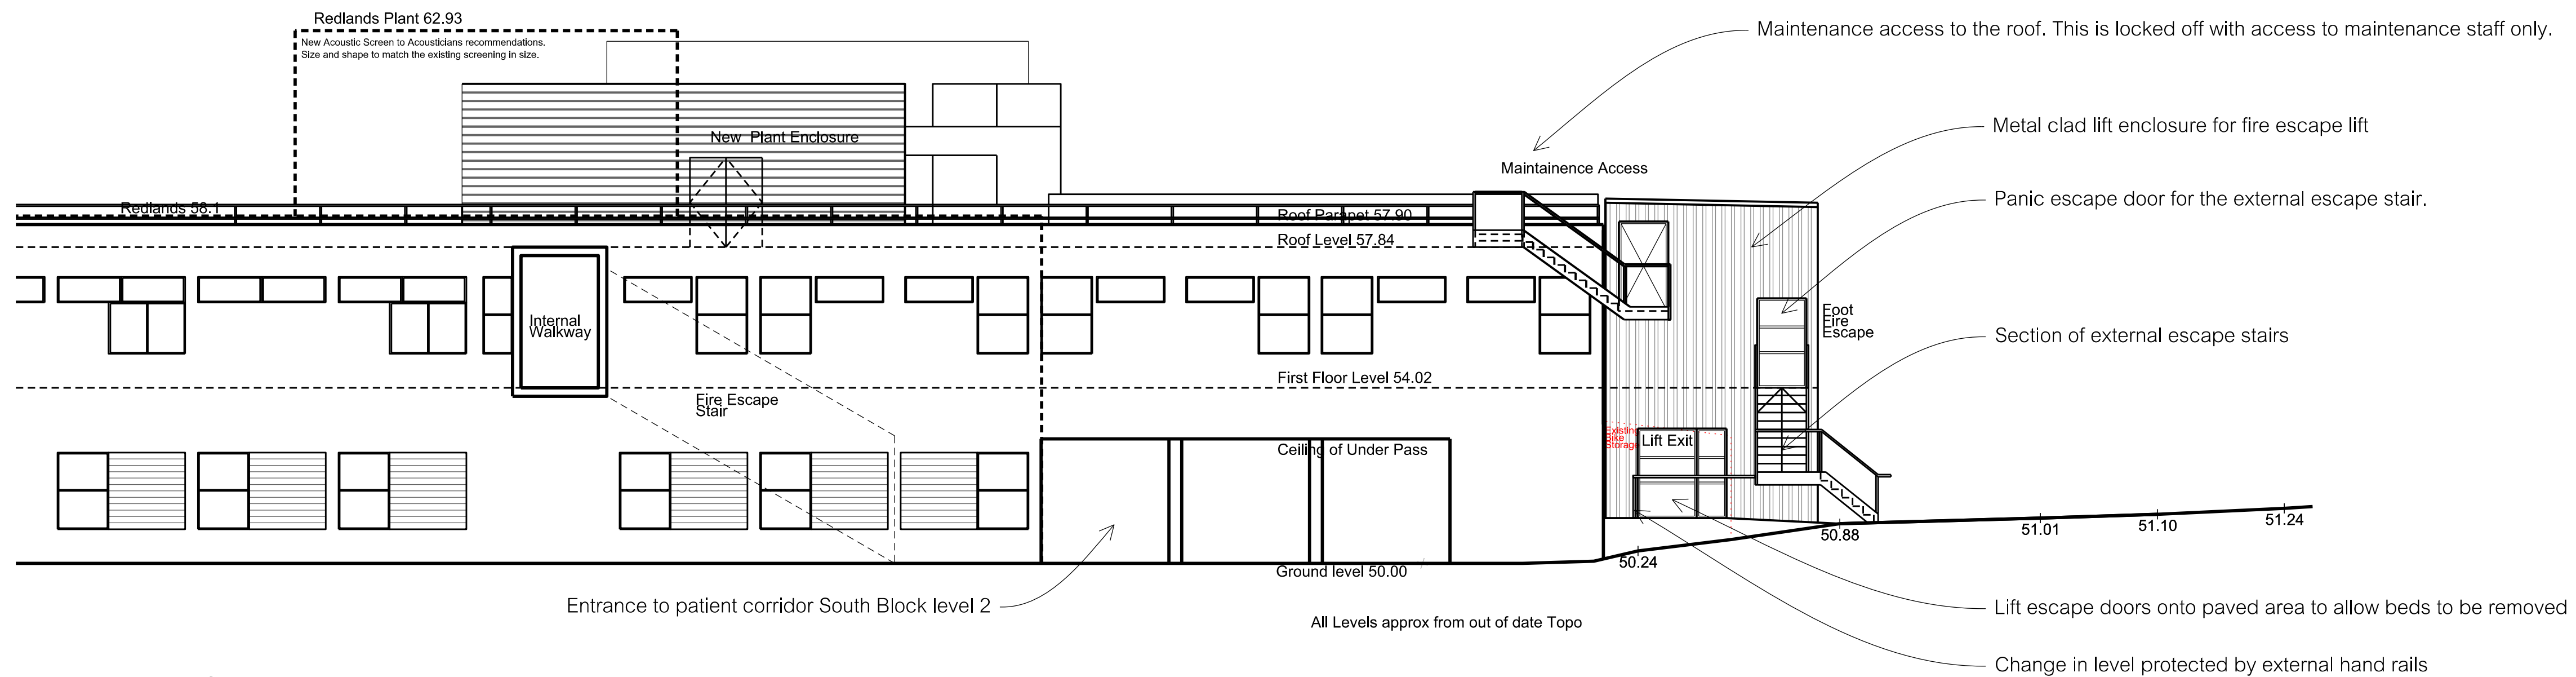

REV	DATE	BY	DESCRIPTION		CHK	APP
DRAWING STATUS: Draft						
 Officed office: St Thomas House, 6 Becket Street, Oxford, OX1 1PP t: 01865 305130 f: 01865 246424 w: www.gbshealth.co.uk  2 London Square, Guildford, Surrey, UK, GU1 1UN T +44 (0)1483 528 000 http://www.wsp.com						
CLIENT: ROYAL BERKSHIRE HOSPITAL NHS FOUNDATION TRUST						
PROJECT: RBH ICU						
TITLE: Phase 2 Proposed Elevations						
SCALE @ A1: 1:100		CHECKED:		APPROVED:		
PROJECT NUMBER:		DESIGNED:	DRAWN: TS	DATE: 04/11/24		
DRAWING NO: 7069.229				REV: - DO NOT SCALE		