


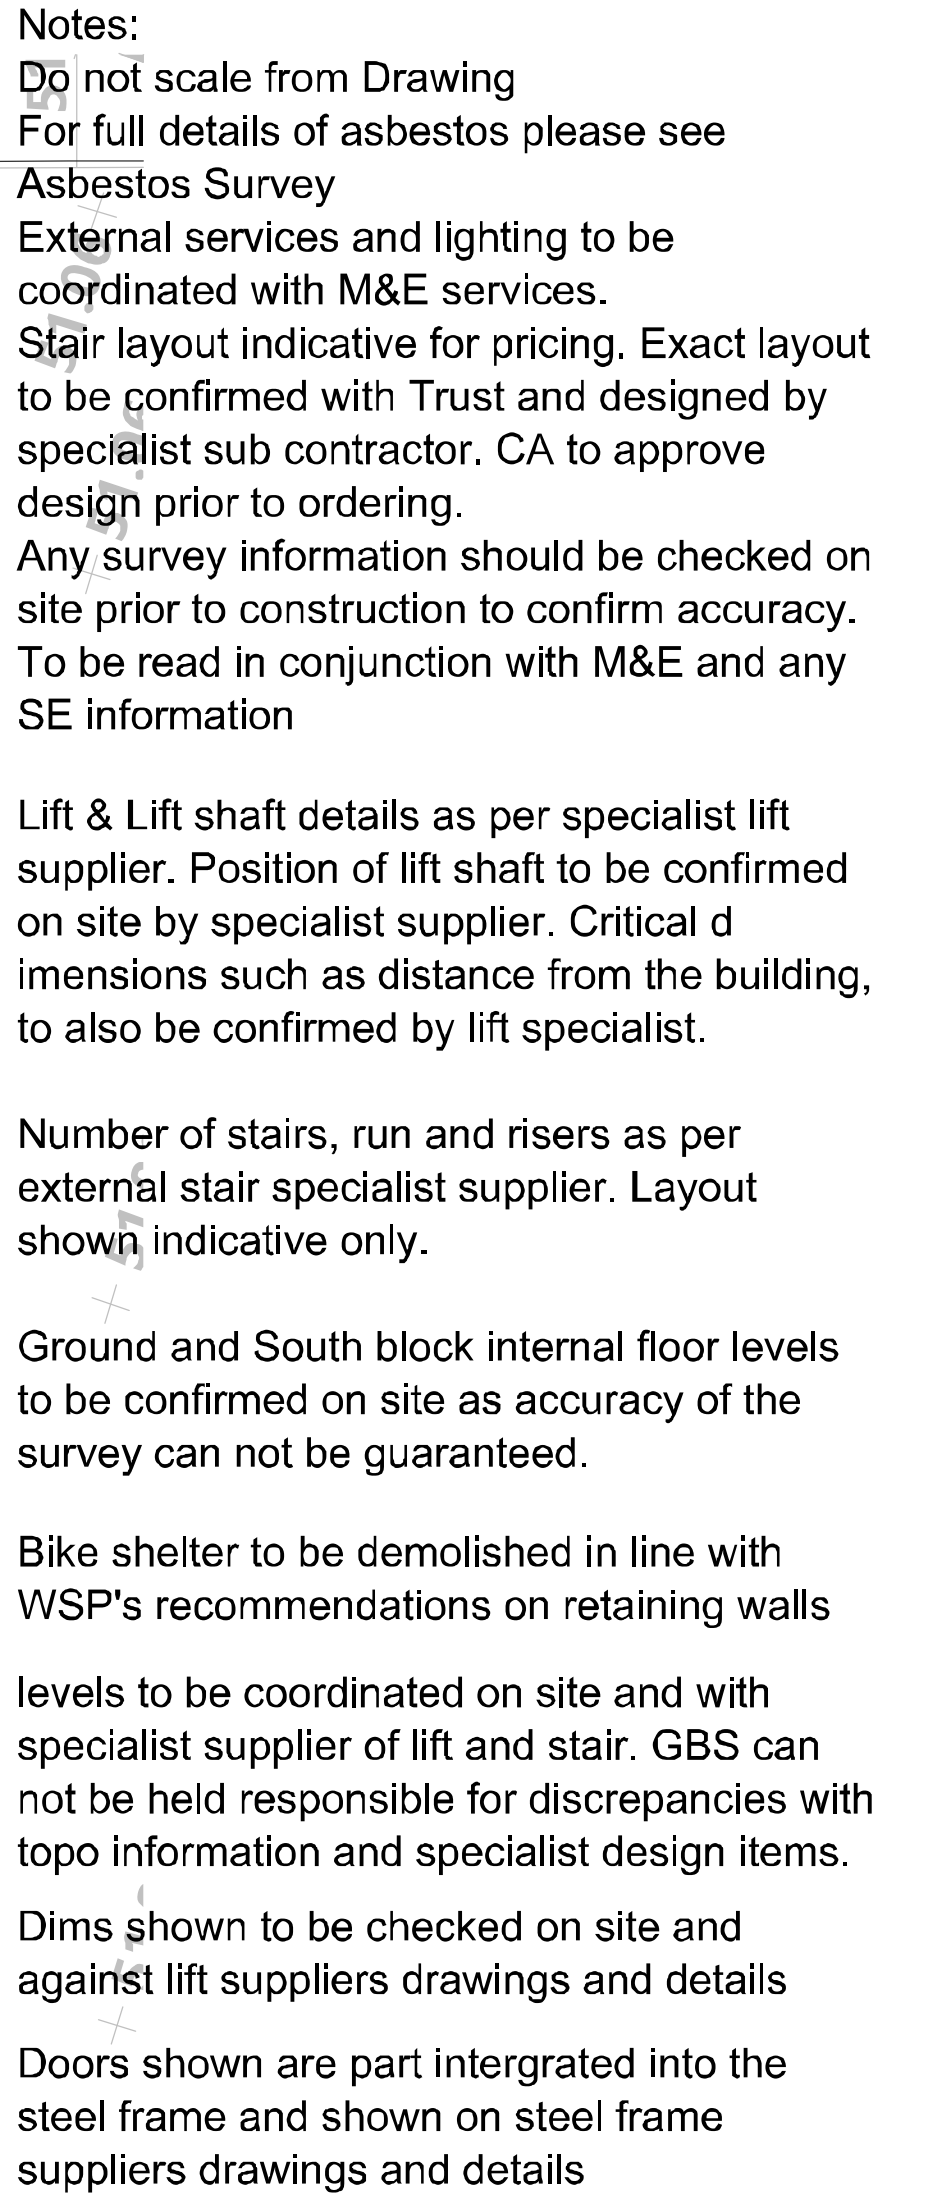

D	09/09/24	TS	Update to maintenance door and swing
C	31/07/24	TS	Update to UPS door and steel frame
B	27/06/24	TS	Altered lift routes in line with stair & lift specialist information
A	24/04/24	TS	Lift Position moved in line with SE comments.

REV	DATE	BY	DESCRIPTION	CHK	APP
DRAWING STATUS:					
Sketch Design					



Oxford office: St. Thomas House, 6 Beckett Street, Oxford, OX1 1PZ
t: 01865 300130 f: 01865 248424 w: www.gbhealth.co.uk



2 London Square, Gulkford, Surrey, UK, GU1 1UN
T: +44 (0)1483 528 000
<http://www.wsp.co.uk>

CLIENT:	ROYAL BERKSHIRE HOSPITAL NHS FOUNDATION TRUST
PROJECT:	RBH ICU
TITLE:	P2- External Works Lift and Stair

SCALE @ A1: 1:50	CHECKED:	APPROVED:
PROJECT NUMBER:	DRAWN: TS	DATE: 18/03/24

DRAWING NO: 7069.803	DO NOT SCALE	REV: D
--------------------------------	--------------	------------------