
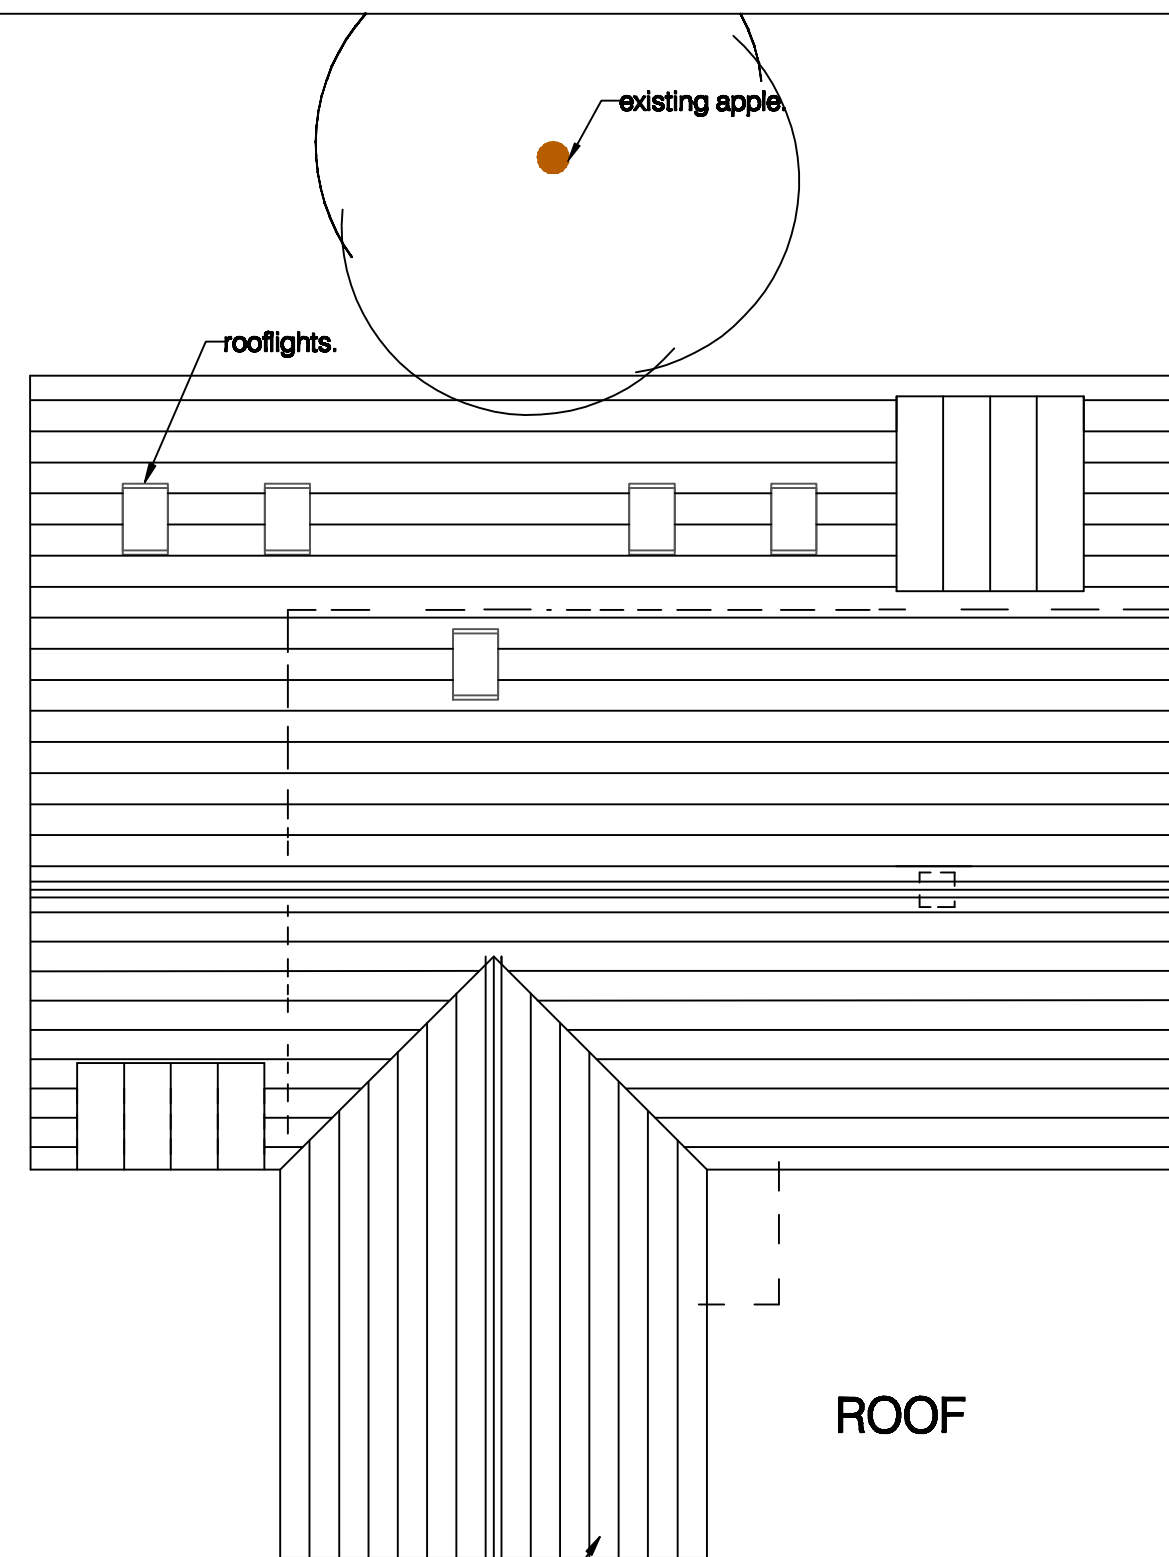


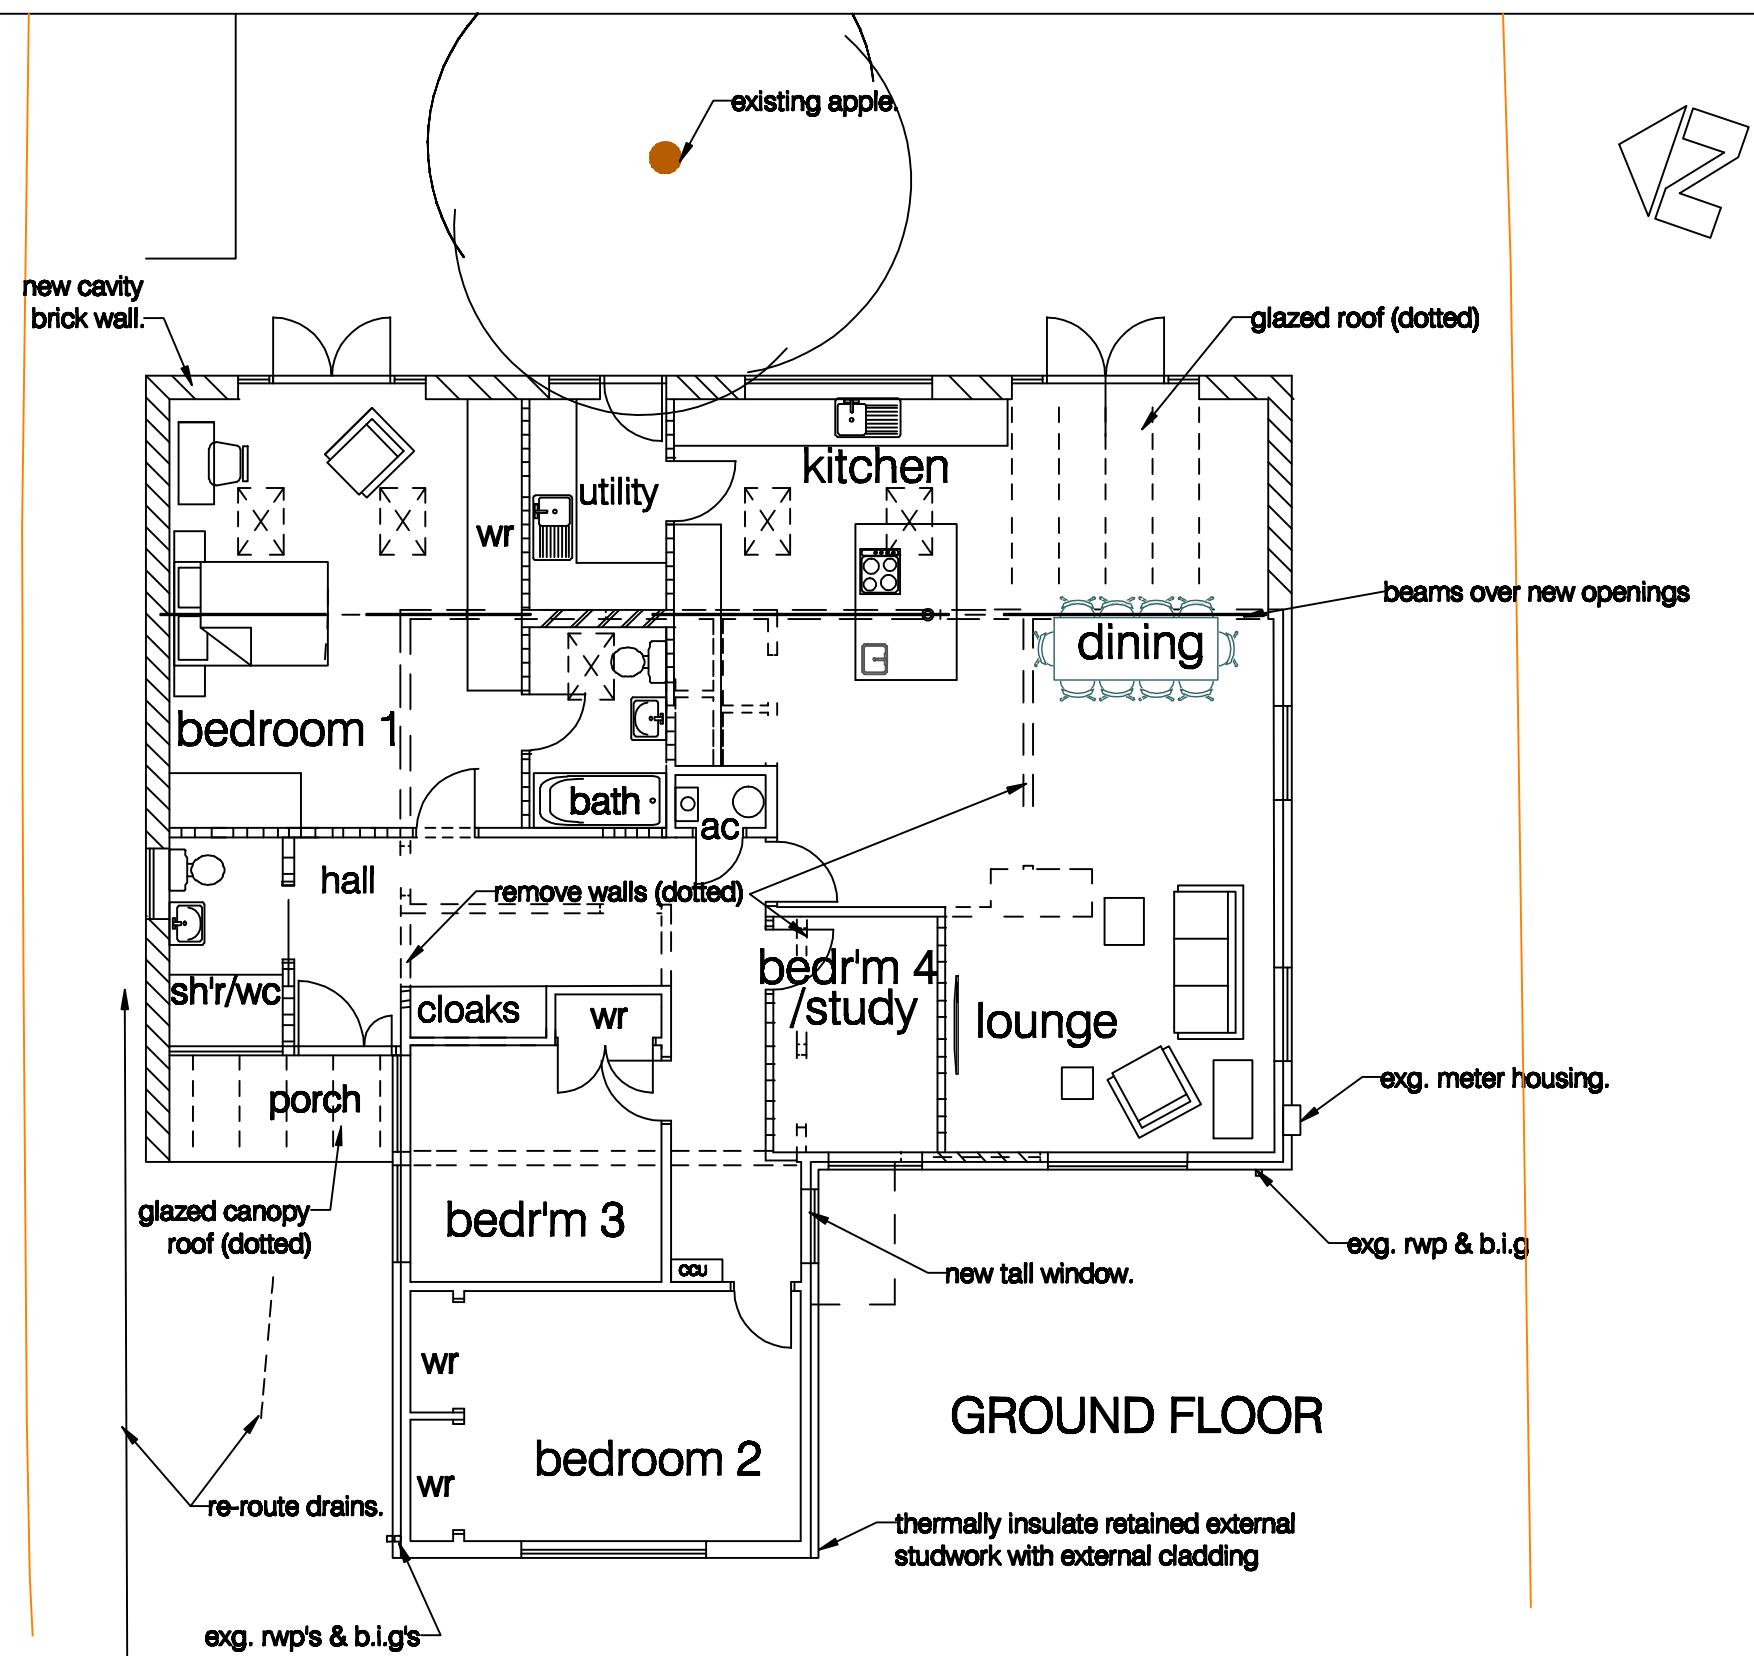

project

96 St Peter's Avenue
Caversham, Reading, Berkshire

for
title

Mr & Mrs Harding
Proposals

Drawing no: 1390 / 22 / a

M D Howlett
architectural consultant

11 Prospect Street, Caversham, Reading
Berkshire RG4 8JB; Tel: (0118) 947 7117
Email: pmaarc@globalnet.co.uk

Date: October 2024

0 1 2 3 4 5 6 metres

SCALE: 1:100@A2 and 1:200@A4

Revision a: Elevational annotation altered. Nov 2024

