


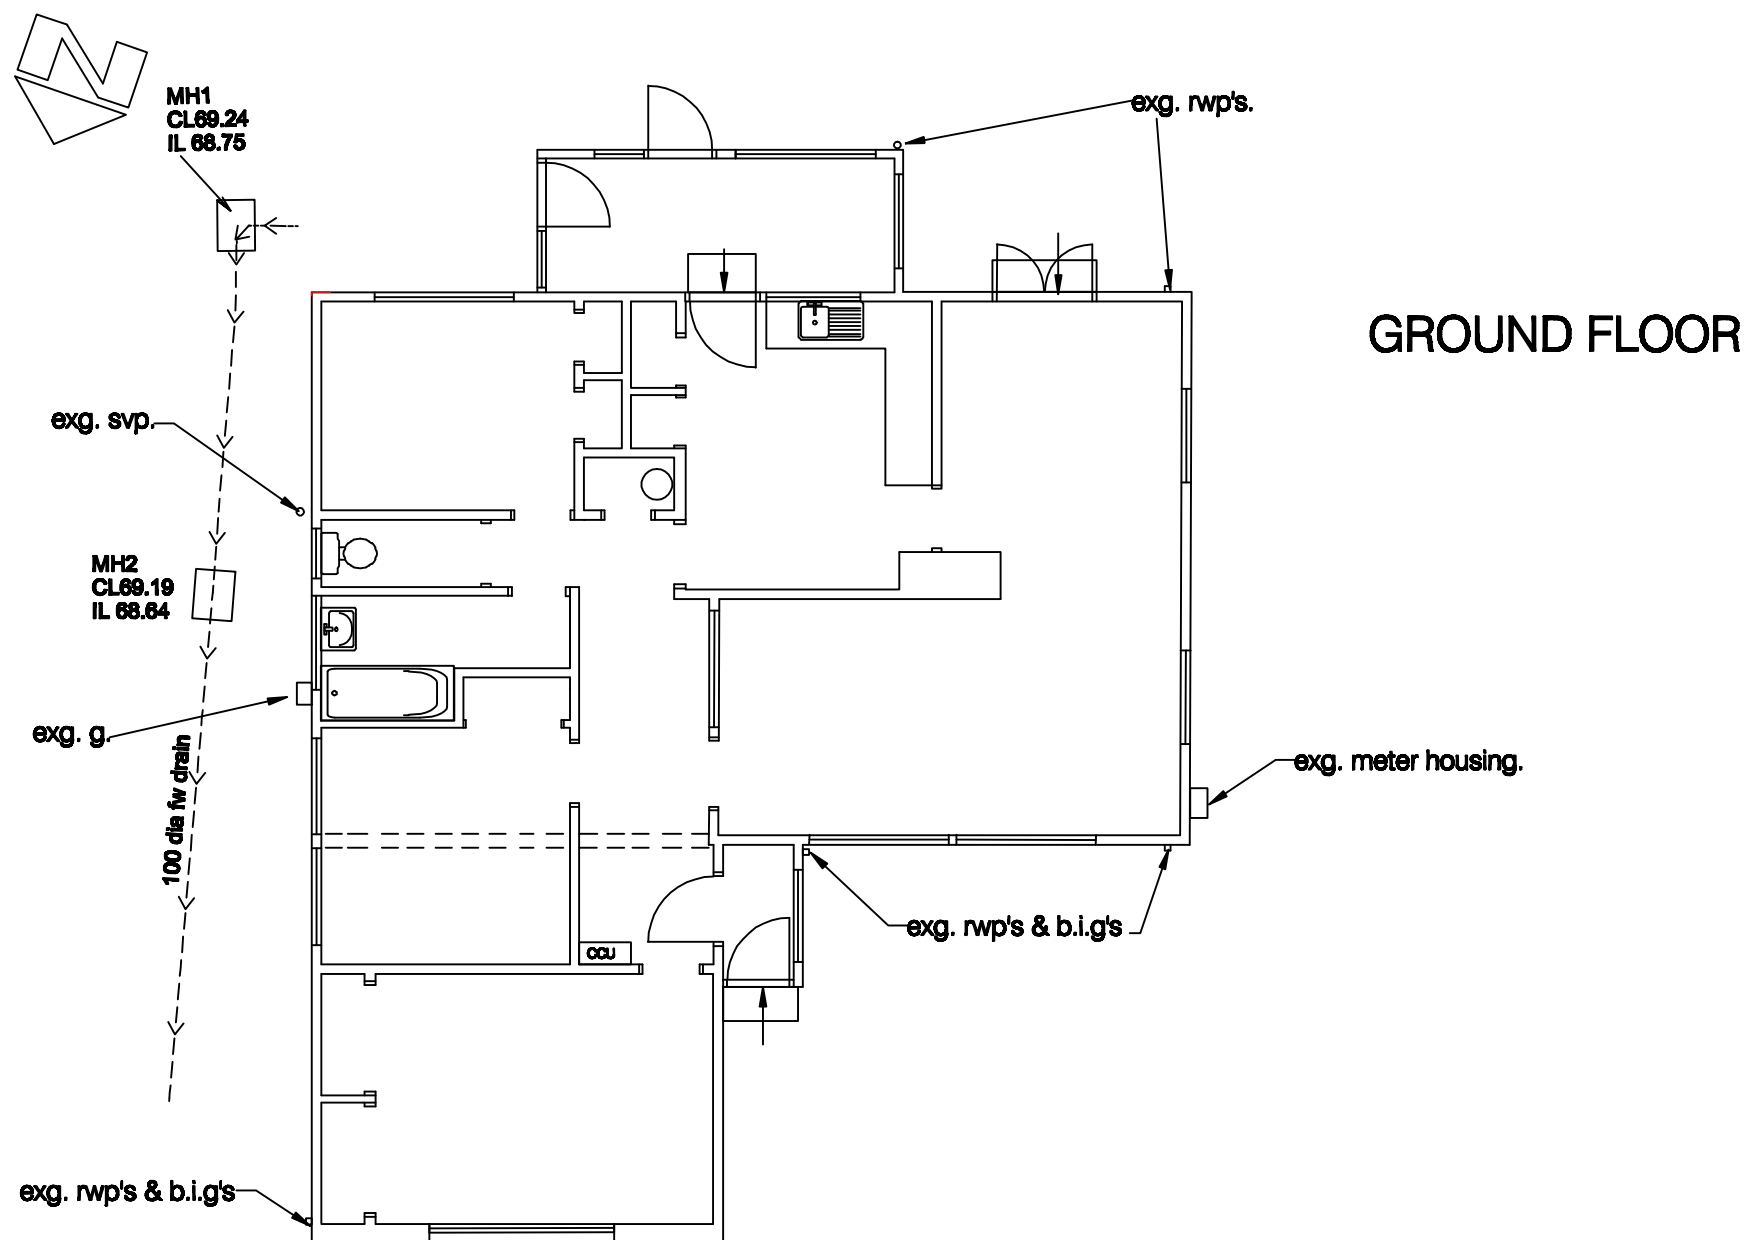

project

96 St Peter's Avenue
Caversham, Reading, Berkshire

for
title

Mr & Mrs Harding
Ground Floor as Existing

Drawing no:

1390 / 21 /

M D Howlett
architectural consultant

11 Prospect Street, Caversham, Reading
Berkshire RG4 8JB; Tel: (0118) 947 7117
Email: pmaarc@globalnet.co.uk

Date: August 2024

0 1 2 3 4 5 6 metres

SCALE: 1:100@A2 and 1:200@A4



FRONT



WEST



REAR



EAST