



PROPOSED GARDEN ROOM

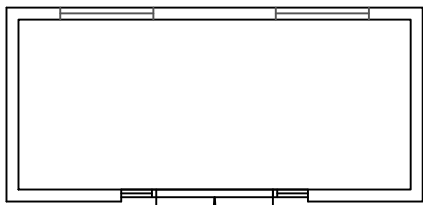

PLAN

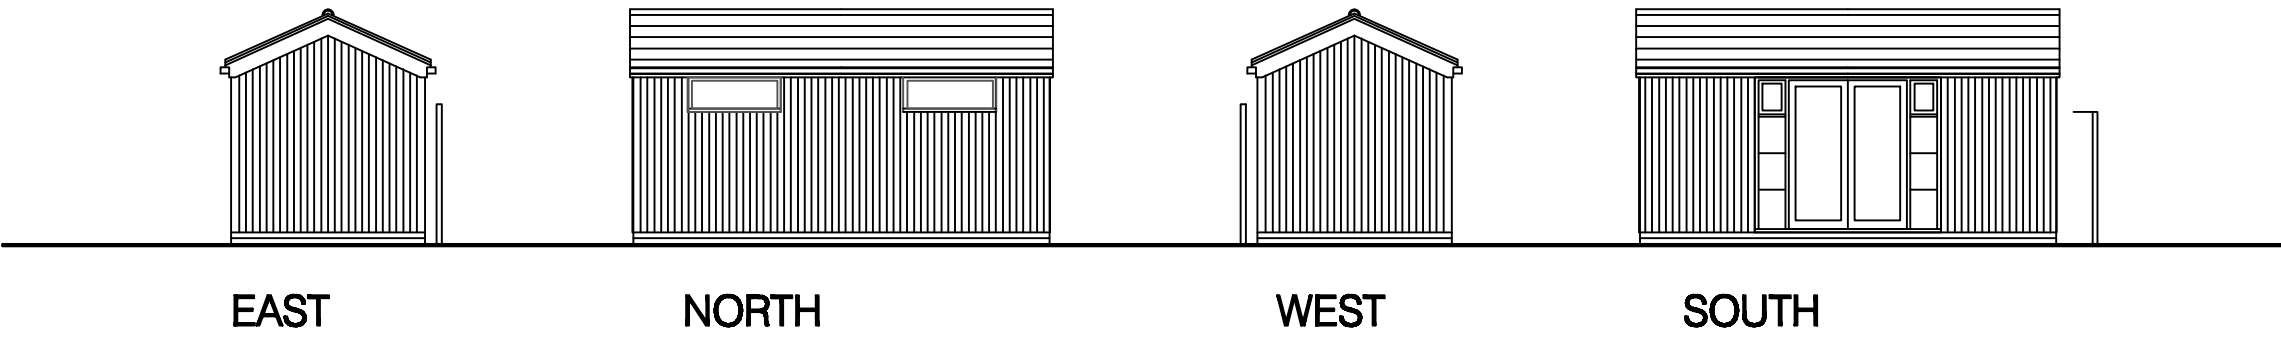

project

96 St Peter's Avenue
Caversham, Reading, Berkshire

for title

Mr & Mrs Harding
Site as Proposed

Drawing no:

1390 / 23 / a


M D Howlett

architectural consultant

11 Prospect Street, Caversham, Reading
Berkshire RG4 8JB; Tel: (0118) 947 7117
Email: pmaarc@globalnet.co.uk

Date:

November 2024

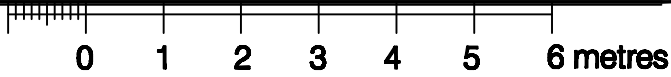

SCALE: 1:100 on A2; 1:200 on A4.
Revision a: Existing layout indicated. November 2024.

