


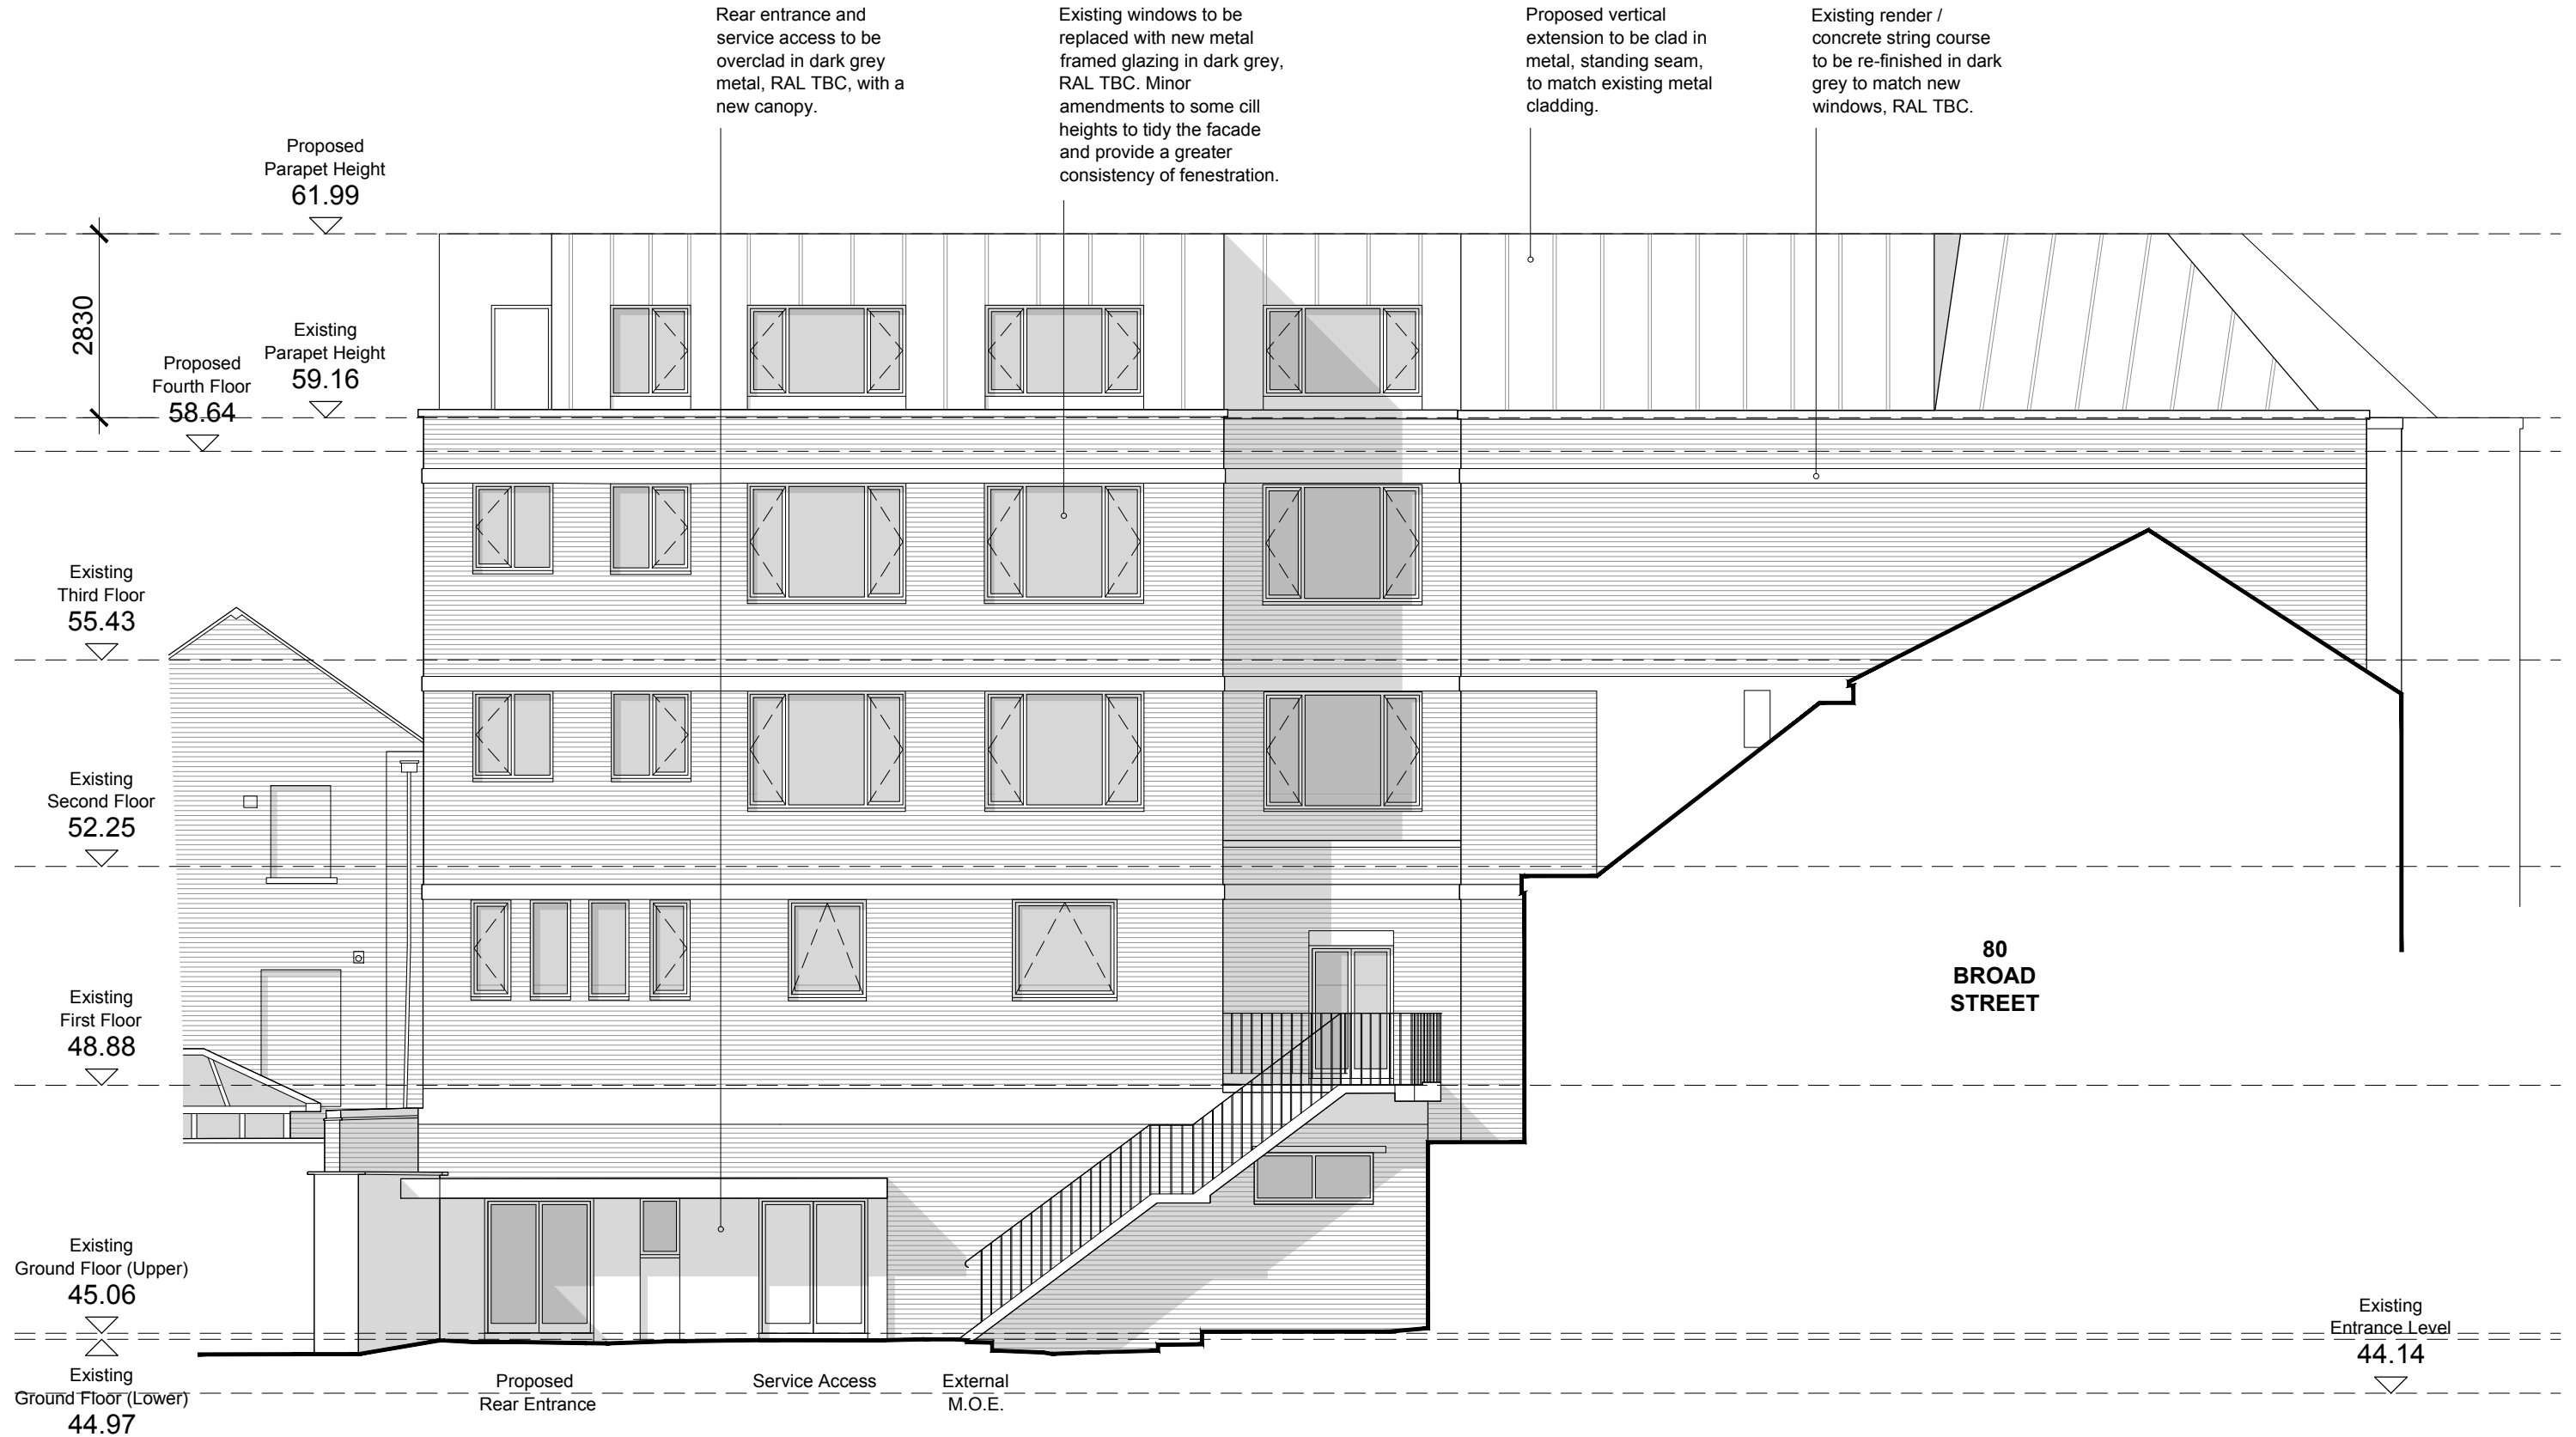

PROPOSED ELEVATION 04 - East Facing
1:100 at A3

RUTTER ARCHITECTS

68 Crooksbury
Farnham
Surrey
GU10 1QD
T. 01252 781 432
W. www.rutterarchitects.com

Copyright Rutter Architects Limited.
No implied licence exists. All dimensions to be checked onsite. Errors, omissions or differences
between drawings and specifications or bills of quantities to be reported to Rutter Architects Limited.

Scale @ A3 :	Checked By :	Date :	
1:100	PR	JUL 24	
Job Number :	Stage :	Drawing No :	Revision :
1065	PL	133	*
☐ Construction	☐ Preliminary	☒ Information	
☐ Approval	☐ Tender		

Client :
V FUND

Project :
ST MARYS HOUSE, READING

Drawing Title :
PROPOSED ELEVATION 04

Revisions : Drawn/Chkd : Date : Notes :

