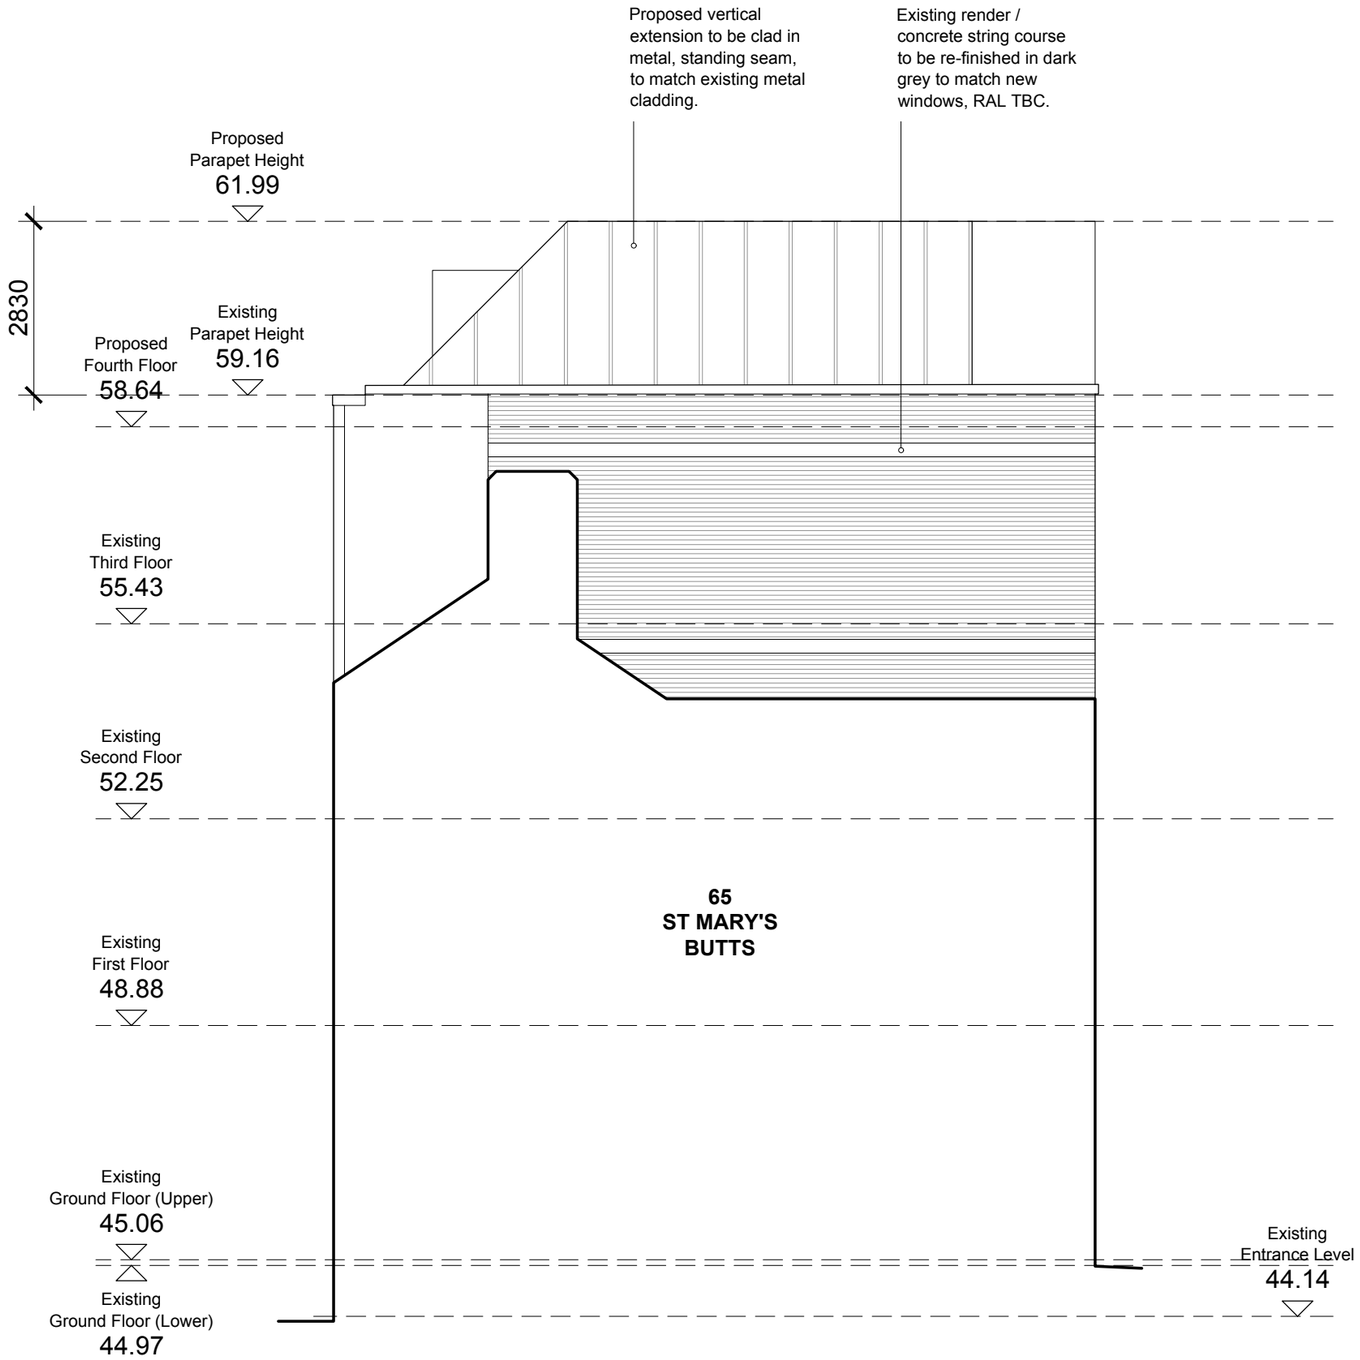

PROPOSED ELEVATION 05 - South Facing
1:100 at A3

RUTTER ARCHITECTS

68 Crooksbury
Farnham
Surrey
GU10 1QD

T. 01252 781 432
W. www.rutterarchitects.com

Copyright Rutter Architects Limited.
No implied licence exists. All dimensions to be checked onsite. Errors, omissions or differences between drawings and specifications or bills of quantities to be reported to Rutter Architects Limited.

Scale @ A3 :	Checked By :	Date :
1:100	PR	JUL 24

Job Number :	Stage :	Drawing No :	Revision :
1065	PL	134	*

☐ Construction ☐ Preliminary ■ Information
☐ Approval ☐ Tender

Client : V FUND

Project : ST MARYS HOUSE, READING

Drawing Title : PROPOSED ELEVATION 05

Revisions : Drawn/Chkd : Date : Notes :

0 1 2 3 4 5m
Scale 1:100

/Users/samuelrutter/Library/CloudStorage/OneDrive-RutterArchitectsLimited/Rutter Architects - Projects/1065 St Marys House, Reading/02_Planning/Dwg Sheets/RA-1065-PL-134 - Proposed Elevation 05.dwg