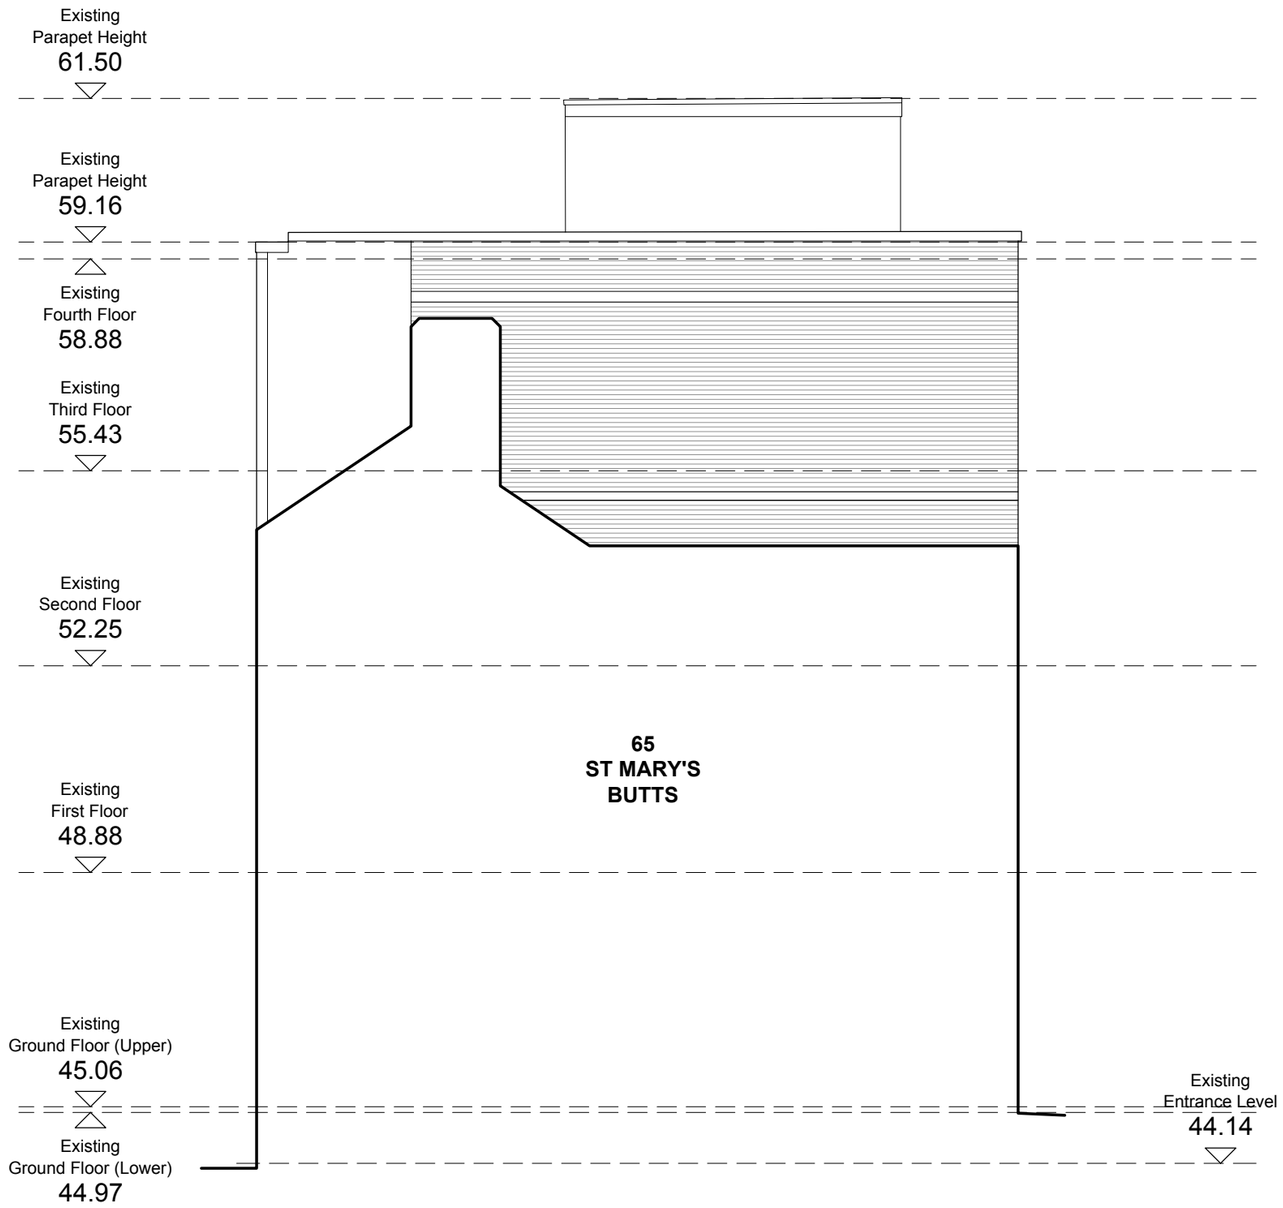

EXISTING ELEVATION 05 - South Facing
1:100 at A3

RUTTER ARCHITECTS

68 Crooksbury
Farnham
Surrey
GU10 1QD

T. 01252 781 432
W. www.rutterarchitects.com

Copyright Rutter Architects Limited.
No implied licence exists. All dimensions to be checked onsite. Errors, omissions or differences between drawings and specifications or bills of quantities to be reported to Rutter Architects Limited.

Scale @ A3 :	Checked By :	Date :	Client :	Revisions :	Drawn/Chkd :	Date :	Notes :
1:100	PR	JUL 24	V FUND				

Job Number :	Stage :	Drawing No :	Revision :	Project :
1065	PL	034	*	ST MARYS HOUSE, READING

☐ Construction ☐ Preliminary ■ Information
☐ Approval ☐ Tender

Drawing Title :
EXISTING ELEVATION 05

0 1 2 3 4 5m
Scale 1:100

/Users/samuelrutter/Library/CloudStorage/OneDrive-RutterArchitectsLimited/Rutter Architects - Projects/1065 St Marys House, Reading/02_Planning/Dwg Sheets/RA-1065-PL-034 - Existing Elevation 05.dwg