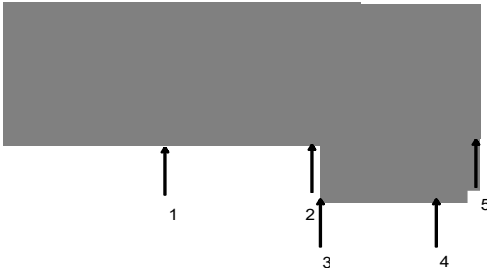


LEVEL MONITORING - RELATIVE SURVEY READINGS

Provider Details		Client Details		Risk Address	
Name:	Knight Associates Ltd	Insurance Co.:	RSA	Occupier:	
		Client Name:	Crawford	Address:	
Our Ref:	SU1901097	Technical Mgr:	H Nash	Address:	
		Email:		Town:	
		Client Ref:	SU1901097	County:	
Monitoring Details		Address:	National Subsidence Unit	Post Code:	
Instruction Date:	4/4/19	Address:	4th Floor 30 St Pauls Square	Tel Home:	
First Reading Date:	24/04/2019	Town:	Birmingham	Tel Work:	
Maximum No Visits:	10	County:		Mobile:	
Anticipated Expiry Date:	Sept '22	Post Code:	B3 1QZ	Other:	
Monitoring Int (Wks):	8	Other Email:	subsidence.monitoring@crawco.co.uk	Other:	

[illegible]

Remote datum used


REAR

- 13/09/22 Readings taken.25/06/19 Insured requests an update re tree . 24/04/19 Points fitted where possible.
- A common brickcourse could not be followed, subsequently relative data only.
- No further readings are planned

LEVEL MONITORING - RELATIVE MOVEMENT SKETCH

Client: Crawford

Client Ref: SU1901097

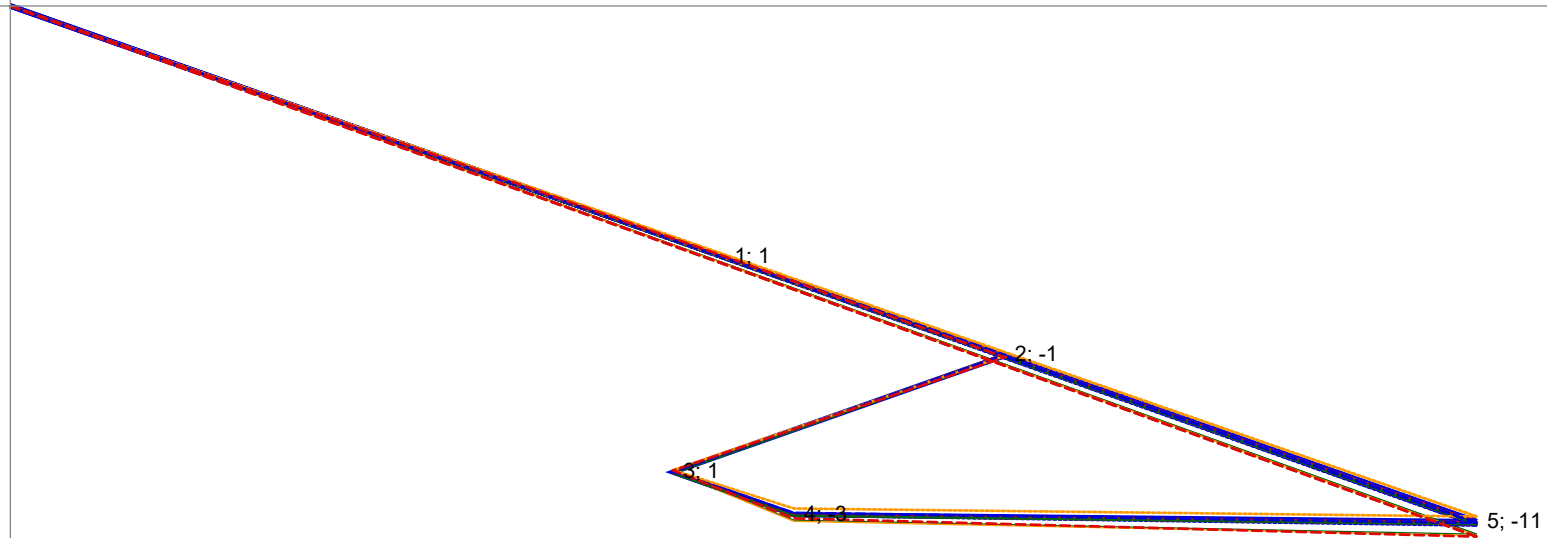

Datum Reading	Reading 1 (24/4/19)	Reading 2 (25/6/19)	Reading 3 (22/8/19)	Reading 4 (16/10/19)	Reading 5 (25/1/20)	Reading 6 (11/5/20)
Reading 7 (13/7/20)	Reading 8 (19/5/22)	Reading 9 (20/7/22)	Reading 10 (13/9/22)	Reading 11 (0/1/00)	Reading 12 (0/1/00)	

Notes:
Vertical distorted scale 1: 20

Point labels give level difference of last reading from original datum in mm.


LEVEL MONITORING - RELATIVE SURVEY READINGS

Client: Crawford


Client Ref: SU1901097

Chart Scale 1:1000


1

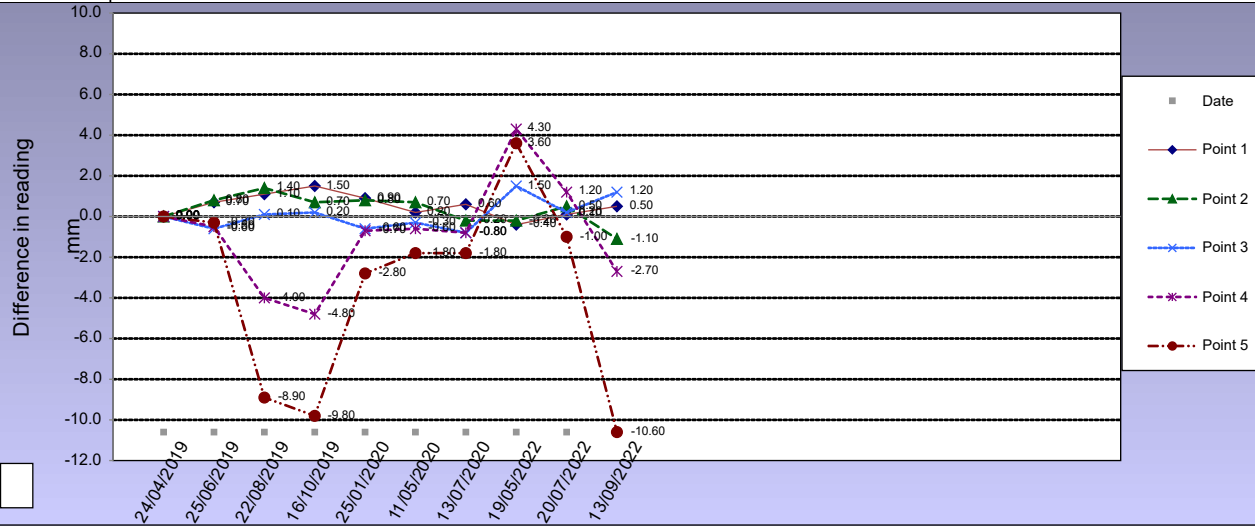

2

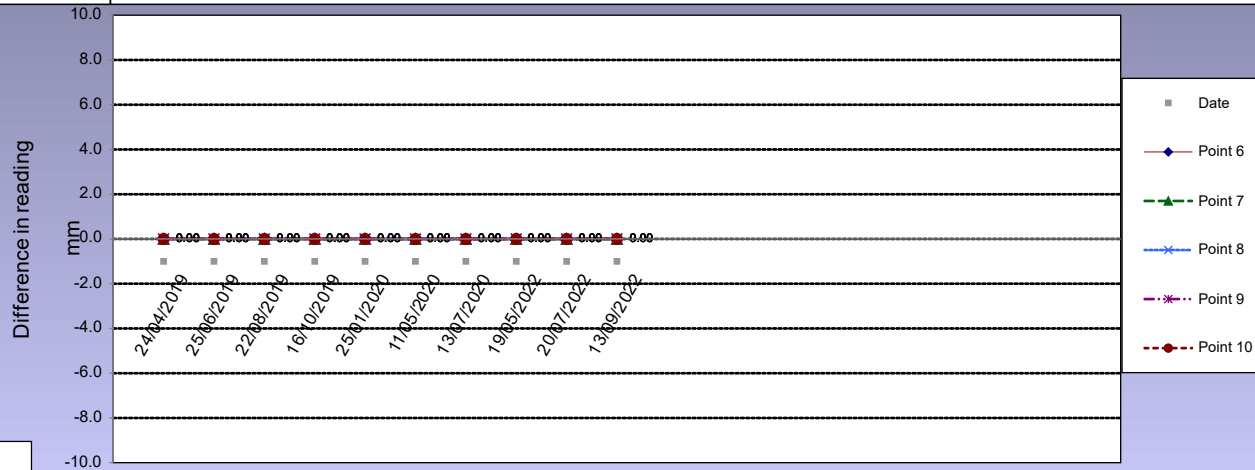

3

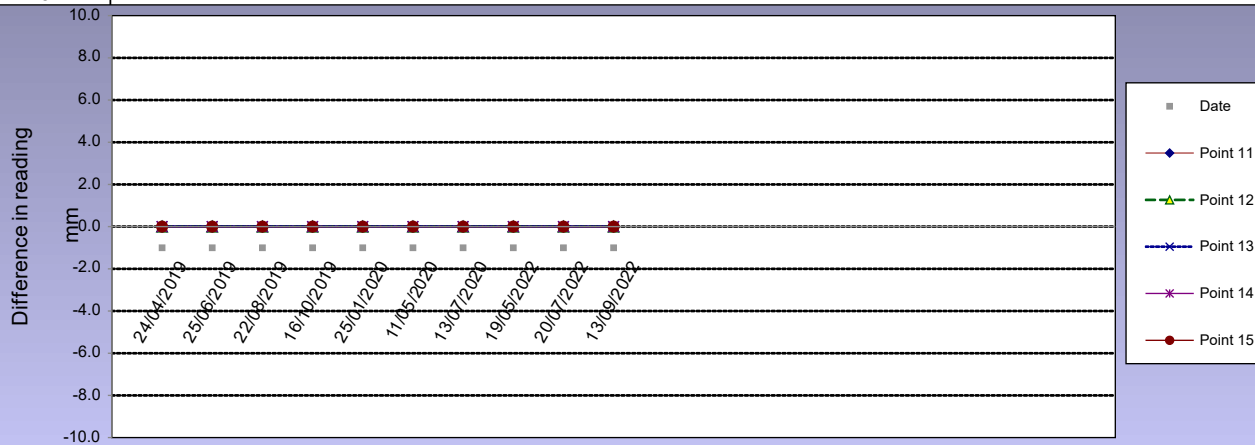

Standard Comments for selection in Readings and Sketch Worksheets
User may edit these as appropriate

Standard Comments	
No Comment	
Standard Comment 1	A further visit is due in
Standard Comment 2	No further readings are planned
Standard Comment 3	The Insured requested an update.
Standard Comment 4	Points fitted and readings taken.
Standard Comment 5	

Standard Bullet
●