



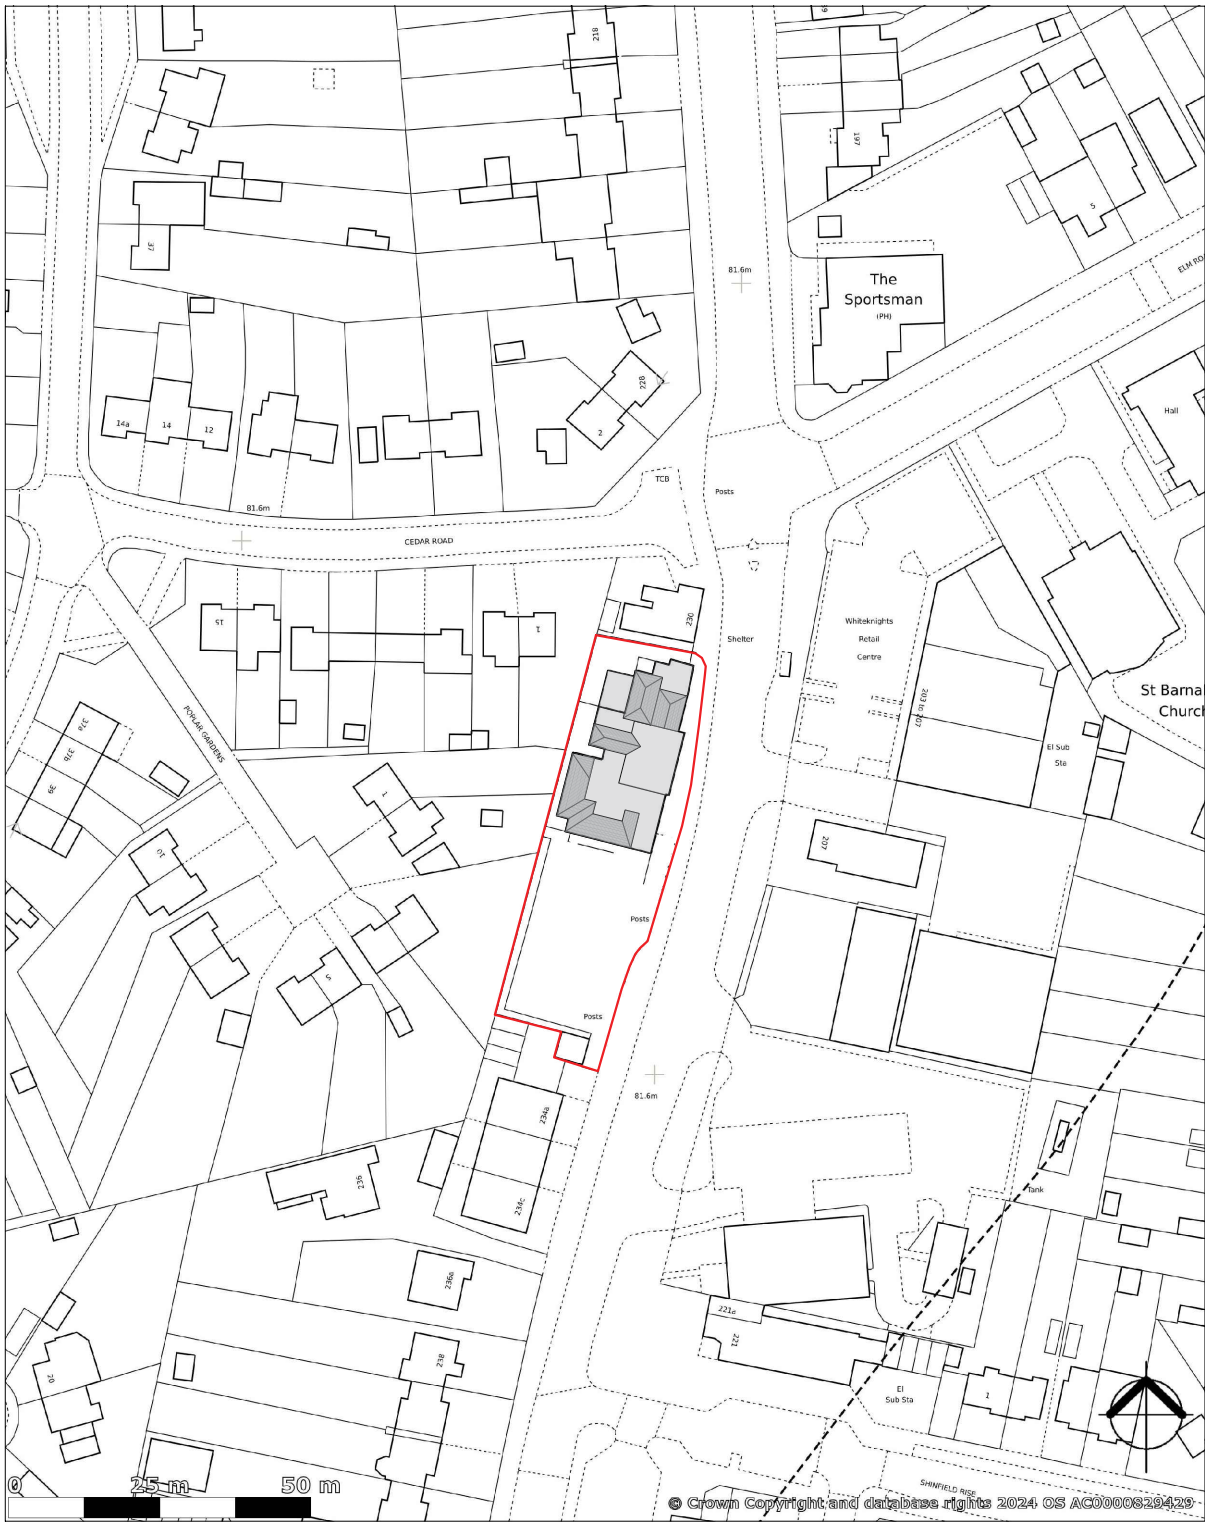

Site Location Plan

Any dimensions shown should be checked on site and discrepancies reported to the Architect prior to construction. Designs are not coordinated with engineer projects. Do not scale for construction purposes.

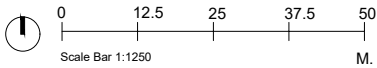

Block Plans are scaled from the Ordnance Survey Location Maps. Please see the licence number for the Os Maps in the Location Plans

Existing As-Built

Site area : 1380 m²

Drawing Name

Site Location Plan

Project Address

Ghee Foods Ltd - 232 Shinfield Road,
Reading, RG2 8EX

Drawing Ref.

232ShinfieldRoad_
SiteLocationPlan_V1

Scale

1/1250 at A3

Drawing No.

01

Designer

EC

Revision

V1

Date

19.09.2024



Planning By Design Ltd
www.planning-by-design.co.uk
hello@planning-by-design.co.uk