REV	COMMENTS	DATE
.		

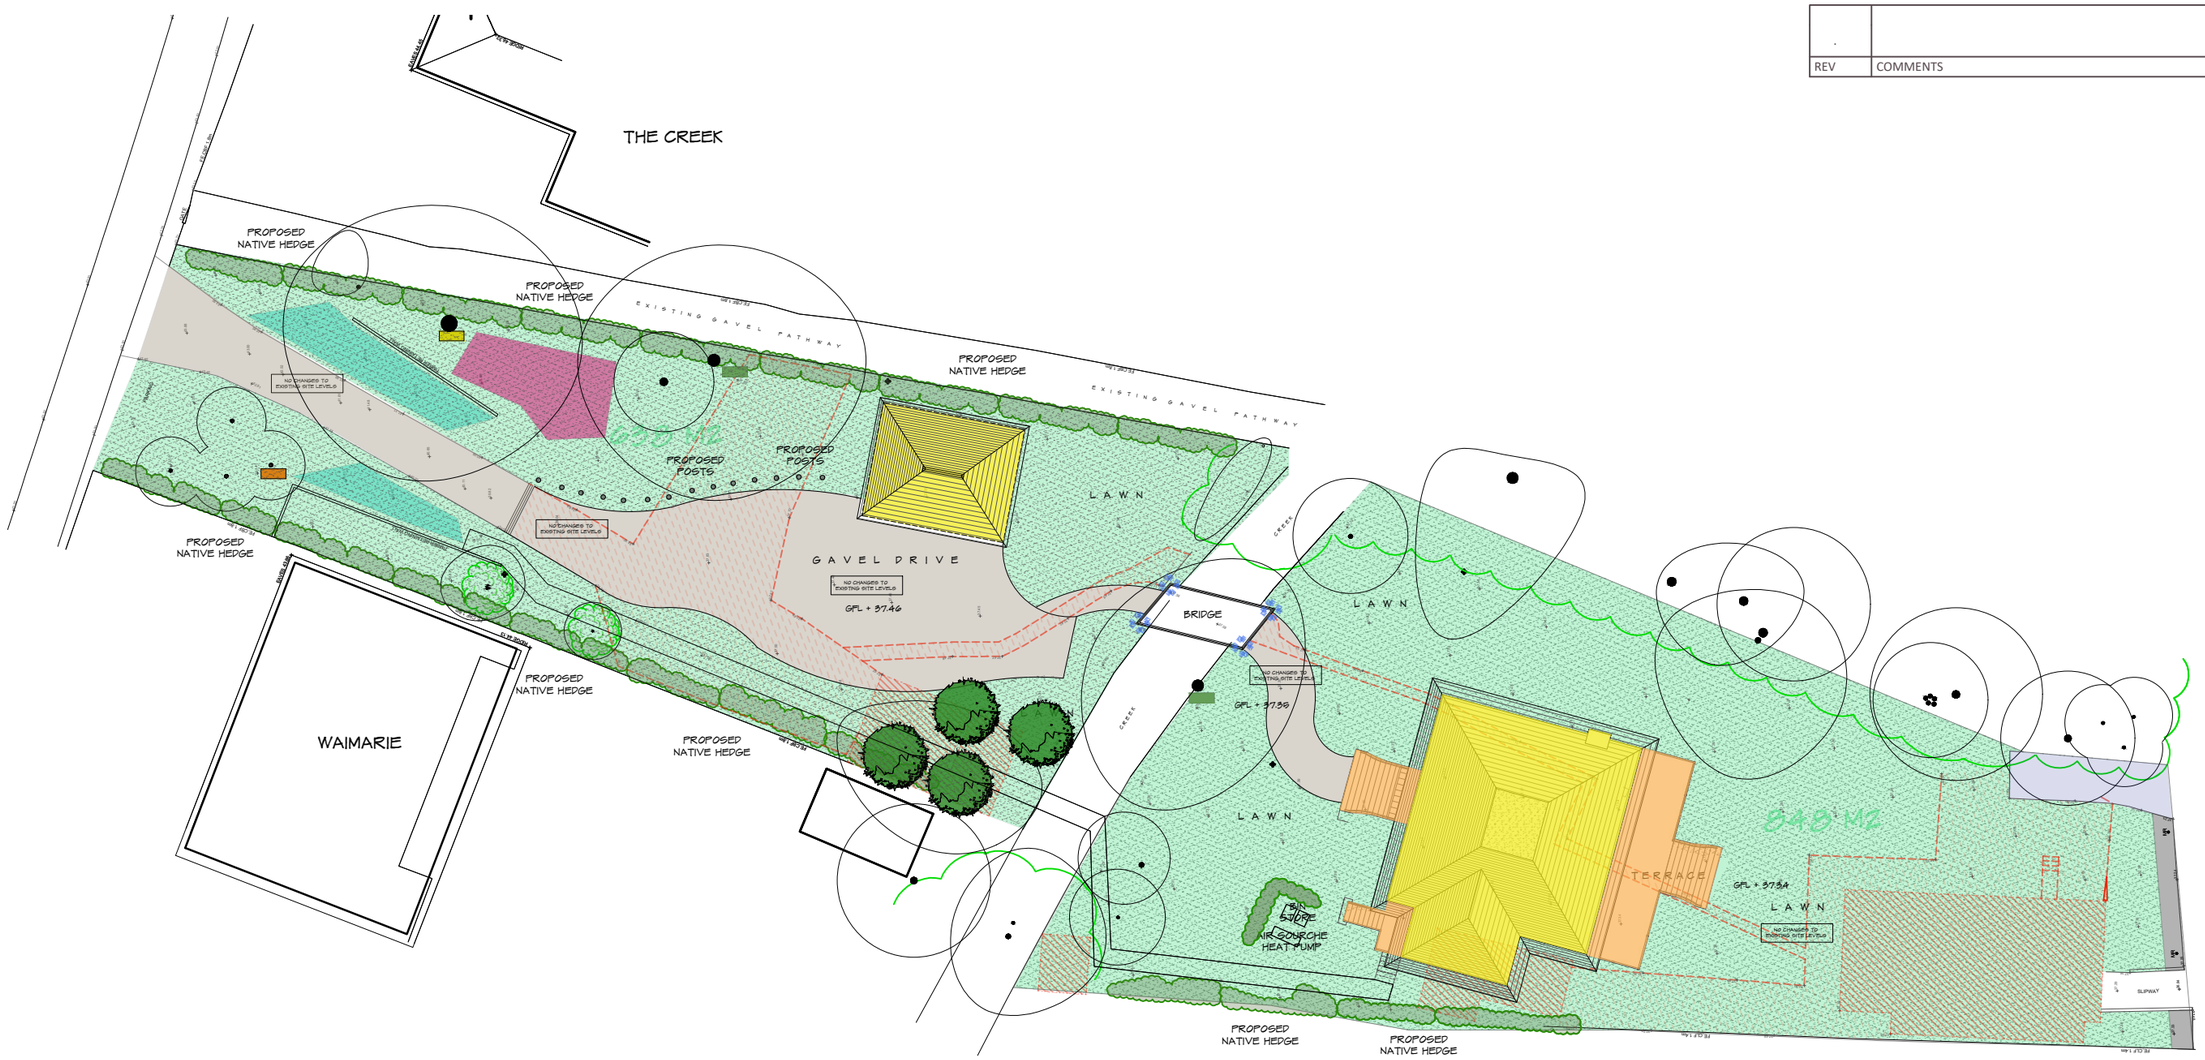

PROPOSED NATIVE HEDGE AREA - 140 M2

WILDFLOWER MEADOW PLANTING - 41 M2

NATIVE SCRUB PLANTING - 20 M2

GRAVEL AREA - 217 M2

BUILDING FOOTPRINTS - 140+45 = 185 M2

TERRACES - 38 M2

GRASS AREA - 1348 M2

CREEK AREA - 121 M2

SLIPWAY - 10 M2

EXTG CONCRETE RAMP - 67 M2

RIVER INLET - 20 M2

HARDSTANDING RETAINED - 10 M2

TOTAL SITE AREA = 2226 M2

SHAUN•TANNER
ARCHITECTURE & PLANNING
www.stlarchitecture.co.uk studio@stlarchitecture.co.uk 0118 989 0808

CLIENT Mr R. Arnold
PROJECT Warren Creek, The Warren
Caversham, Reading, RG4 7TQ
DRAWING PROPOSED AREAS

STATUS Planning DATE May 2023
SCALE NTS @ a3 DRAWN ST CHECKED NO 3863/51 REV F

THIS DRAWING MUST NOT BE SCALED UNLESS ISSUED FOR PLANNING PURPOSES. ALL DIMENSIONS ARE TO BE VERIFIED PRIOR TO SETTING OUT, COMMENCING WORK, OR PRODUCTION OF FABRICATION DRAWINGS. REPORT ANY DISCREPANCIES TO THE SUPERVISING OFFICER IMMEDIATELY. ©