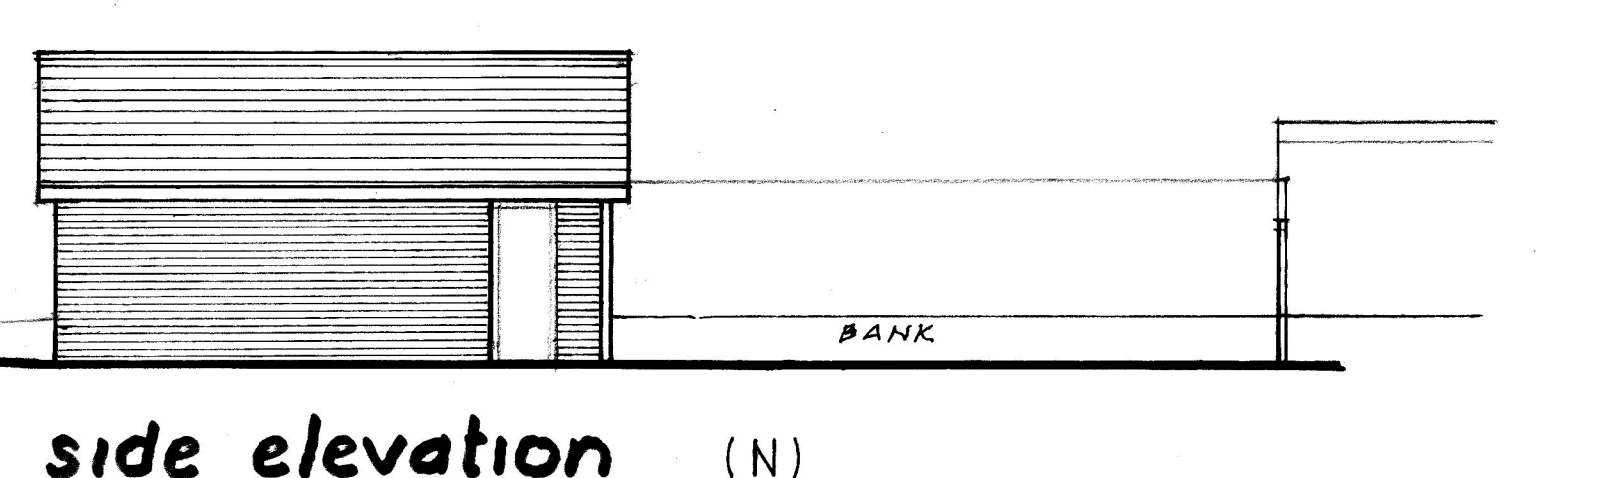
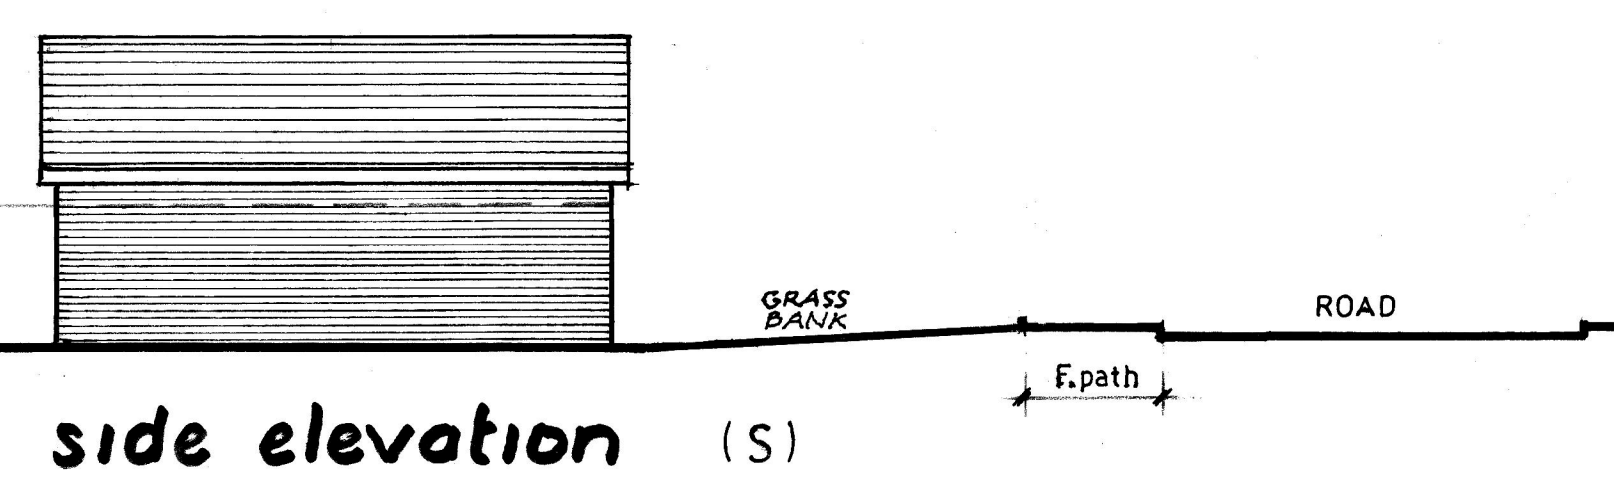
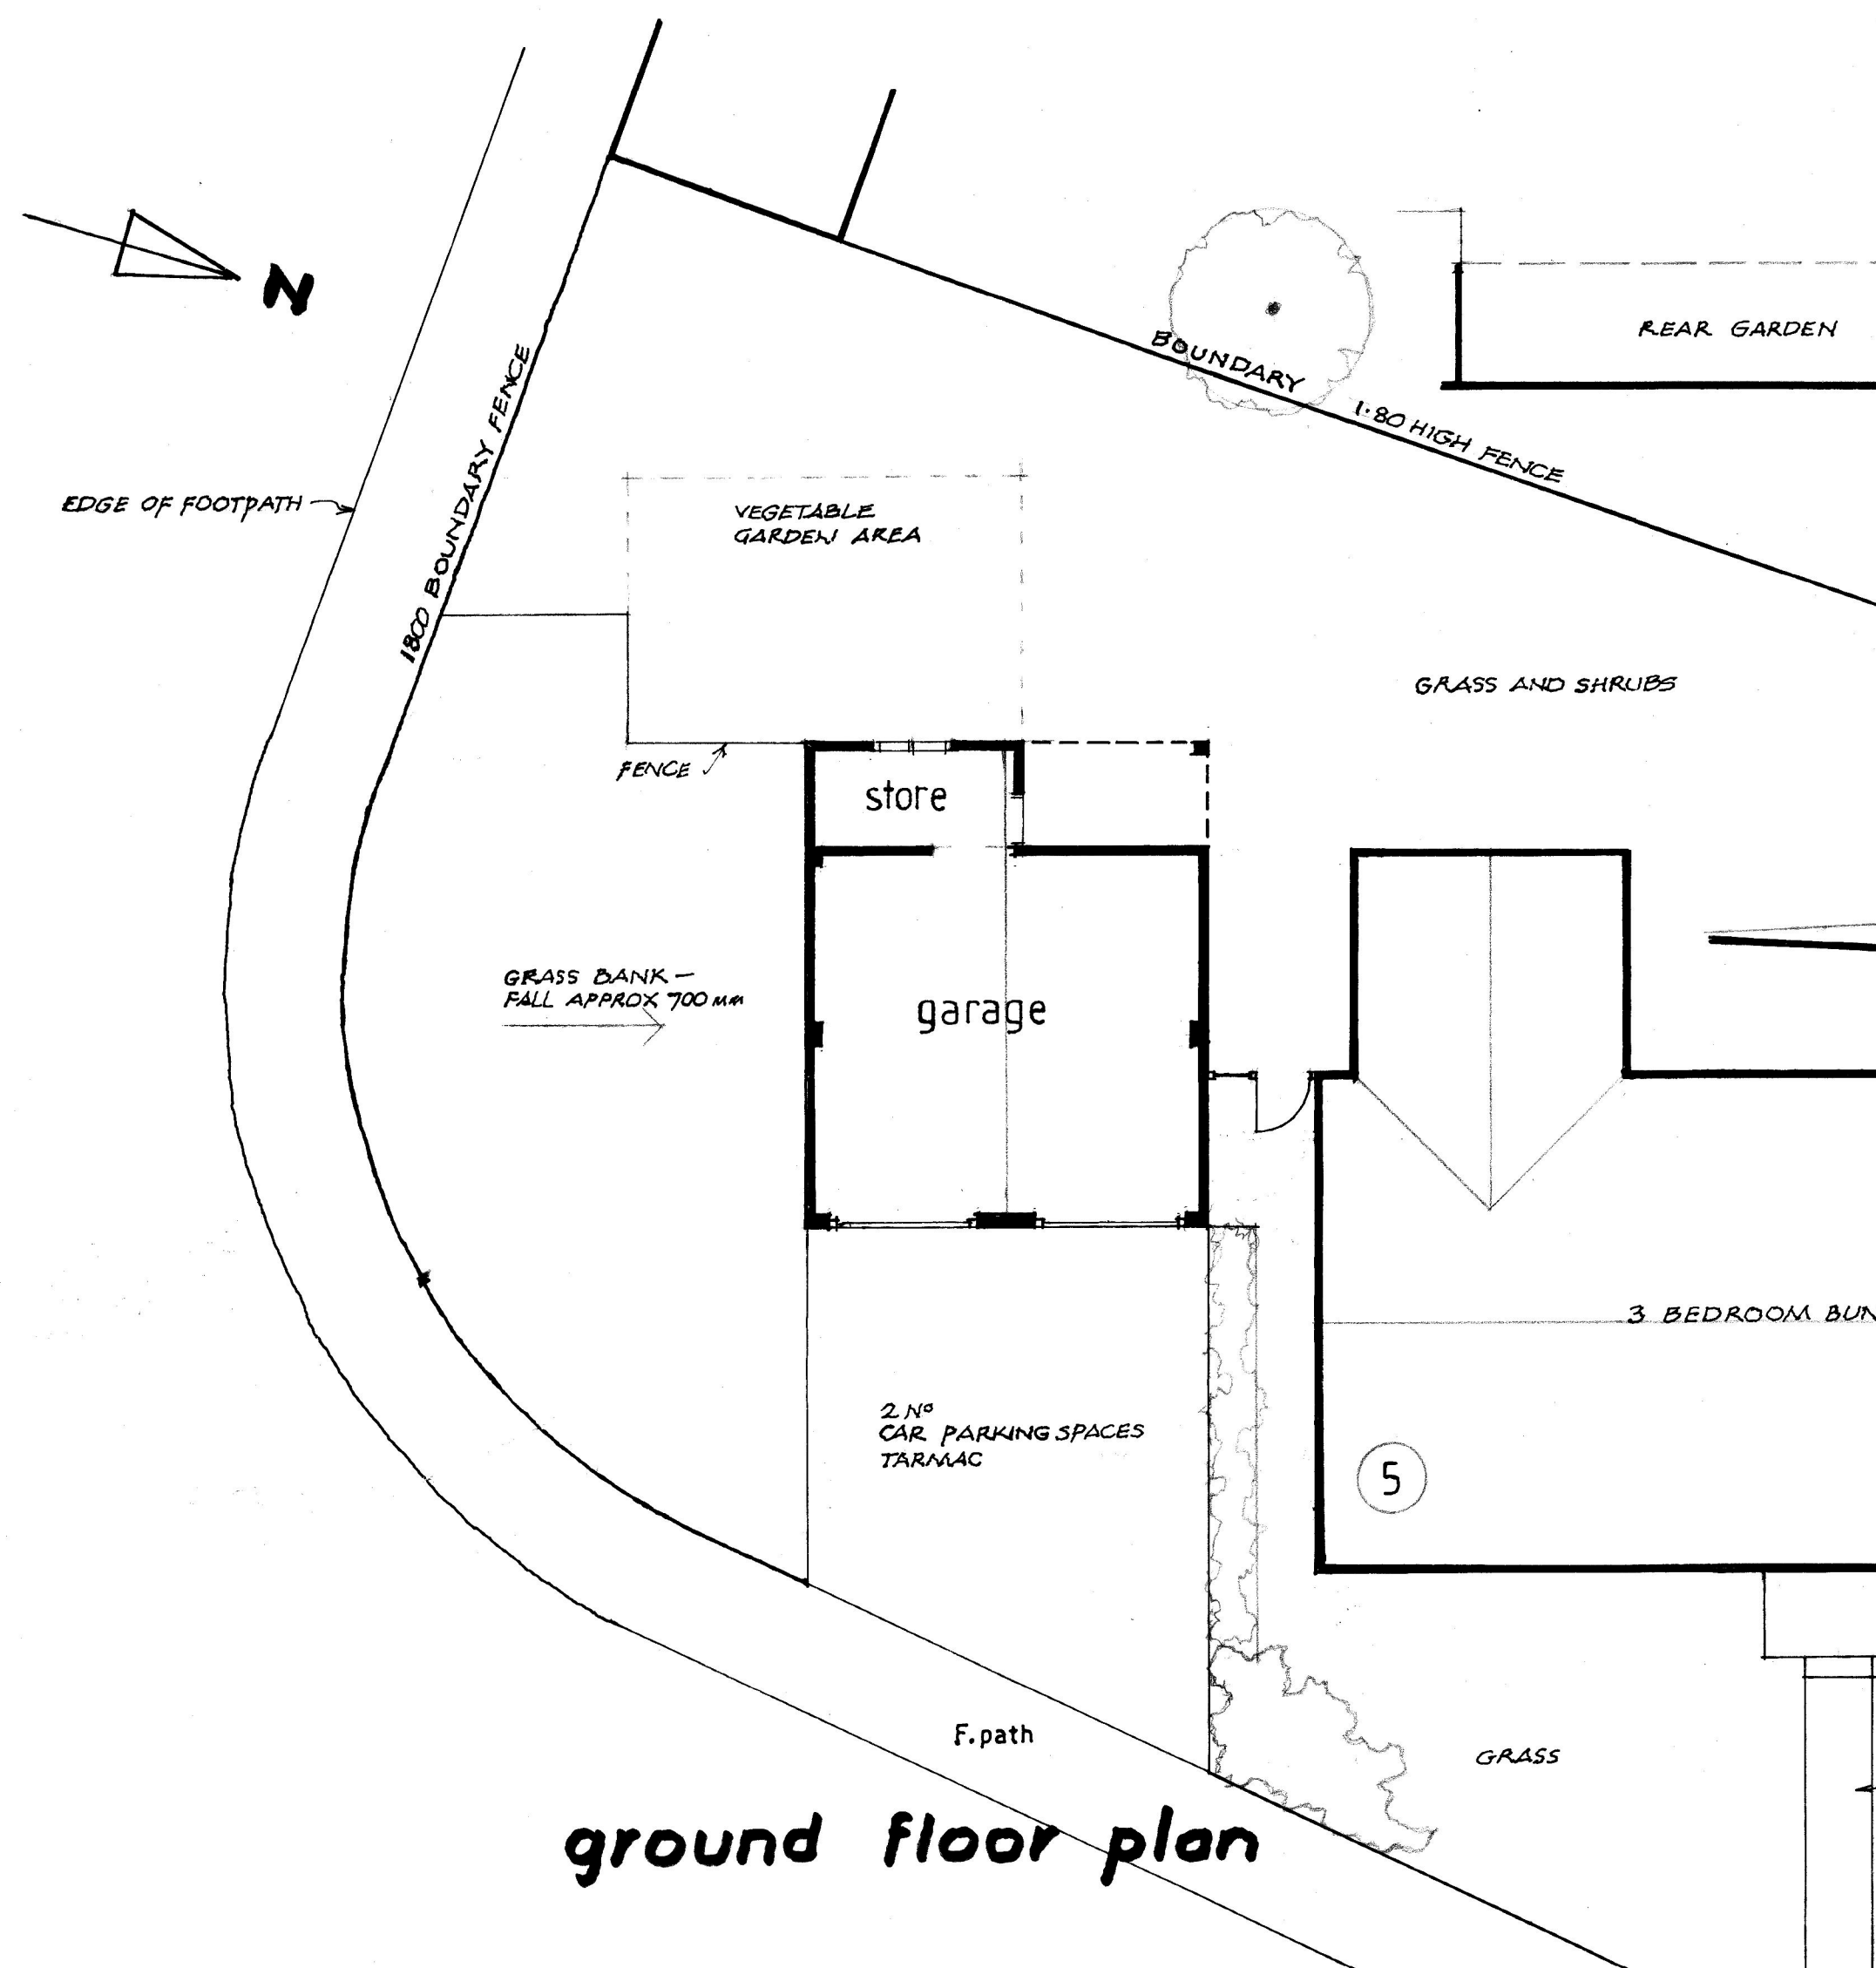
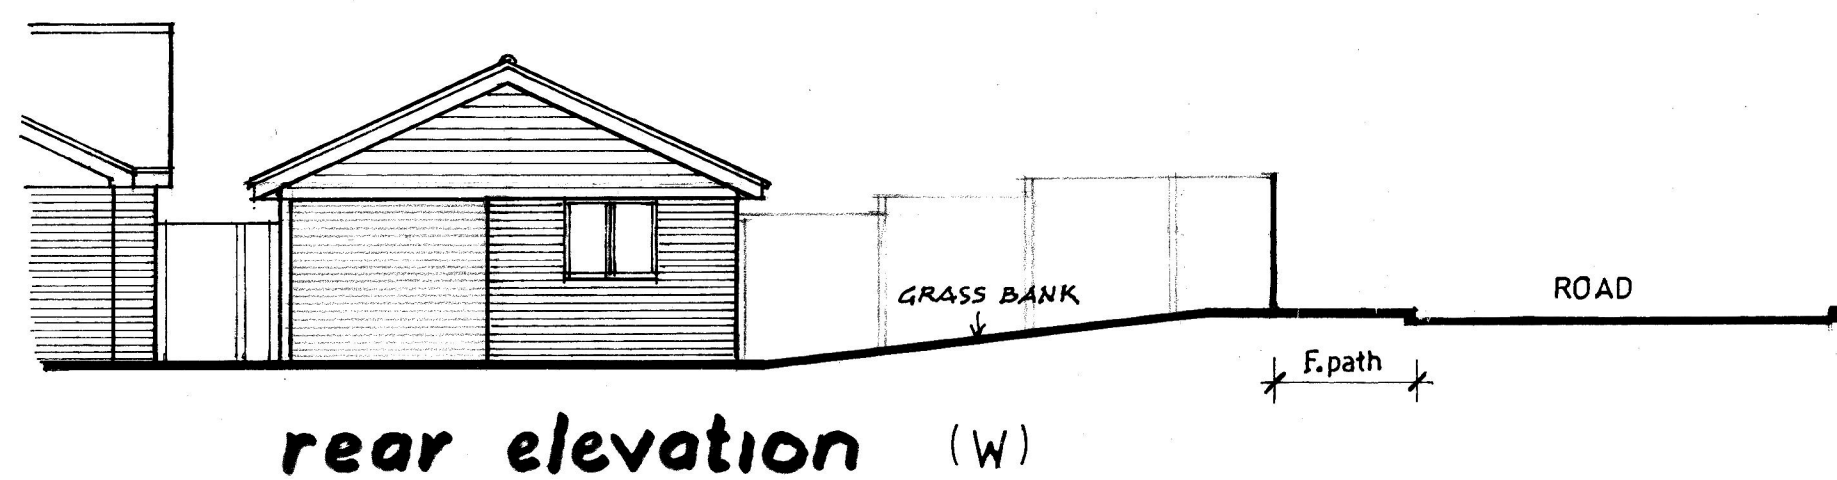
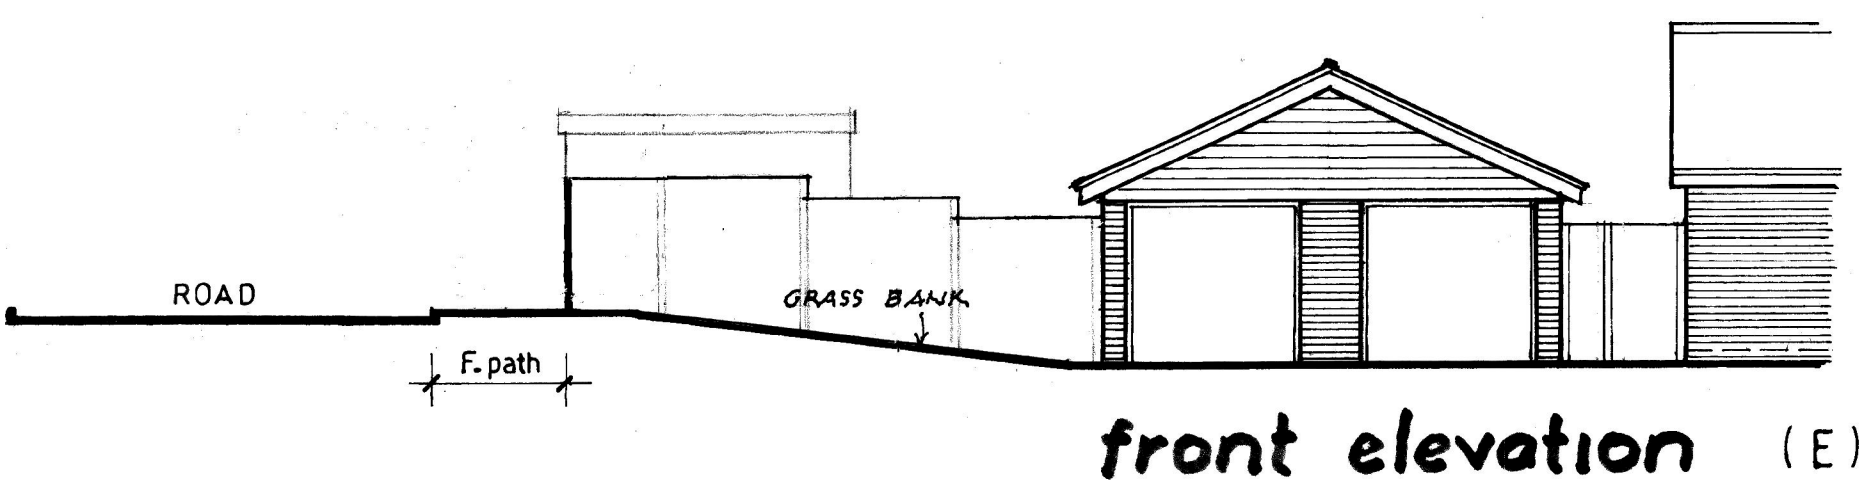


5 SOUTHERNDENE CLOSE TILEHURST, READING BERKSHIRE RG31 6ND	Scale 1:100
	Date NOV.2024
EXISTING	Revision
	375-01
Countryside Designs countryside_designs@outlook.com	
White Gables School Road Hurst Berks, RG10 0DR 0118 9340390 07811 252850	