



VIEW FROM SCOUR'S LANE

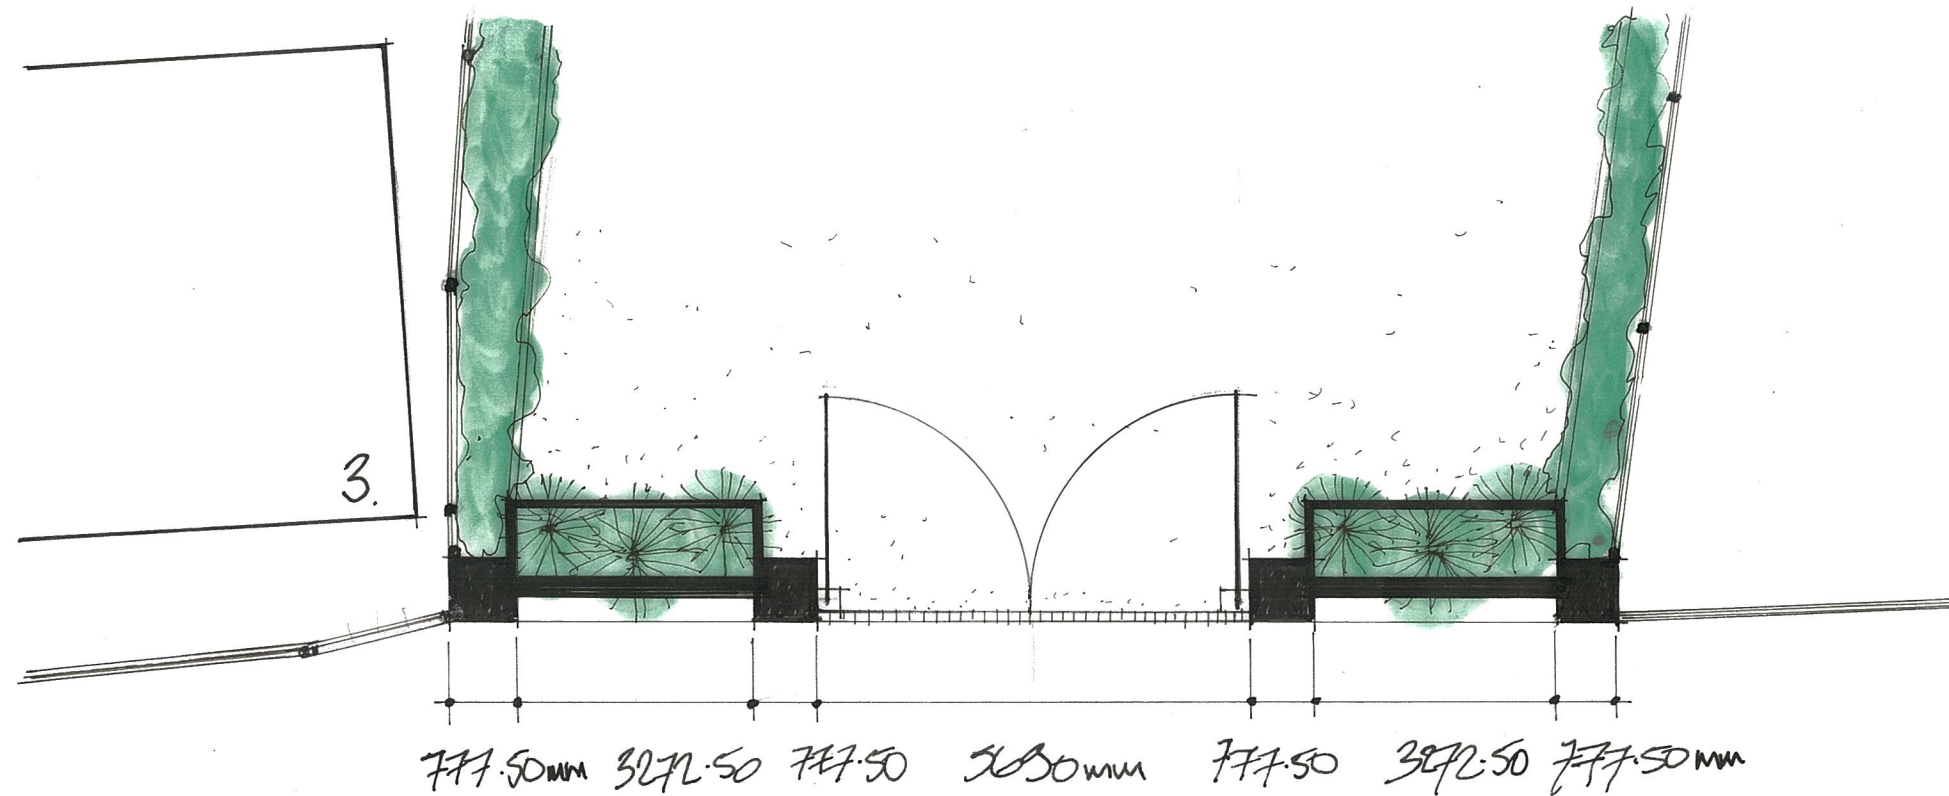

PROPOSED ENTRANCE.

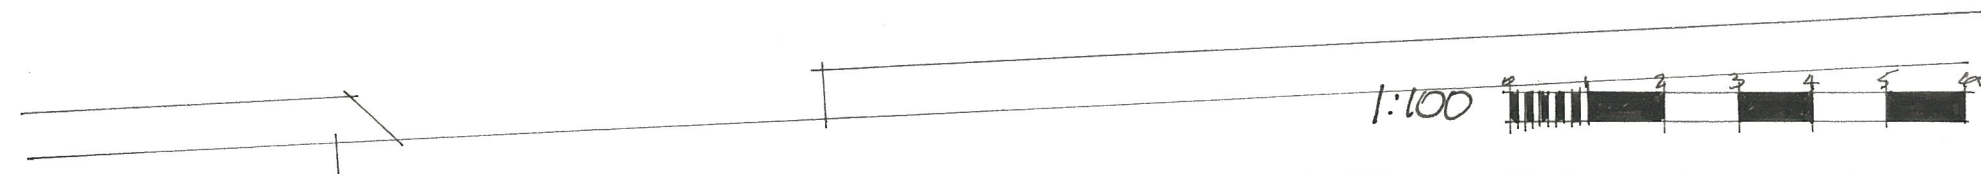

| A | Date | Revisions |
|---|------|-----------|
|---|------|-----------|

© copyright

Client  
MR M. COFFEY

Job Title  
RIVERVIEW MAJOR  
SCOUR'S LANE  
TILGHURST  
READING  
BERKS

Drawing Title  
PROPOSED  
ENTRANCE

Scale 1:100

Date AUG 2014 Drawn by KS

Drg. No. 2A/SCOUR'S/09 Rev.