


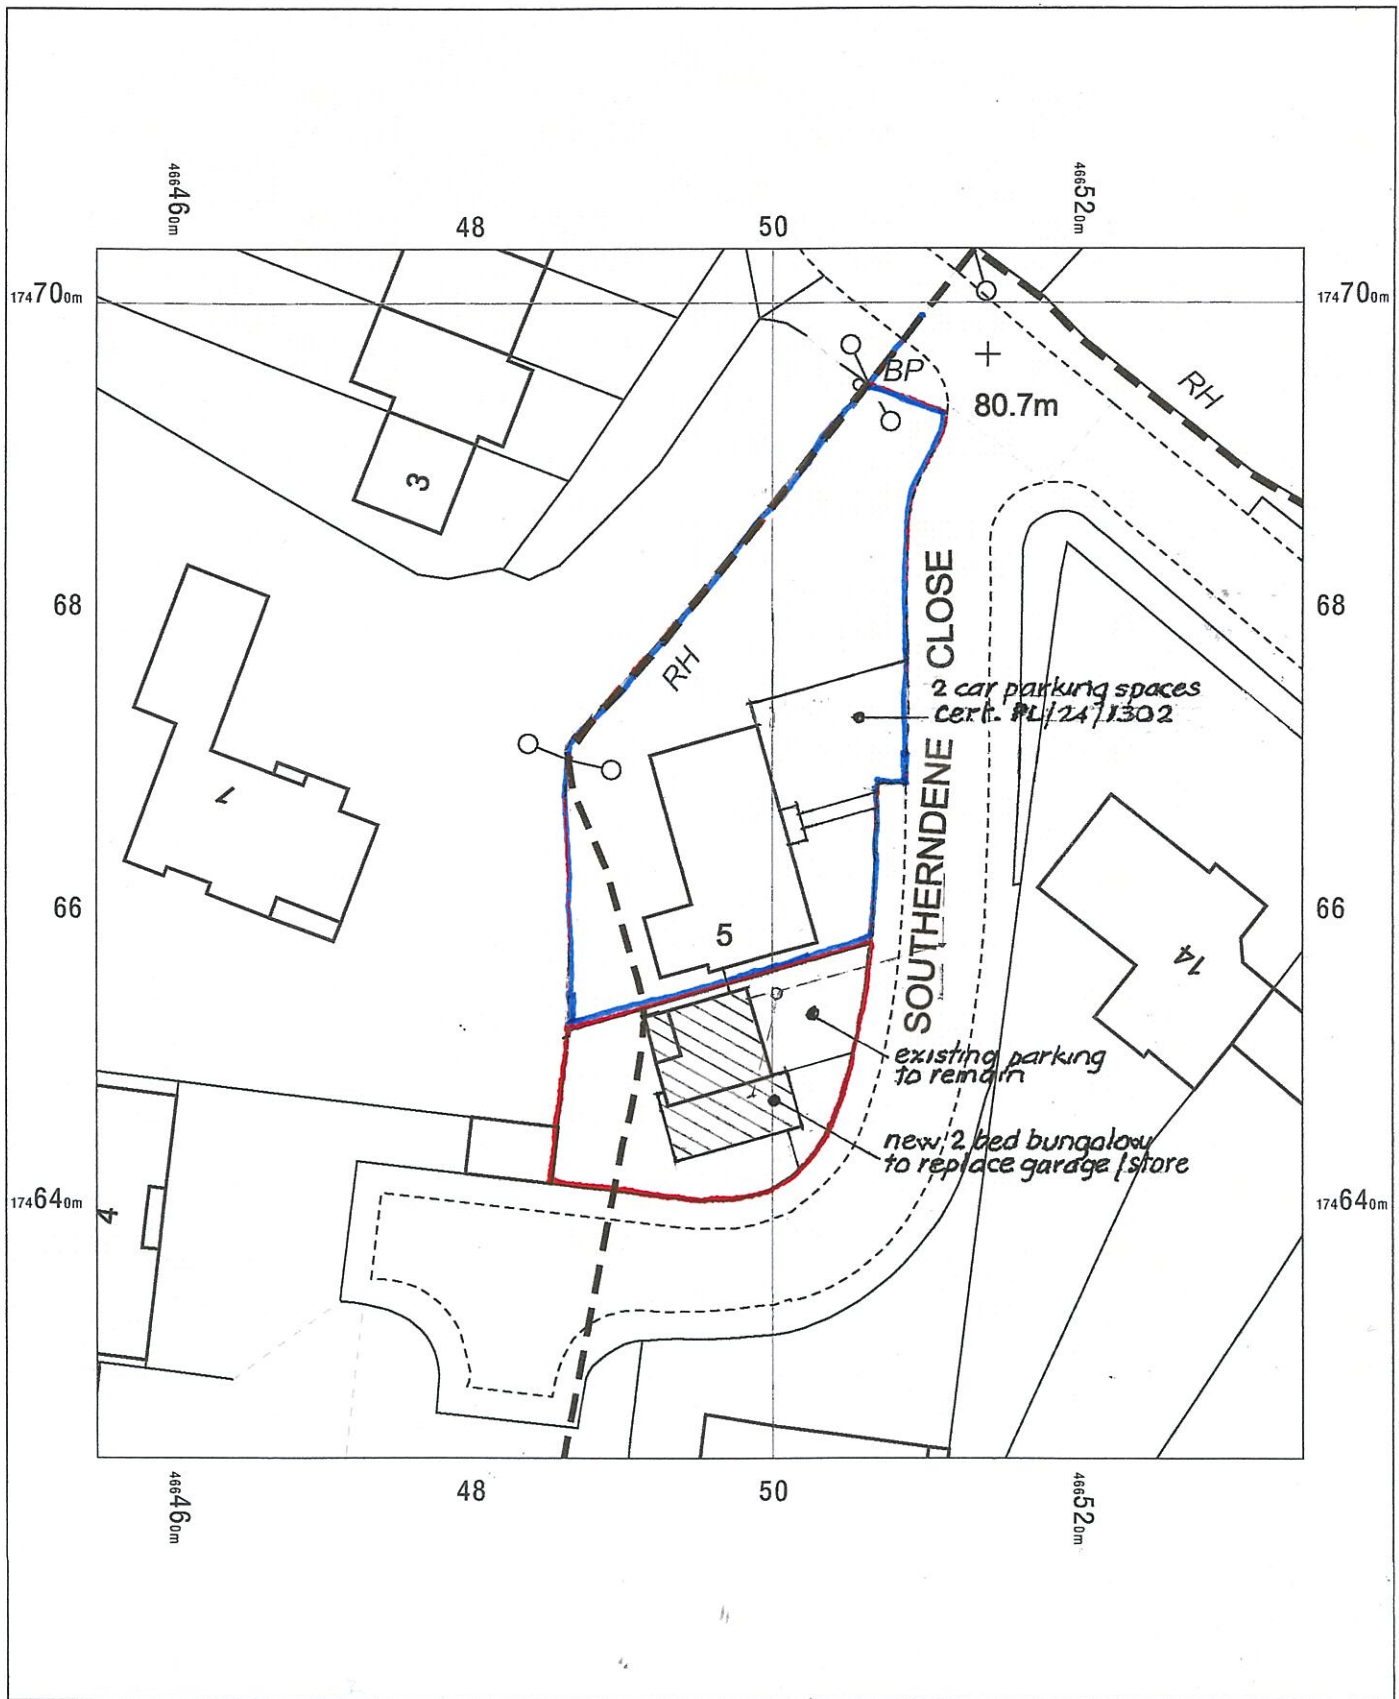

BLOCK PLAN

0 2 4 6 8 10 12 14 16 18 20
m
1:500

375-03


5 Southerndene Close,
Tilehurst,
Reading,
RG31 6ND

Nov. 2024

OS MasterMap 1250/2500/10000 scale
Monday, November 20, 2023, ID: LAT-01136602
www.latitudemaps.co.uk

1:500 scale print at A4, Centre: 466495 E, 174664 N

©Crown Copyright Ordnance Survey. Licence no. AC0000806982

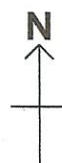

LATITUDE
MAPPING