




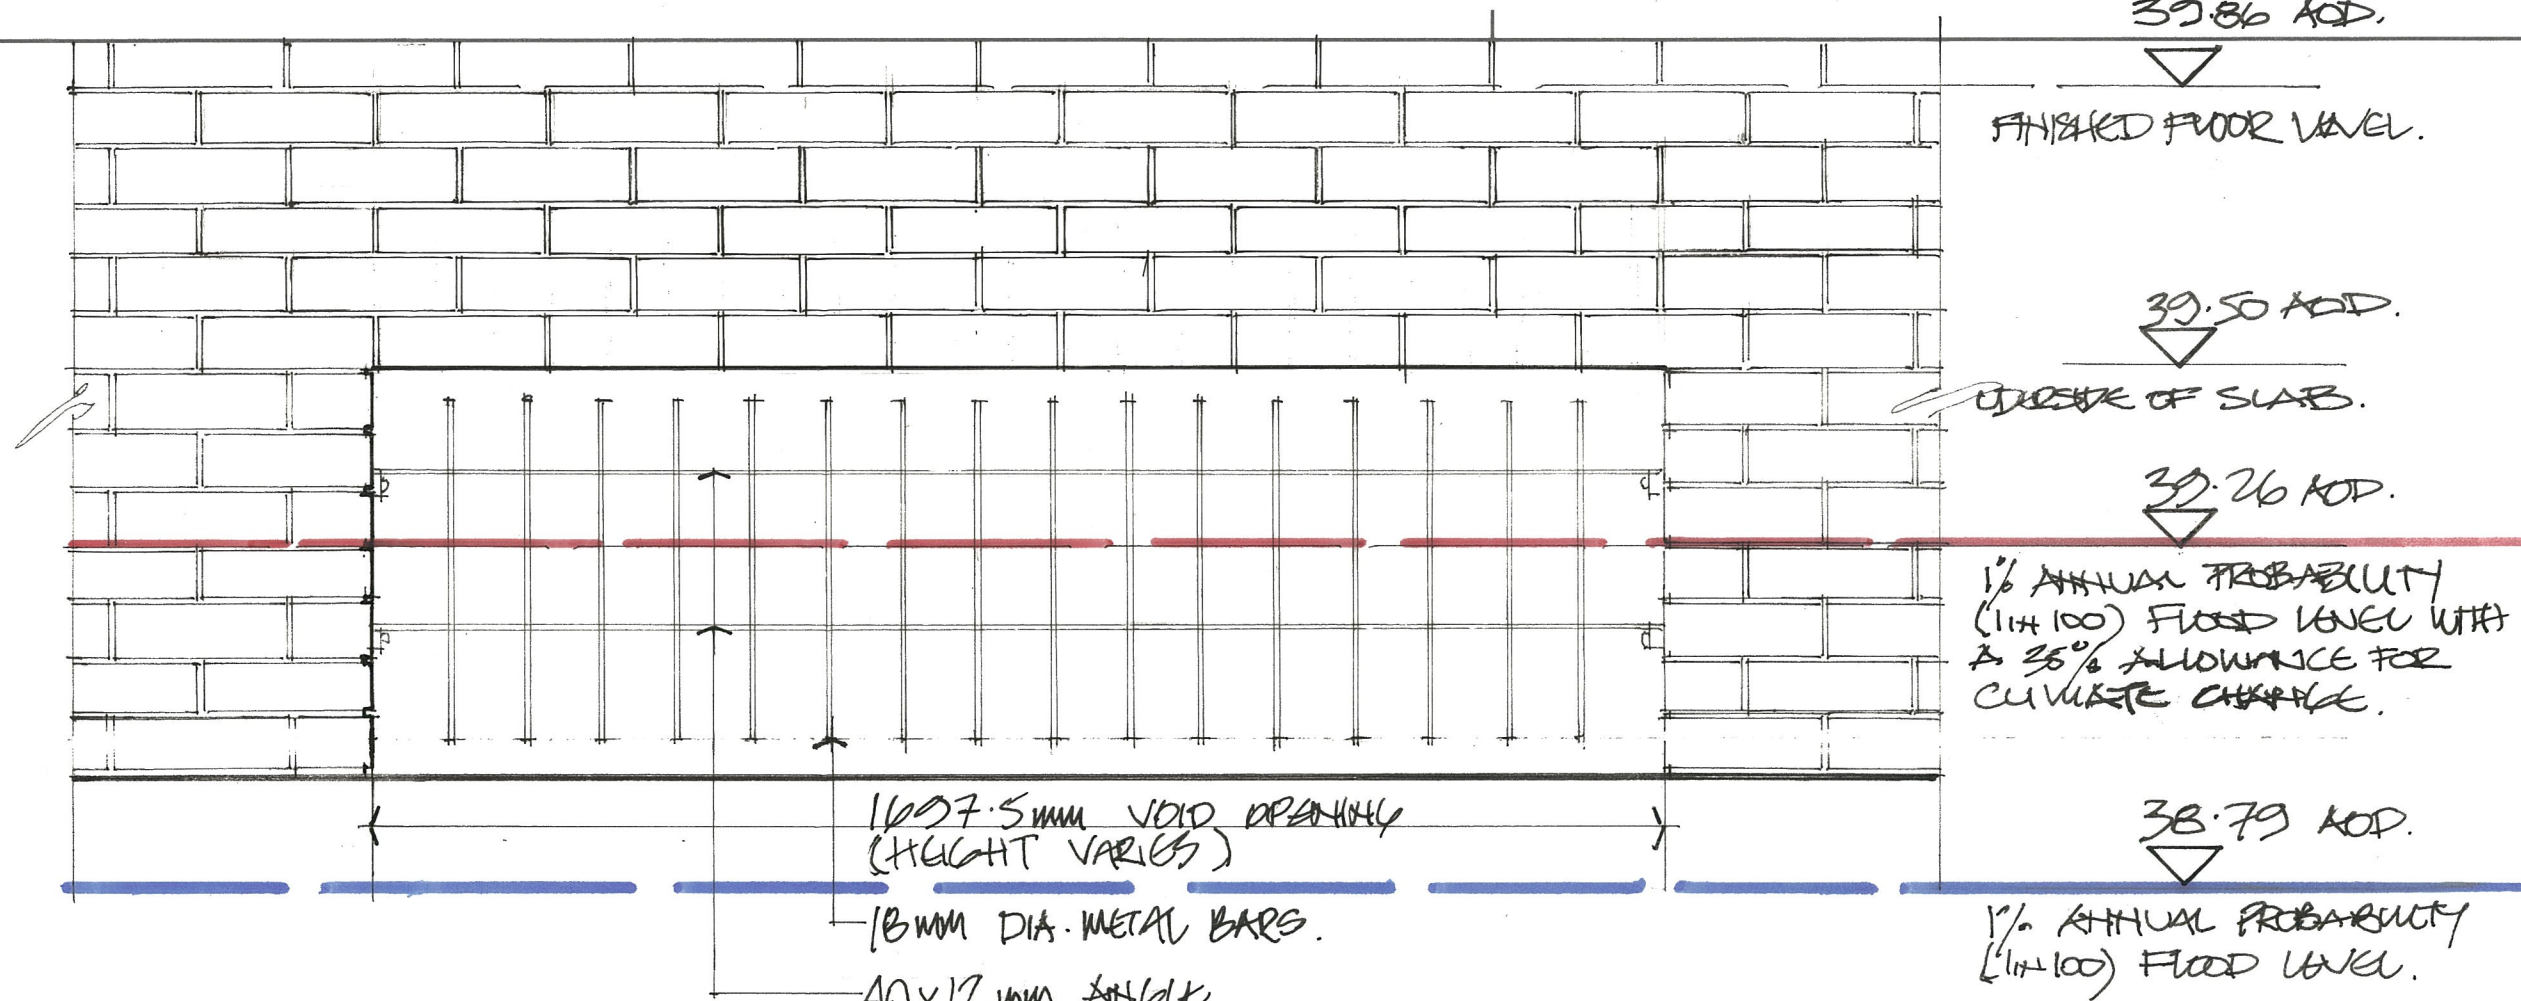


ELEVATION OF FLOOD VOID OPENING.

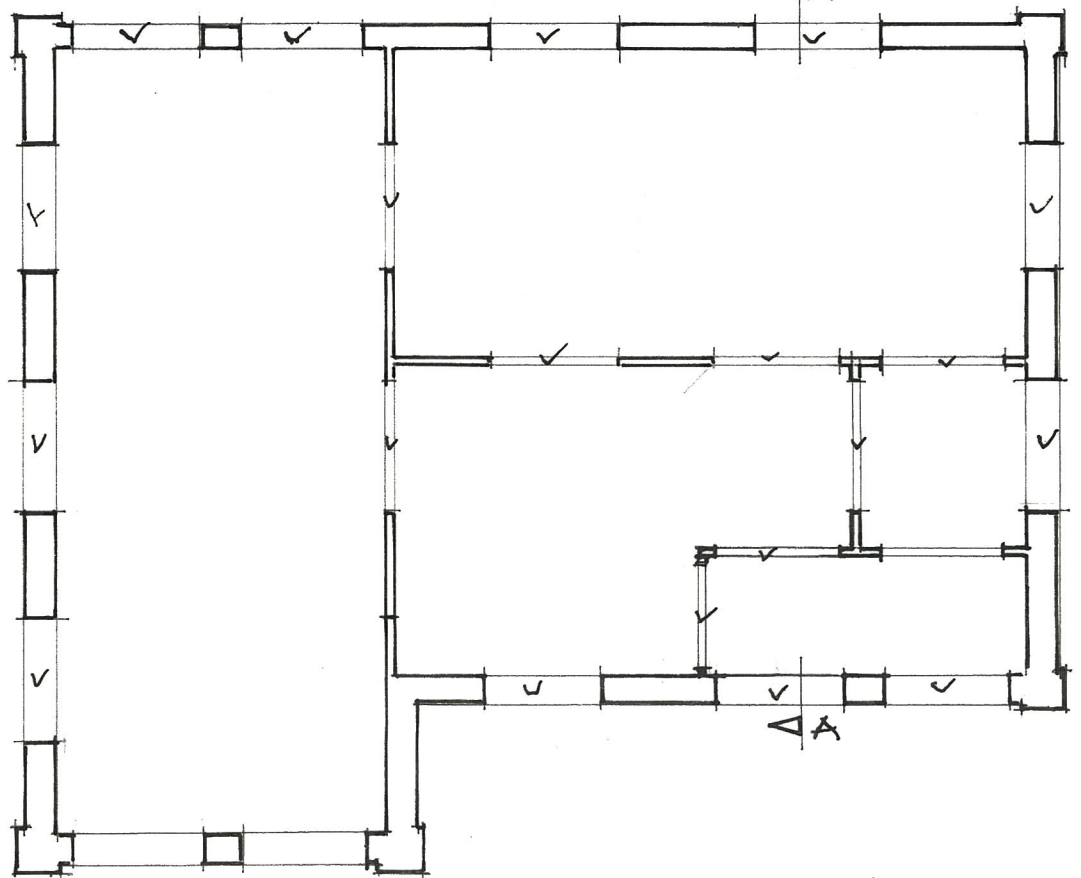

PLAN OF PROPOSED FLOOD VOIDS/OPENINGS

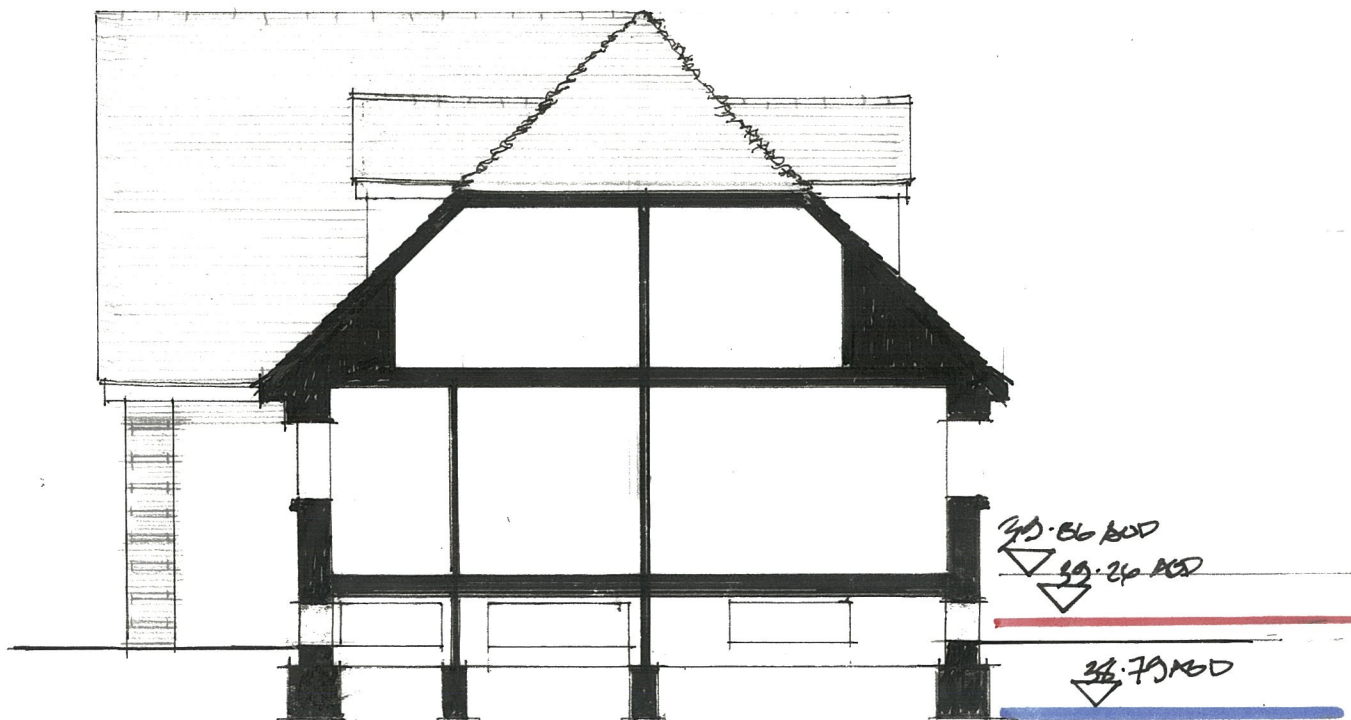

SECTION A-A

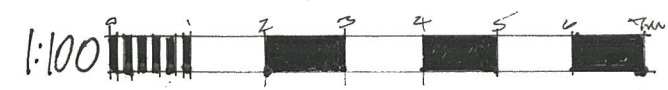

A	Date	Revisions

Client
MR M. COFFEY

Job Title
RIVERVIEW MANOR
SCOURS LAKE
TILGHURST
READING
BERKS

Drawing Title
PROPOSED FLOOD
VOID DETAILS

Scale
1:10 1:100

Date
AUG 2024

Drawn by
VS

Drg. No.
24/SCOURS/10

Rev.