


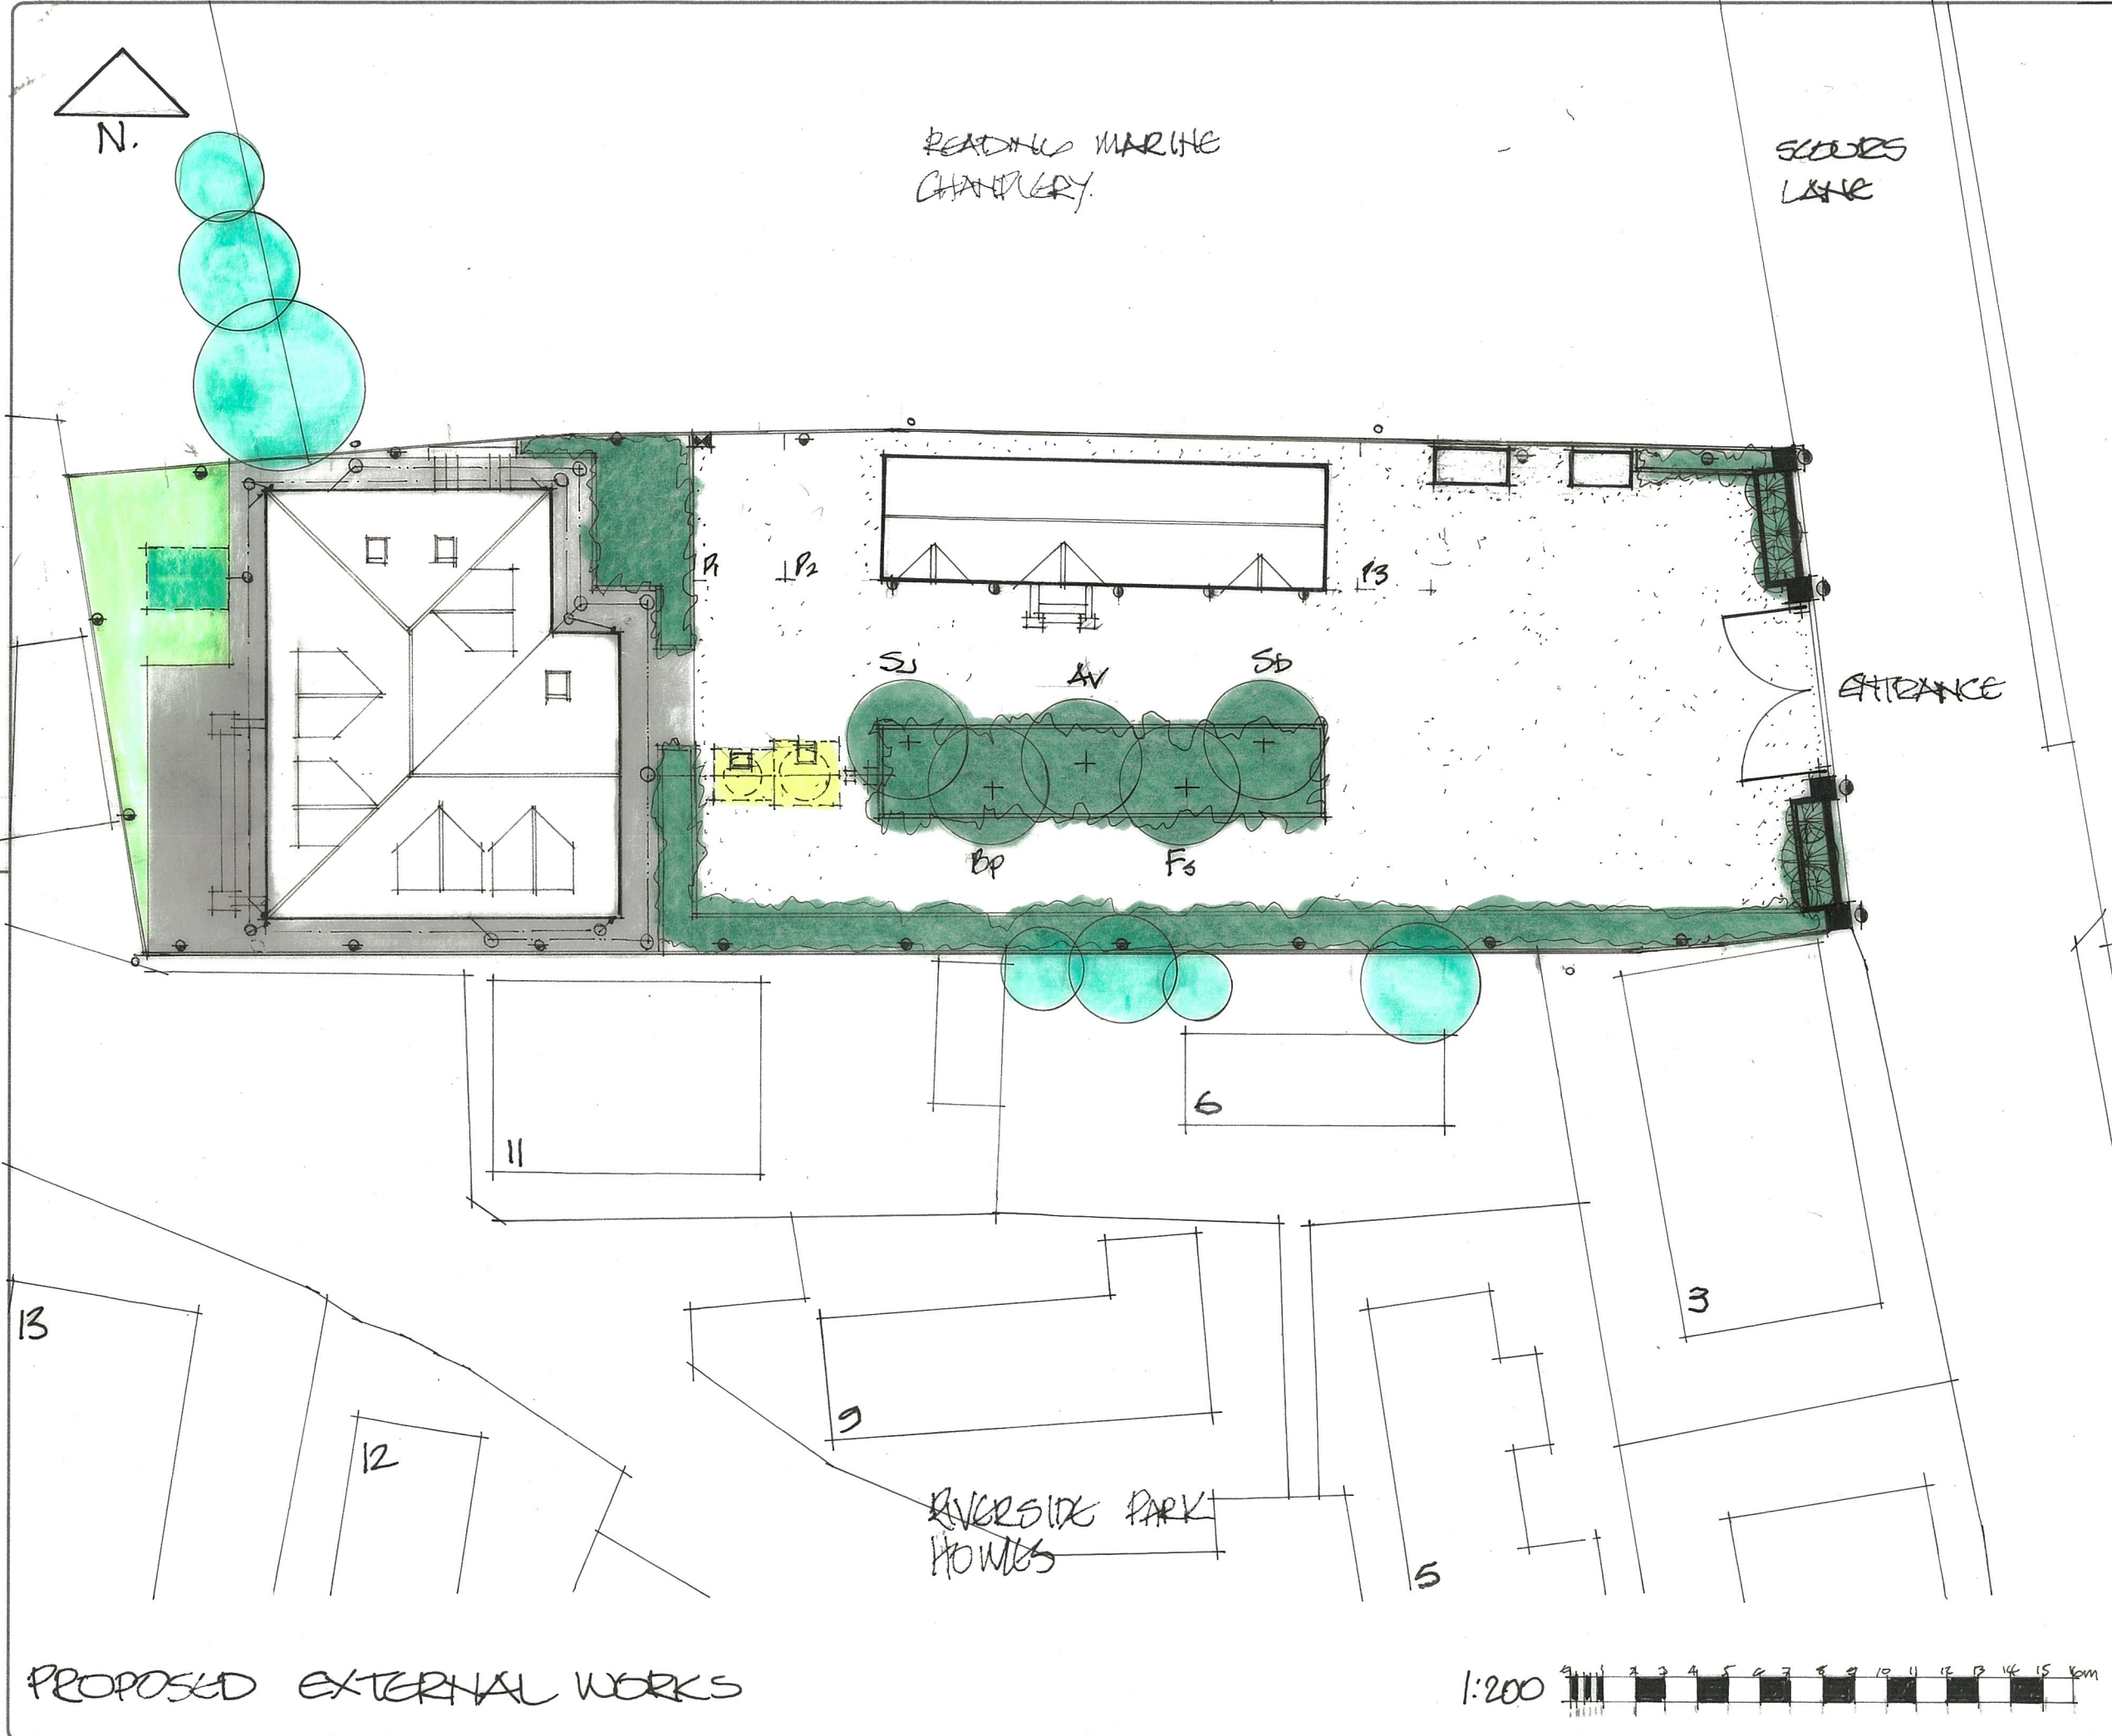

- KEY**
- EXISTING TREES
 - PROPOSED TREES
 - PROPOSED SHRUBS
 - PROPOSED GRASS
 - PROPOSED BRICK PAVING
 - PROPOSED STONE HARDSTANDING
 - EXTERNAL LIGHTING
 - Foul WATER DRAINAGE
 - BIO-BUBBLE TREATMENT PLANT
 - SURFACE WATER DRAINAGE
 - RAINWATER HARVESTING TANK
 - EV CHARGING POINT

Client
MR M. COFFEY

Job Title
**RIVERVIEW MANOR
SCOURS LAKE
TILGHURST
READING
BERKS**

Drawing Title
**PROPOSED EXTERNAL
WORKS**

Scale
1:200

Date
AUG 2024

Drawn by
VS

Drg. No.
24/SCOURS/08

Rev.