



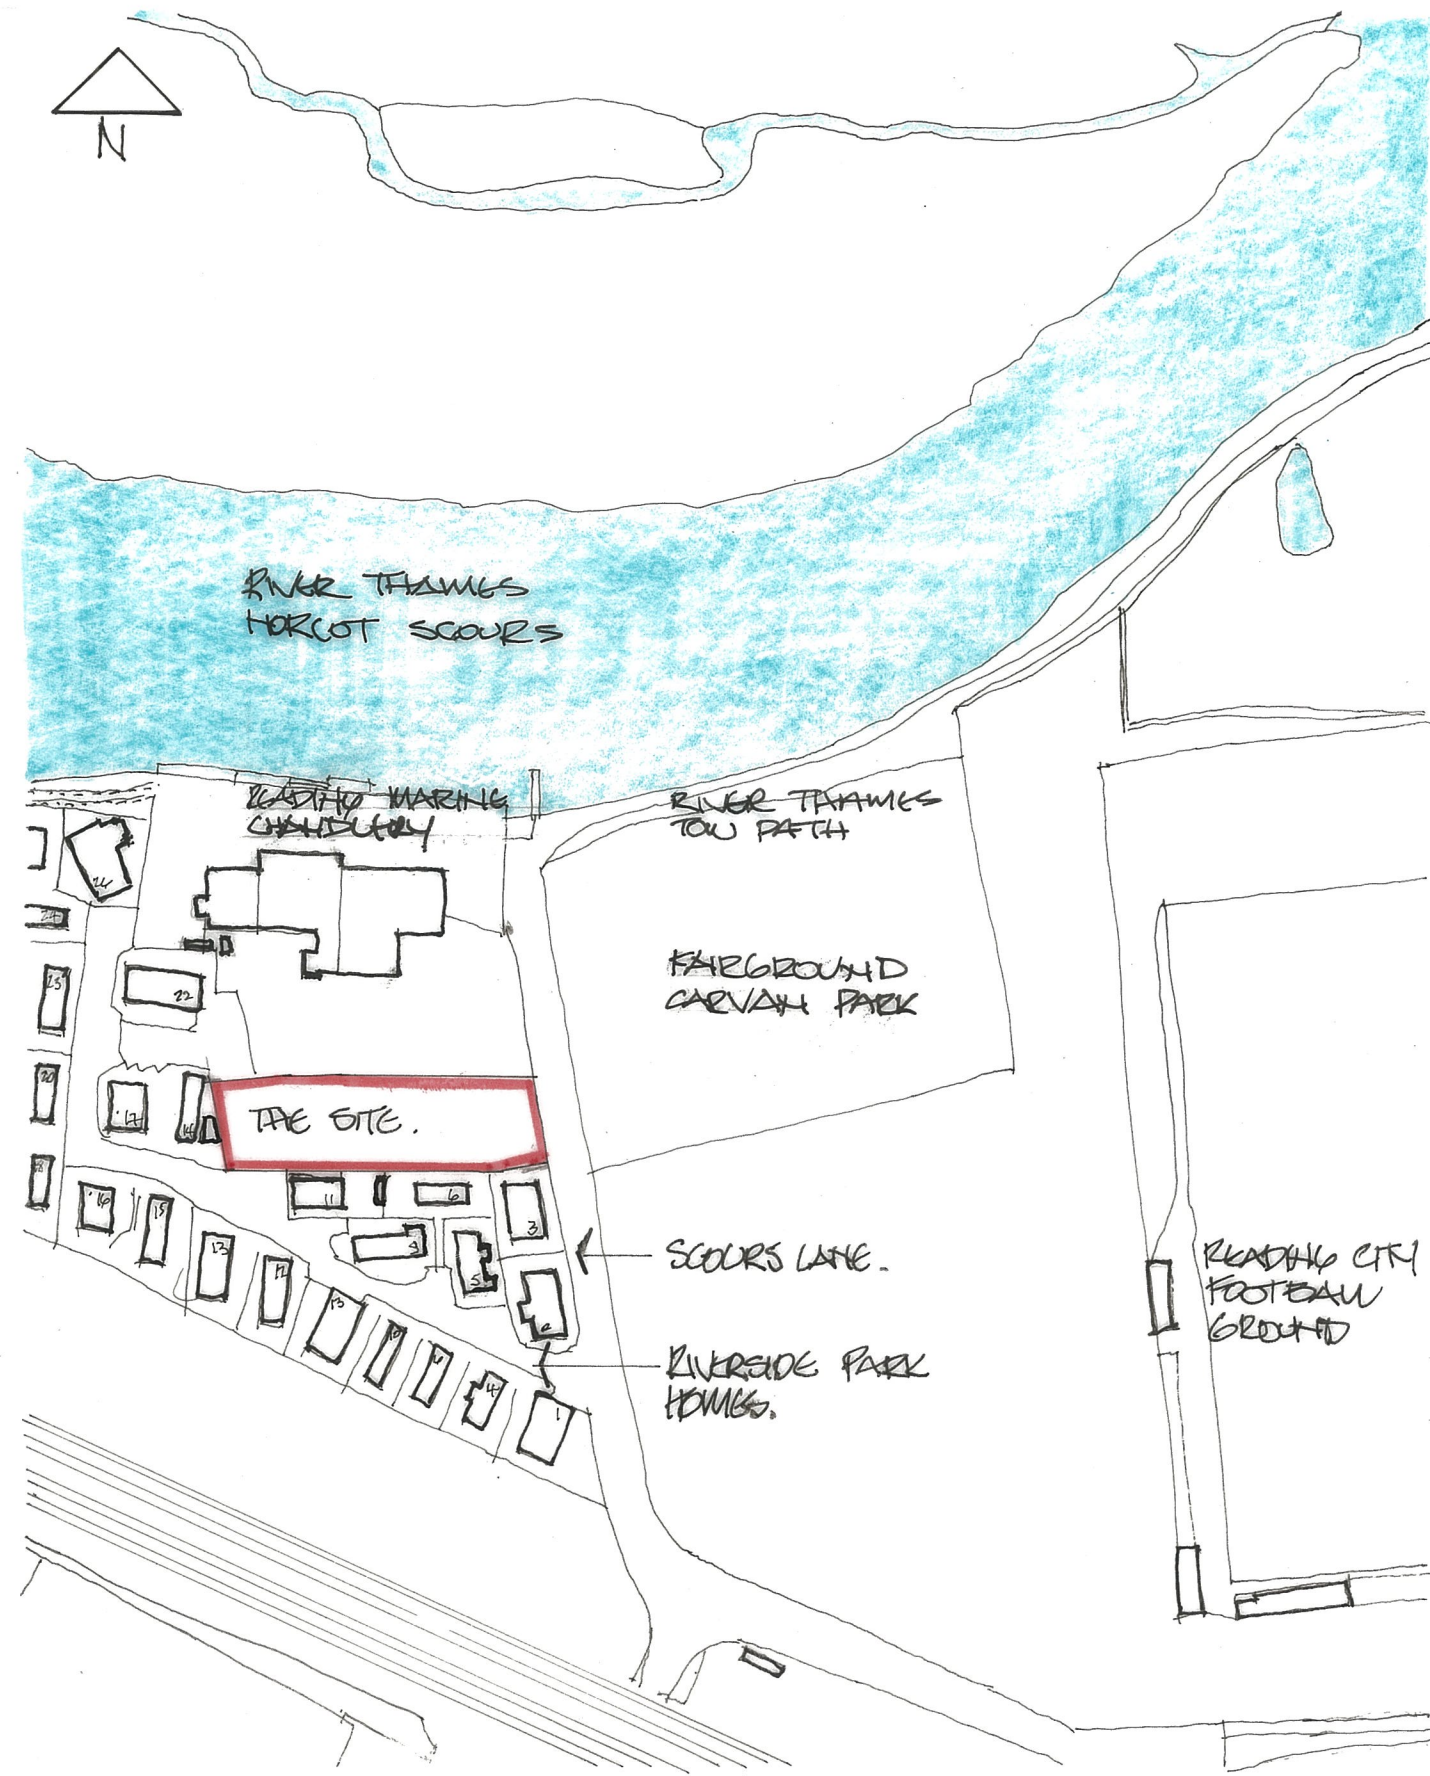

LOCATION PLAN.

1:1250

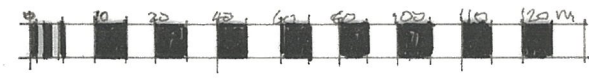

A	Date	Revisions

© copyright

Client
MR M. COFFEY

Job Title
RIVERVIEW MAJOR
SCOURS LANE
TILTHURST
READING
BERKS

Drawing Title
LOCATION PLAN

Scale 1:1250

Date AUG 2014 Drawn by KS

Drg. No. 24/SCOURS/01 Rev.