


Figured dimensions only are to be taken from this drawing. All dimensions are to be checked on site before any work is put in hand.

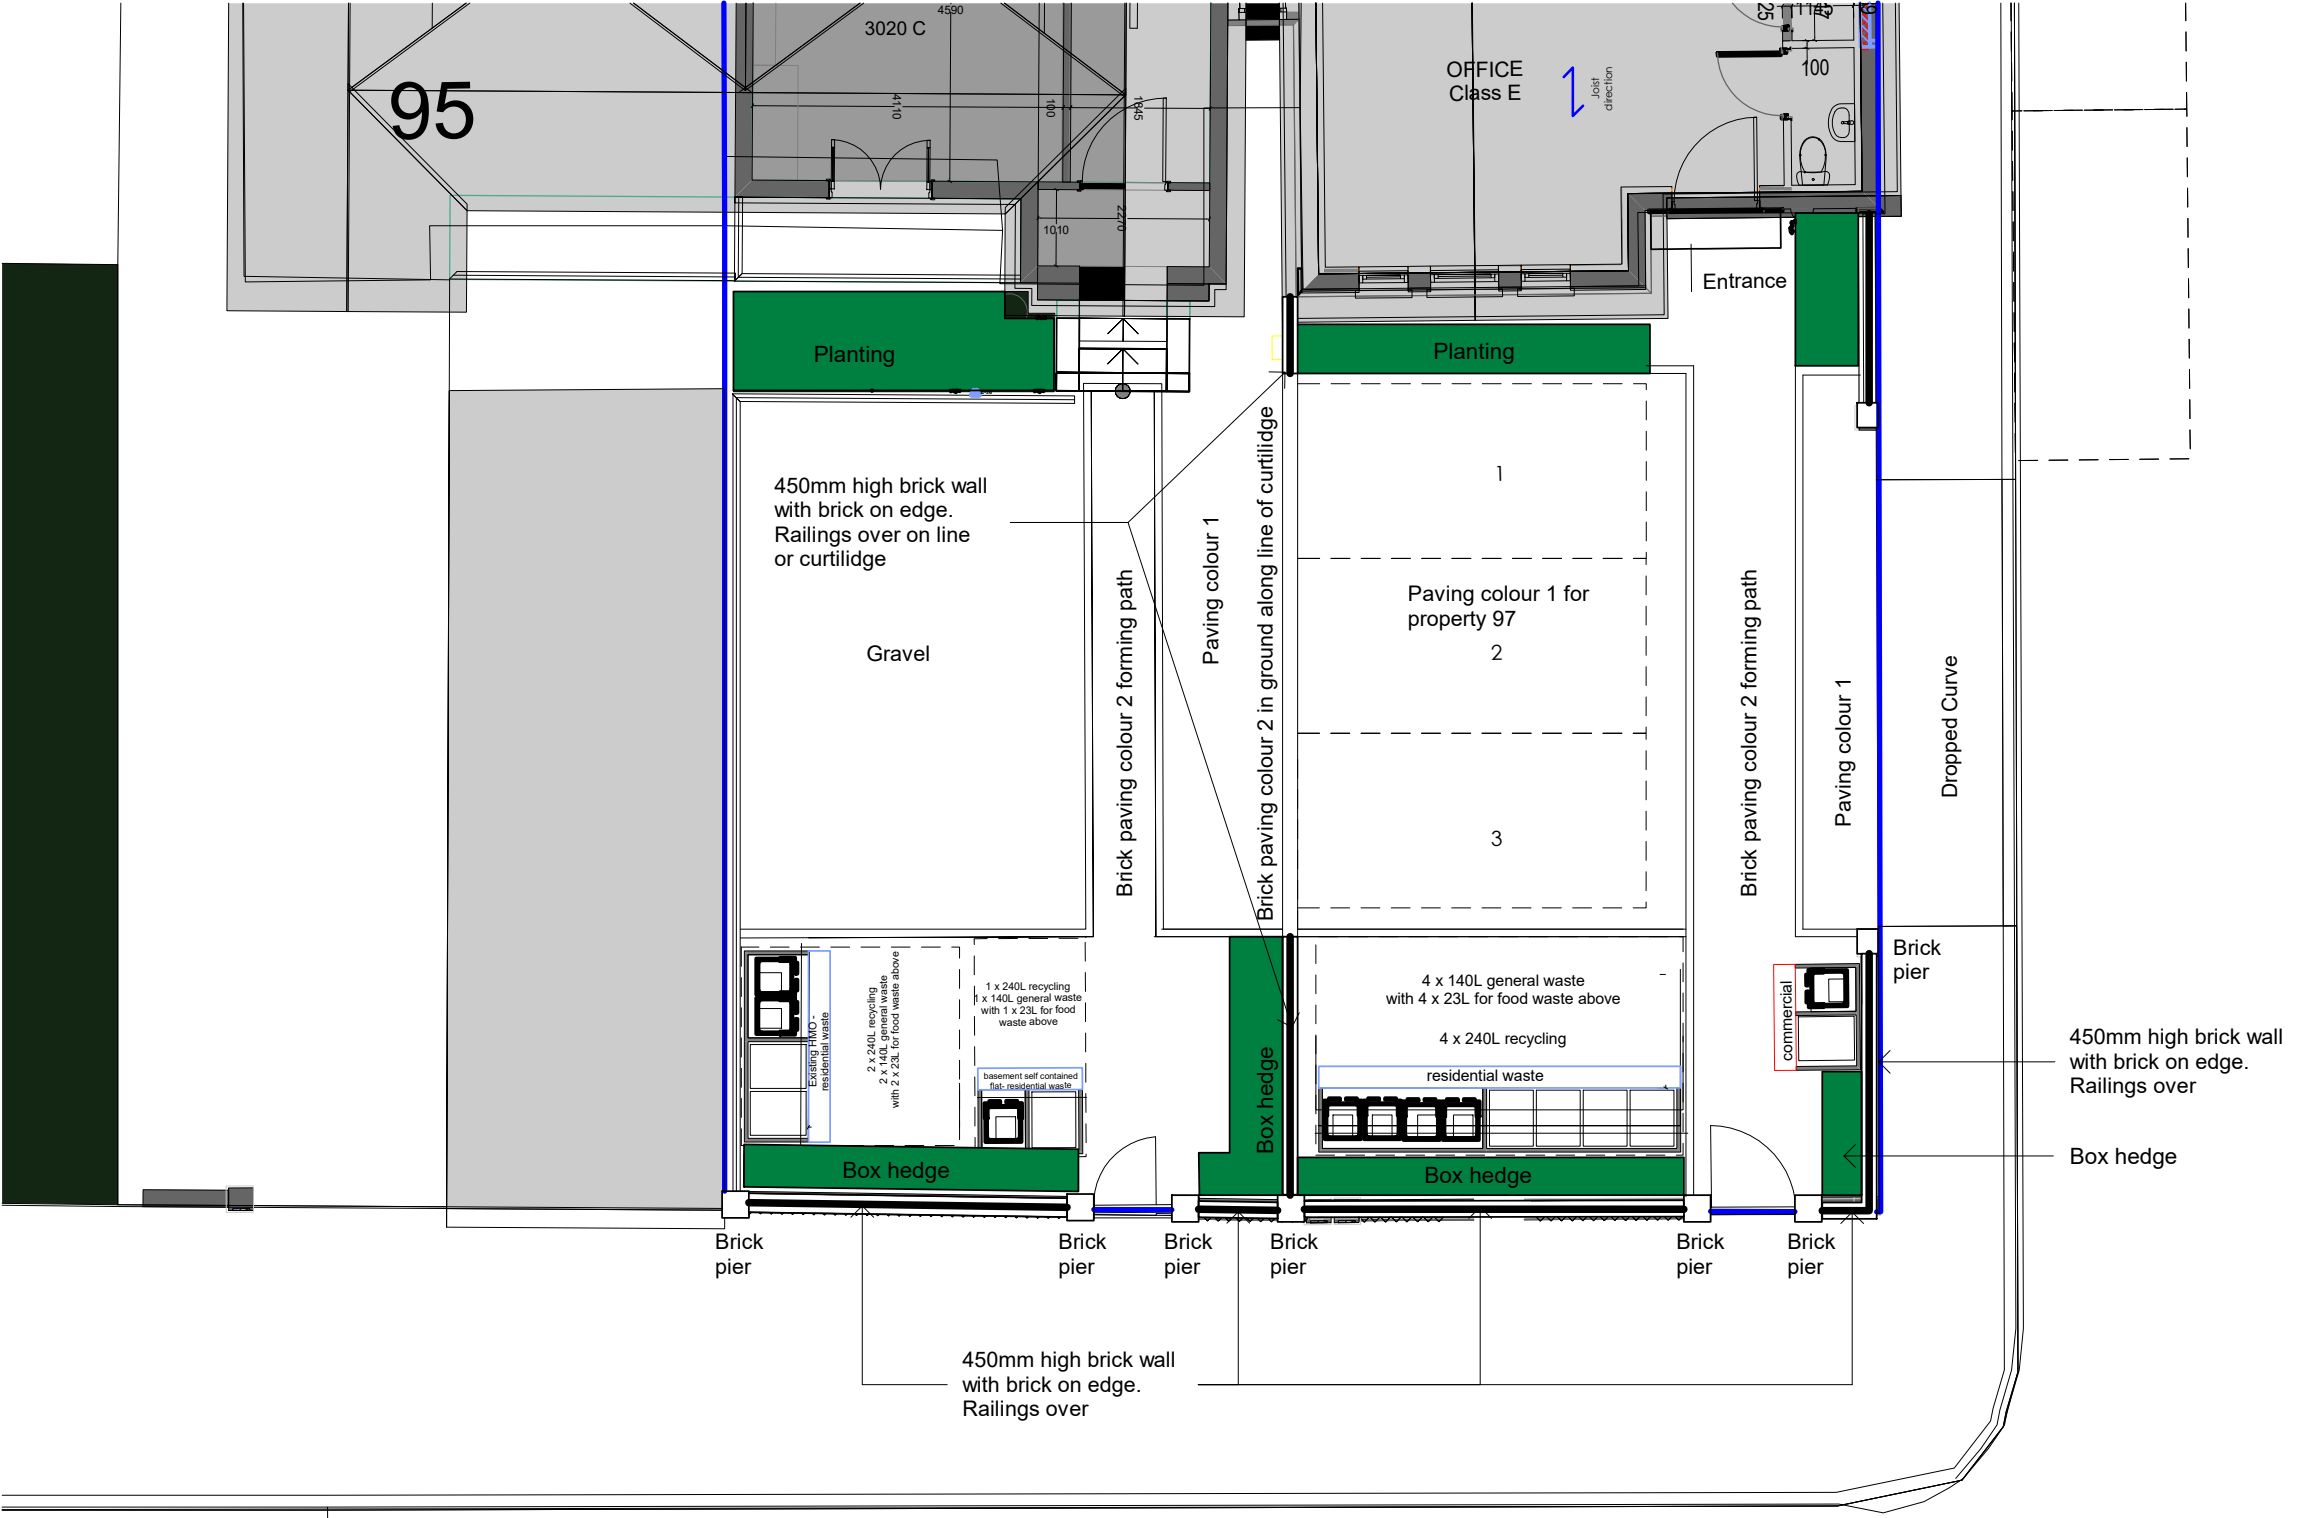

Revision	Description	Drawn	Date	Checked

Client's Name

Royle Berkshire Developments

Job Title
97 & 99 London Road, Reading,
RG1 5BY


Drawing Title
Proposed Landscaping Plan

Scale
1 : 100 @A3

Job No	Drawing No
2145	SK02

Status	Rev

SCALE : 1 to 100

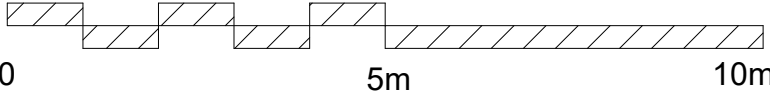

Note: This maybe a reduced sized print, check scales below

