




Key Plan: NTS
0 1m 2m 3m

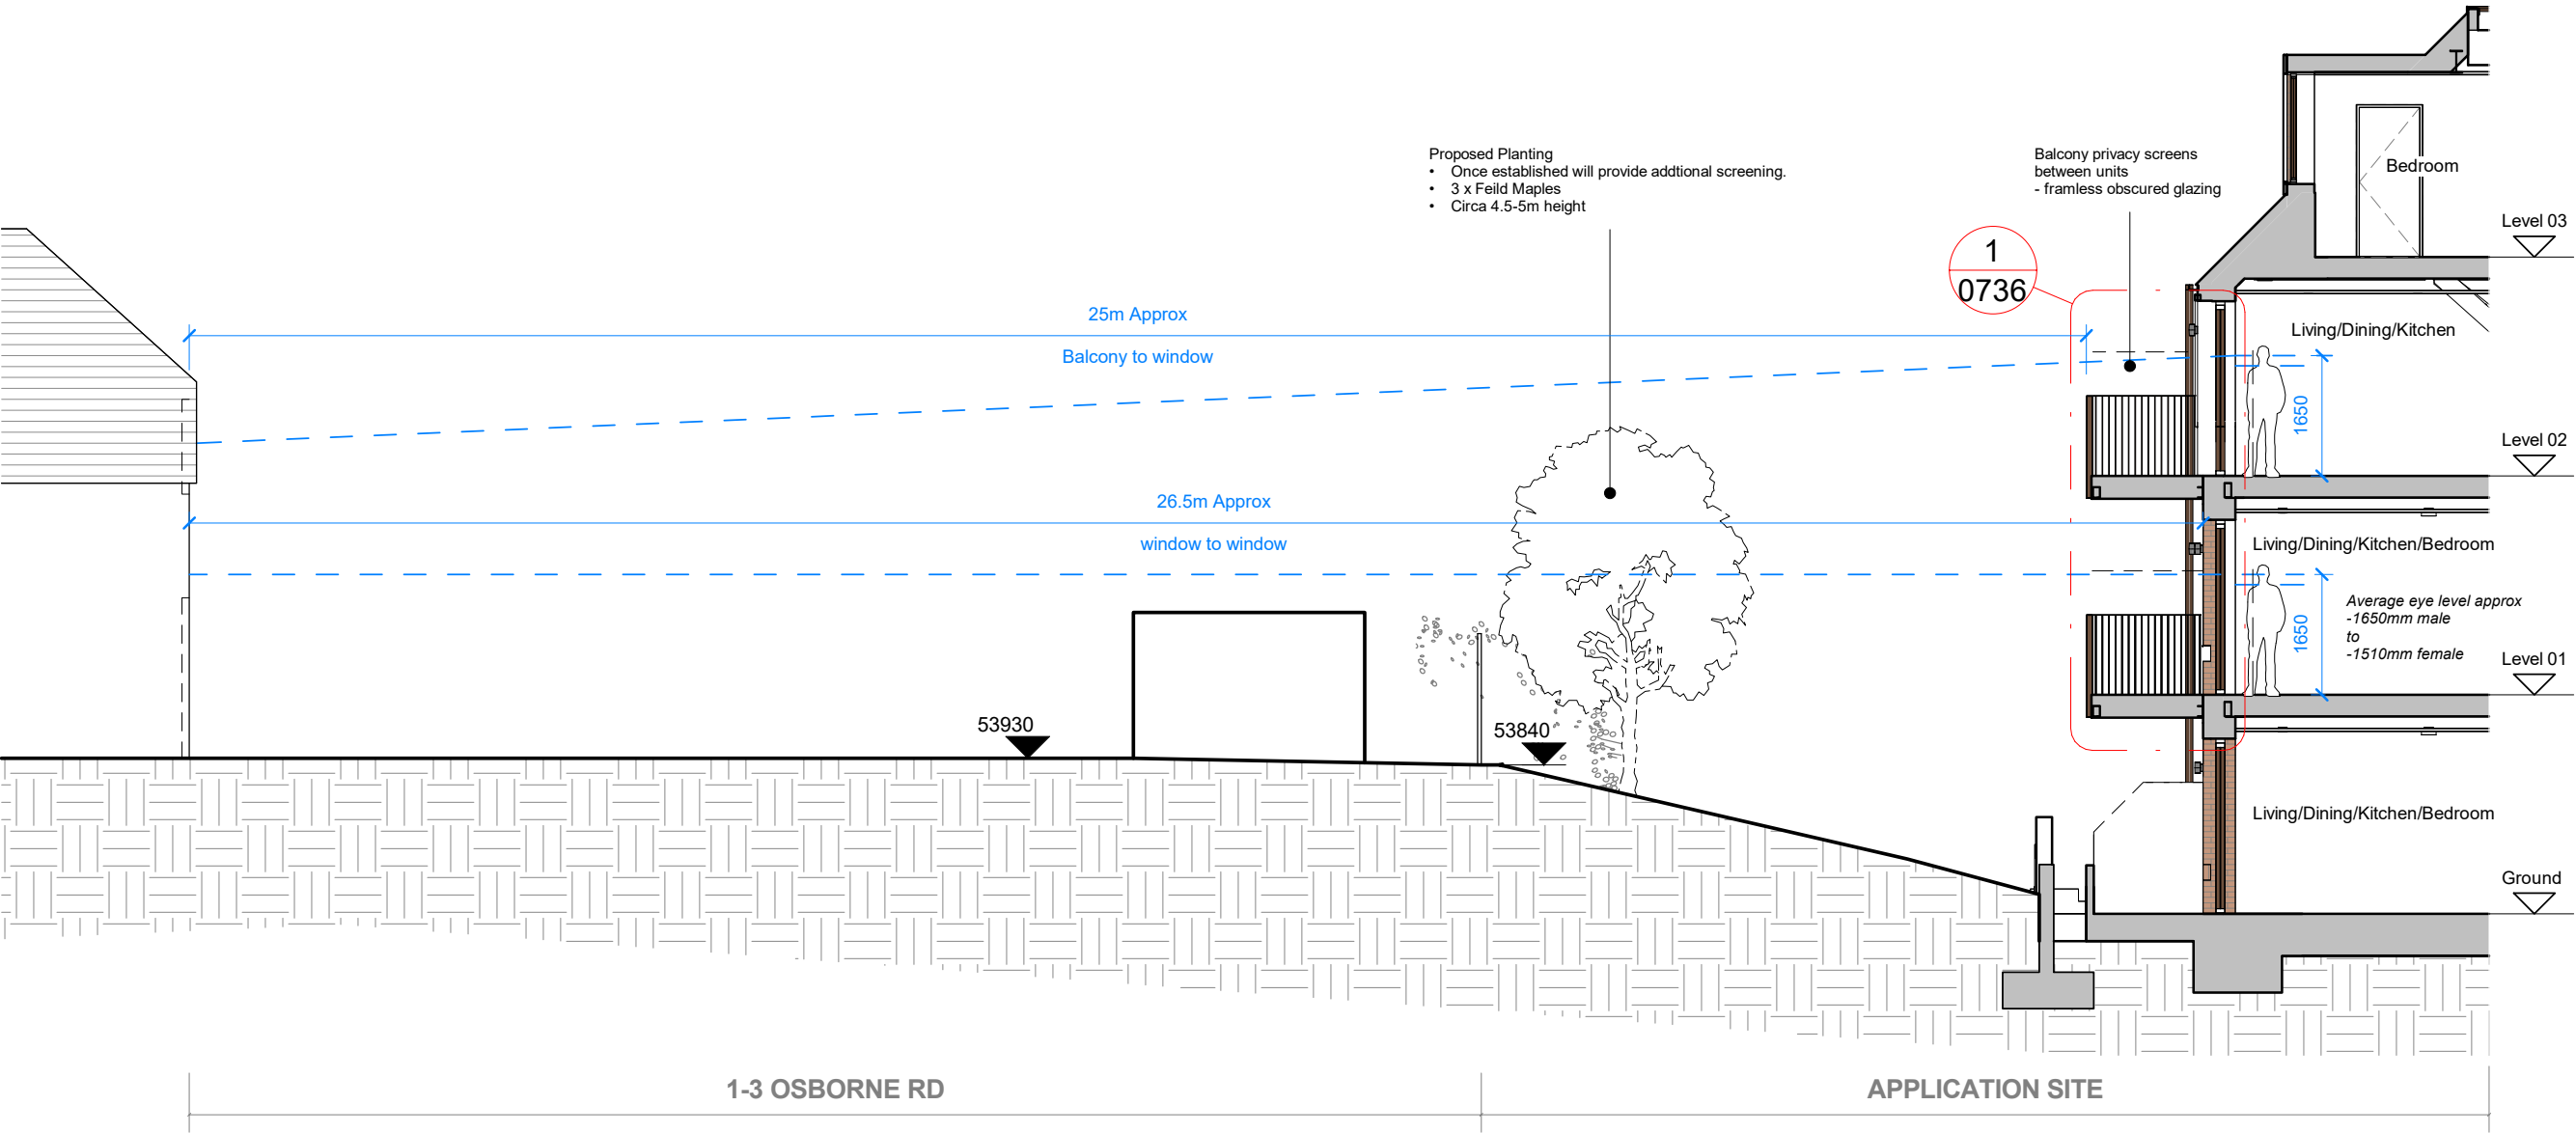

P02 05/12/24 NMA Issue
P01 15/06/23 Planning Condition

Revision	Date	Description
----------	------	-------------

© copyright Wimshurst Pelleriti, all rights reserved 2017

Do not scale-off this drawing. Wimshurst Pelleriti take no responsibility for any dimensions obtained by measuring or scaling from this drawing and no reliance may be placed on such dimensions. If no dimension is given, it is the responsibility of the recipient to ascertain the dimension specifically from the Architect or by site measure.

The sizing of all structural service elements must always be checked against the relevant engineers drawings. No reliance should be placed upon information shown on the drawing.

project
Rowe Court, Grovesland Road,
Reading, RG30 2HZ

drawing title
SITE SECTION - CONTEXT

drawing number	0792-WPA	0204
----------------	----------	------

scale @ A3	1 : 100	revision	P02
------------	---------	----------	-----

drawing purpose	CONSTRUCTION	first issue date	06/09/23
-----------------	--------------	------------------	----------

WIMSHURST PELLERITI

The Mews,
6 Putney Common, SW15 1HL
0208 780 2206
info@wip.uk.com
wimshurst-pelleriti.com



1

Site Section

1 : 100