


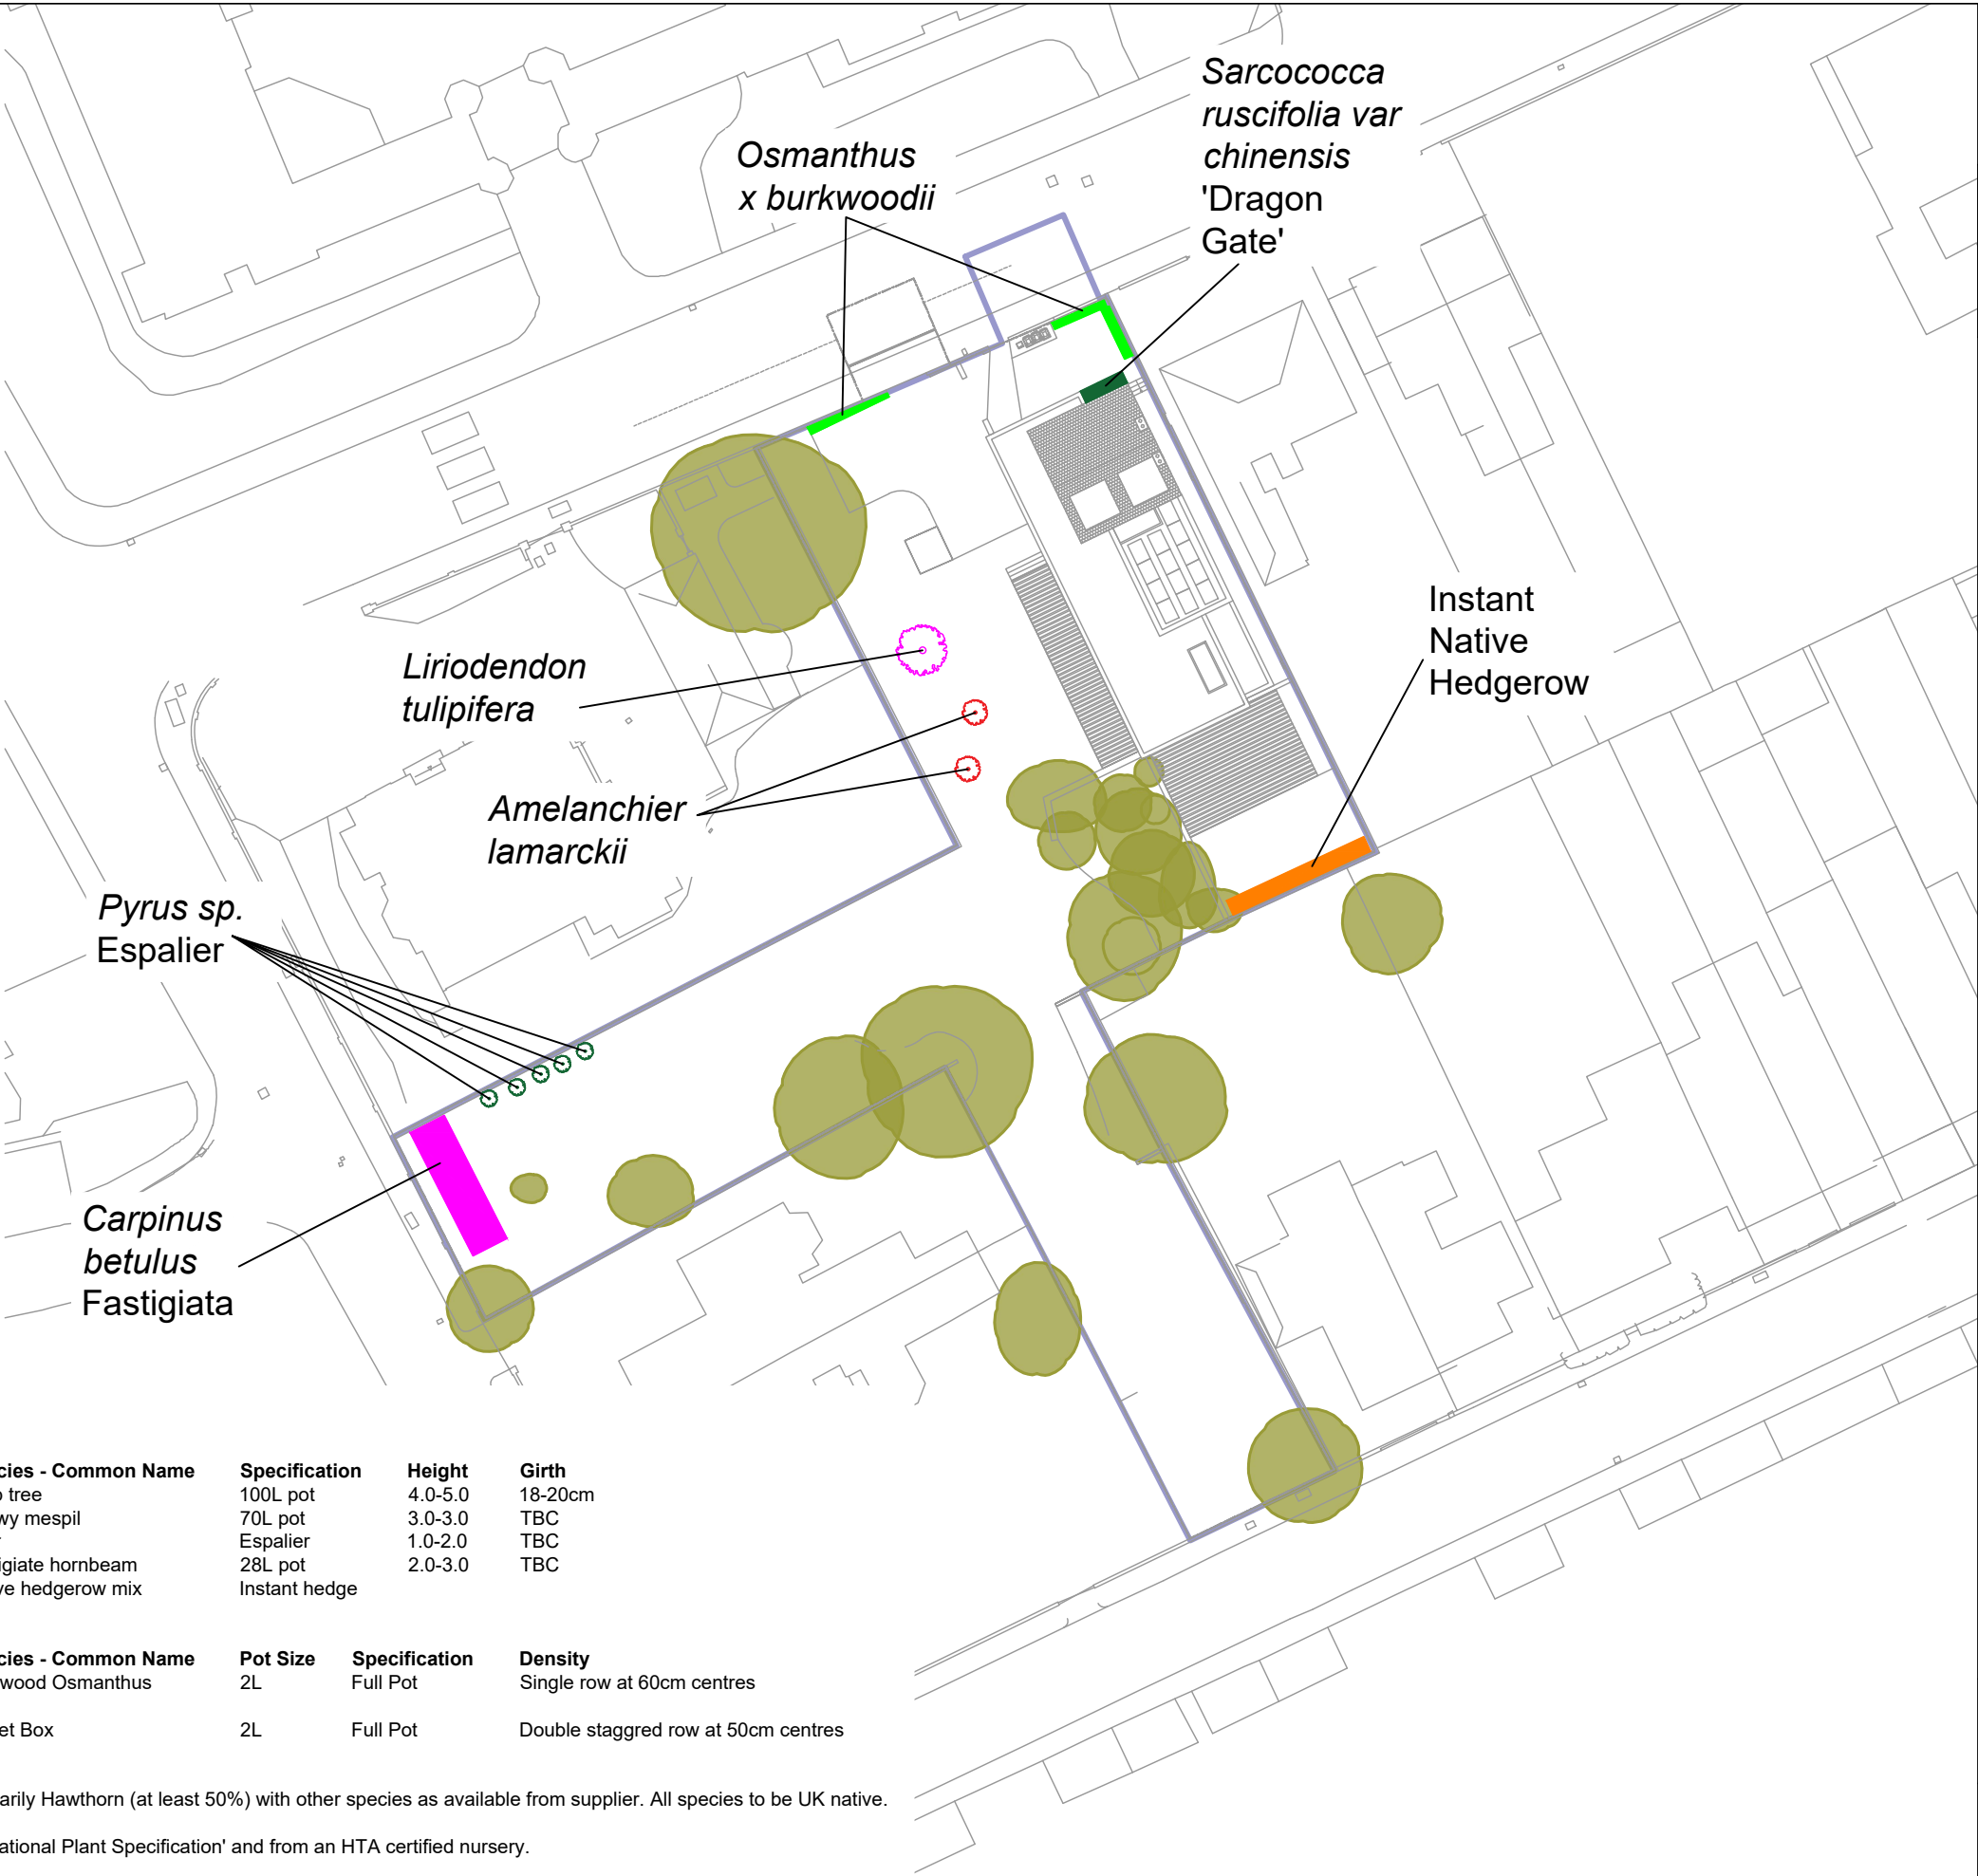

Planting Schedule

Trees

No.	Species - Scientific Name	Species - Common Name	Specification	Height	Girth
1	<i>Liriodendron tulipifera</i>	Tulip tree	100L pot	4.0-5.0	18-20cm
2	<i>Amelanchier lamarckii</i>	Snowy mespil	70L pot	3.0-3.0	TBC
5	<i>Pyrus sp.</i>	Pear	Espalier	1.0-2.0	TBC
4	<i>Carpinus betulus Fastigiata</i>	Fastigate hornbeam	28L pot	2.0-3.0	TBC
TBC	Native hedgerow mix	Native hedgerow mix	Instant hedge		

Shrub Planting

No.	Species - Scientific Name	Species - Common Name	Pot Size	Specification	Density
23	<i>Osmanthus x burkwoodii</i>	Burkwood Osmanthus	2L	Full Pot	Single row at 60cm centres
12	<i>Sarcococca ruscifolia var chinensis</i> 'Dragon Gate'	Sweet Box	2L	Full Pot	Double staggered row at 50cm centres

Instant Native Hedge:
10m of hedge to be provided as 53L packs. Species to be primarily Hawthorn (at least 50%) with other species as available from supplier. All species to be UK native.

Planting notes: All plants to be in accordance with the HTA 'National Plant Specification' and from an HTA certified nursery.

All plants and trees to be planted in accordance with BS 3936.

Delivery and handling of all plant material to be in accordance with CPSE 'Handling and Establishment of Landscape Plants 1996'.


All plants not in the raised planter shall be watered into field capacity immediately after planting and mulched with 75mm depth of medium grade crushed mulch.

Protection of existing vegetation to be retained:
Existing trees to be retained shall be protected in accordance with BS 5837, from commencement to completion of all works on site.

Soft Landscaping Plan

Drawing Ref: MWA SLP 03

Base Ref: Proposed Site Plan

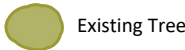

Date: 15/11/2024

Site: Adjacent to 43 Upper Redlands Road,
RG1 5HT

