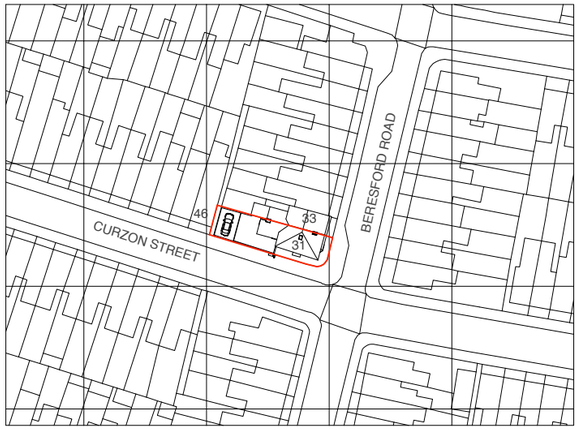

© Crown Copyright and database rights 2024. OS AC0000813445

Site Location Plan

1:1250 @ A3

0 20 40 60 100m

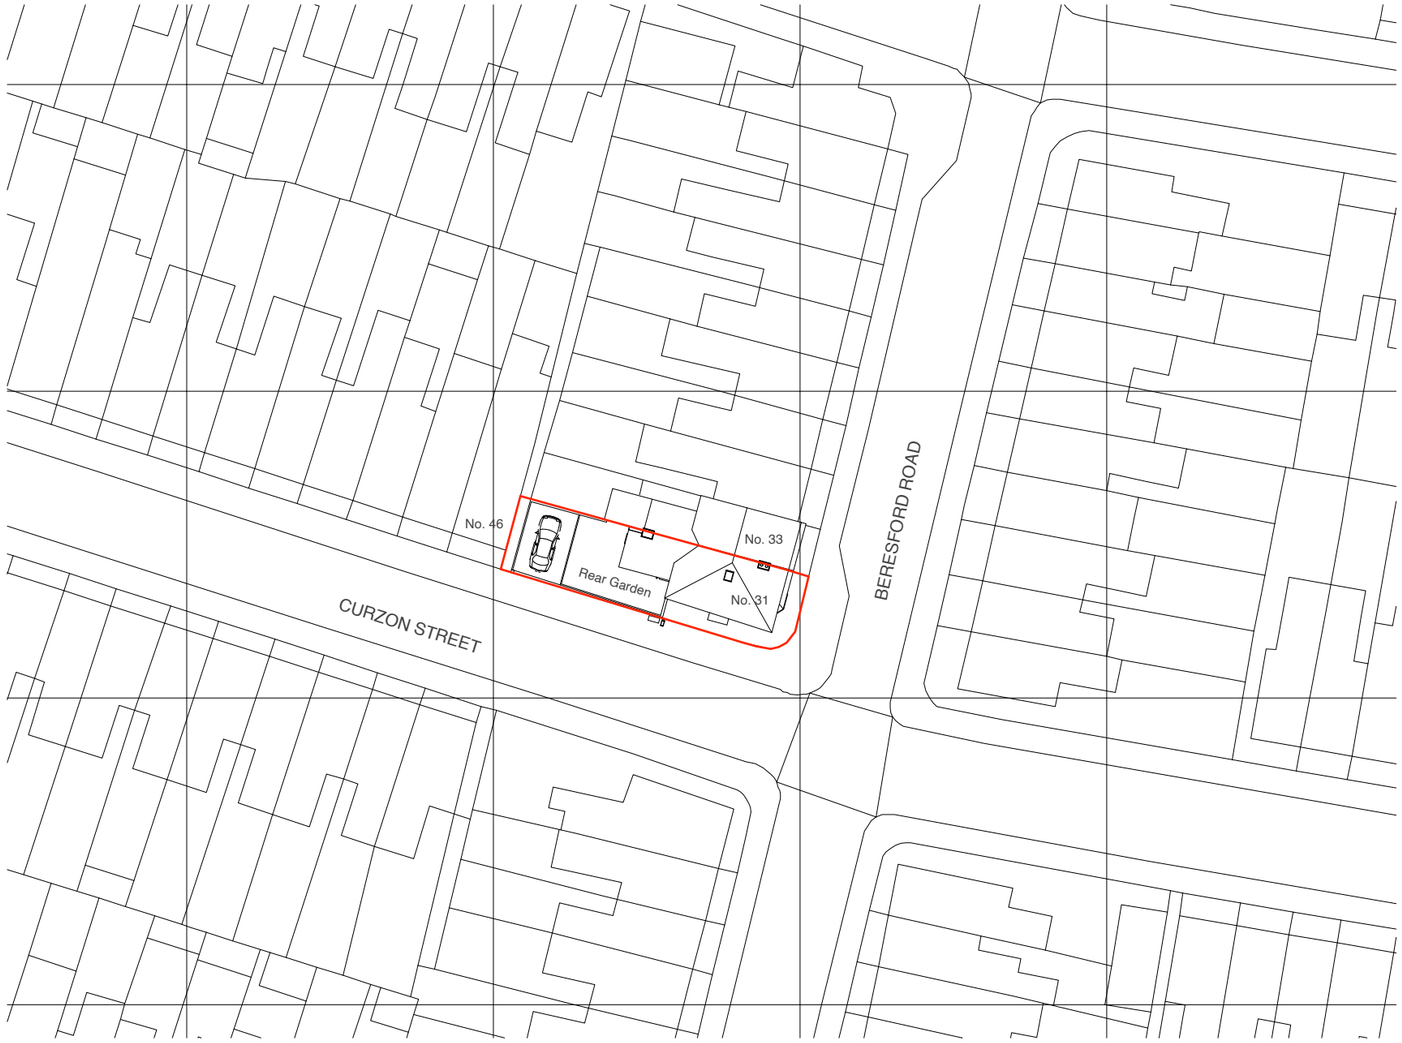

Block Plan

1:500 @ A3

0 10 20 30 40 50m

Drawing Title

Location + Block Plan
As Existing

Project
31 Beresford Road,
Reading,
RG30 1BX

Client
Peter Jones

Date
October 2024

Project no. / Stage / Drawing no. / Revision

1171- PLA- 001_A

Revision notes: Drawn by: LW

A - First Issue

Copyright Whitfield:Design Architects © 2024
Web: www.whitfield-design.co.uk
Email: liam@whitfield-design.co.uk
Phone: 07810794436

NOTES:
Print all drawings in full colour at A3 size. All measurements to be confirmed on site by the contractor prior to starting any building work. All structure indicative, see Structural Engineer's drawings for more information. Design to comply with the latest Building Regulations and Approved Documents.

WHITFIELD : DESIGN
ARCHITECTS

Drawing Title

Site Photos

Photos Taken 18.10.2024

Project

31 Beresford Road,
Reading,
RG30 1BX

Client

Peter Jones

Date

October 2024

Project no. / Stage / Drawing no. / Revision

1171- PLA- 002_A

Revision notes:

Drawn by: LW

A - First Issue

Copyright Whitfield:Design Architects © 2024

Web: www.whitfield-design.co.uk
Email: liam@whitfield-design.co.uk
Phone: 07810794436

NOTES:
Print all drawings in full colour at A3 size. All measurements to be confirmed on site by the contractor prior to starting any building work. All structure indicative, see Structural Engineer's drawings for more information. Design to comply with the latest Building Regulations and Approved Documents.

WHITFIELD : DESIGN
ARCHITECTS

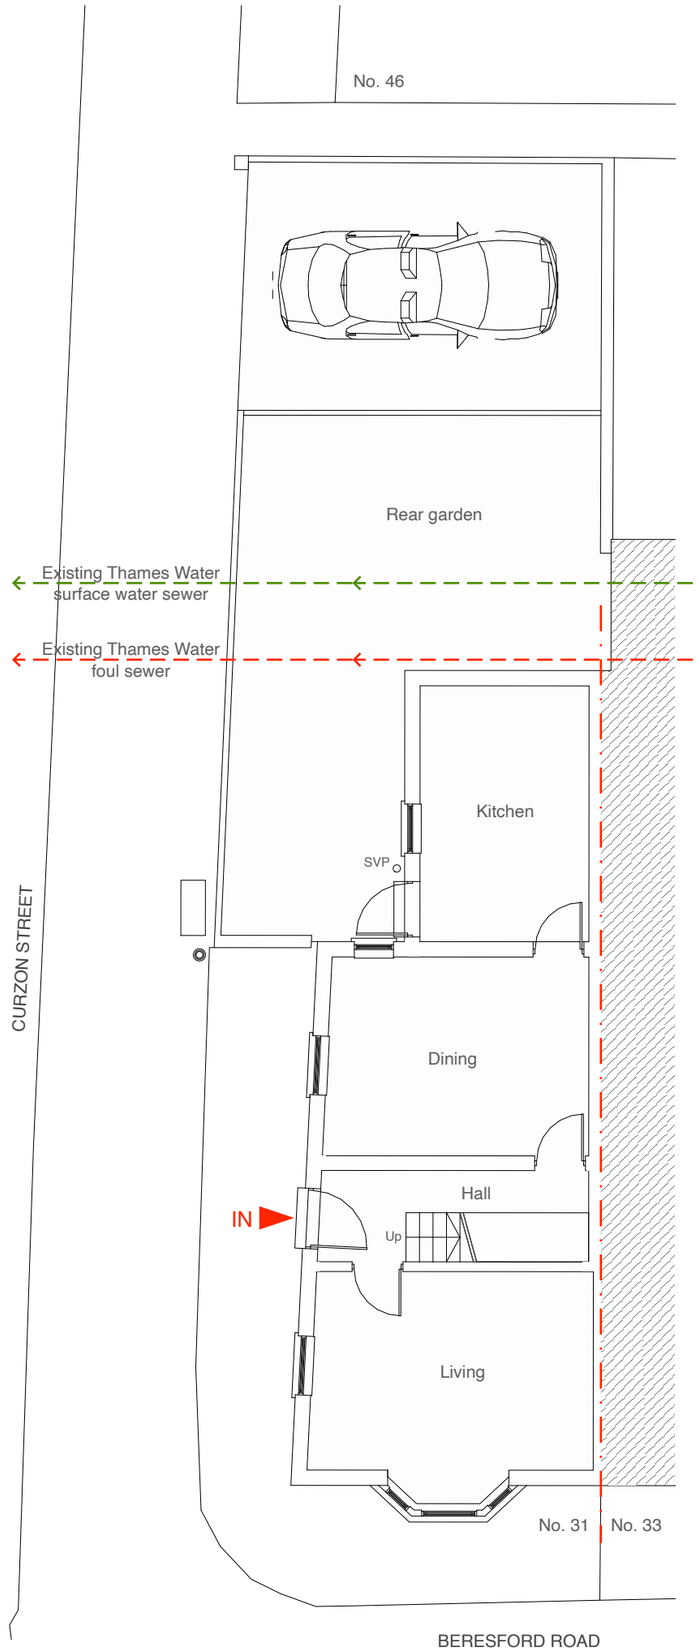

Ground floor plan

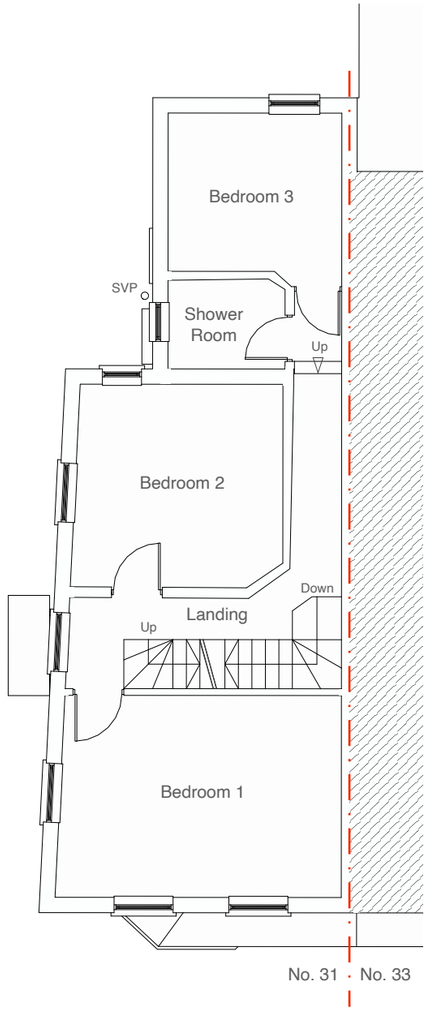

First floor plan

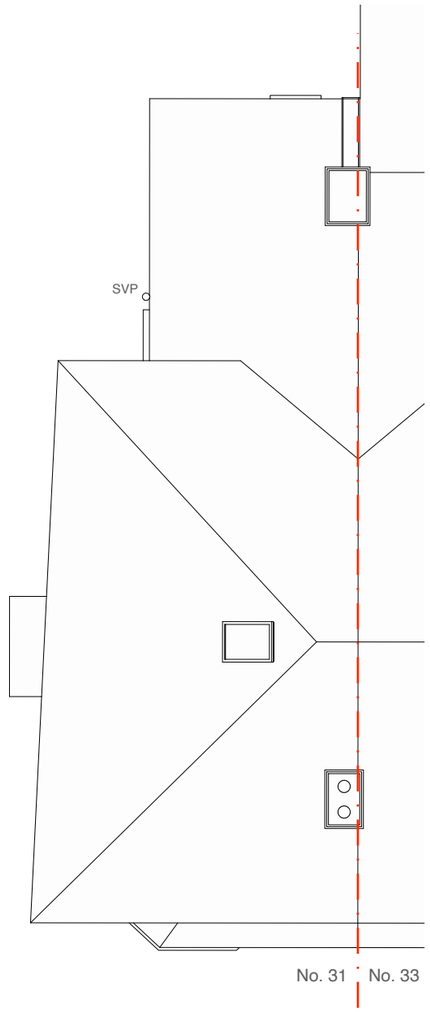

Roof plan

1:100 @ A3

0 1 2 3 4 5 10m

Drawing Title	
Existing GA Plans	
Project	Client
31 Beresford Road, Reading, RG30 1BX	Peter Jones
Date	
October 2024	

Project no. / Stage /	Drawing no. / Revision
1171- PLA-	003_A
Revision notes:	Drawn by: LW

A - First Issue

Copyright Whitfield:Design Architects © 2024

Web: www.whitfield-design.co.uk
Email: liam@whitfield-design.co.uk
Phone: 07810794436

NOTES:
Print all drawings in full colour at A3 size. All measurements to be confirmed on site by the contractor prior to starting any building work. All structure indicative, see Structural Engineer's drawings for more information. Design to comply with the latest Building Regulations and Approved Documents.

WHITFIELD : DESIGN
ARCHITECTS

Front elevation

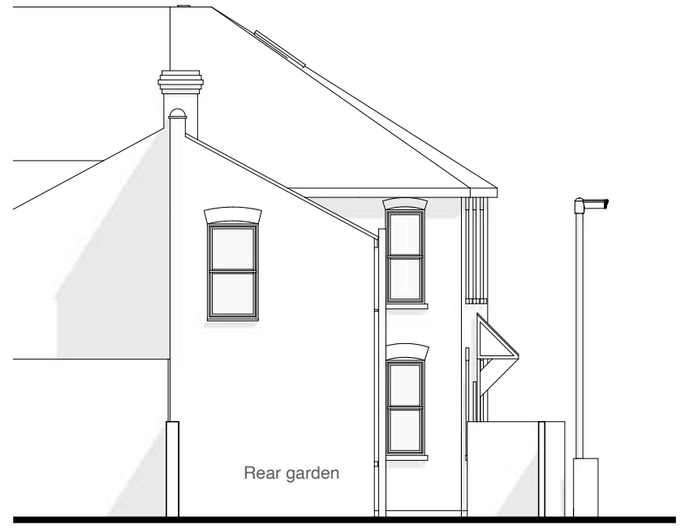

Rear elevation

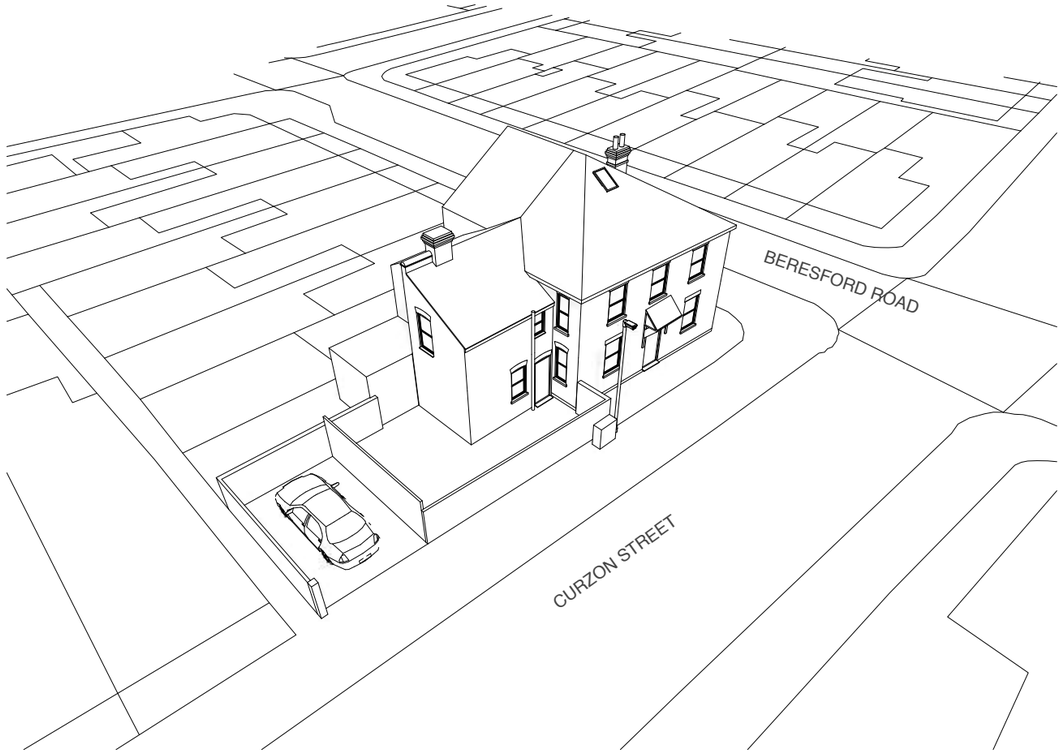

3D view

1:100 @ A3

0 1 2 3 4 5 10m

Drawing Title

Existing
Elevations

Project
31 Beresford Road,
Reading,
RG30 1BX

Client
Peter Jones

Date
October 2024

Project no. / Stage / Drawing no. / Revision

1171- PLA- 004_A

Revision notes:

Drawn by: LW

A - First Issue

Copyright Whitfield:Design Architects © 2024
Web: www.whitfield-design.co.uk
Email: liam@whitfield-design.co.uk
Phone: 07810794436

NOTES:
Print all drawings in full colour at A3 size. All measurements to be confirmed on site by the contractor prior to starting any building work. All structure indicative, see Structural Engineer's drawings for more information. Design to comply with the latest Building Regulations and Approved Documents.

WHITFIELD : DESIGN
ARCHITECTS

Side elevation

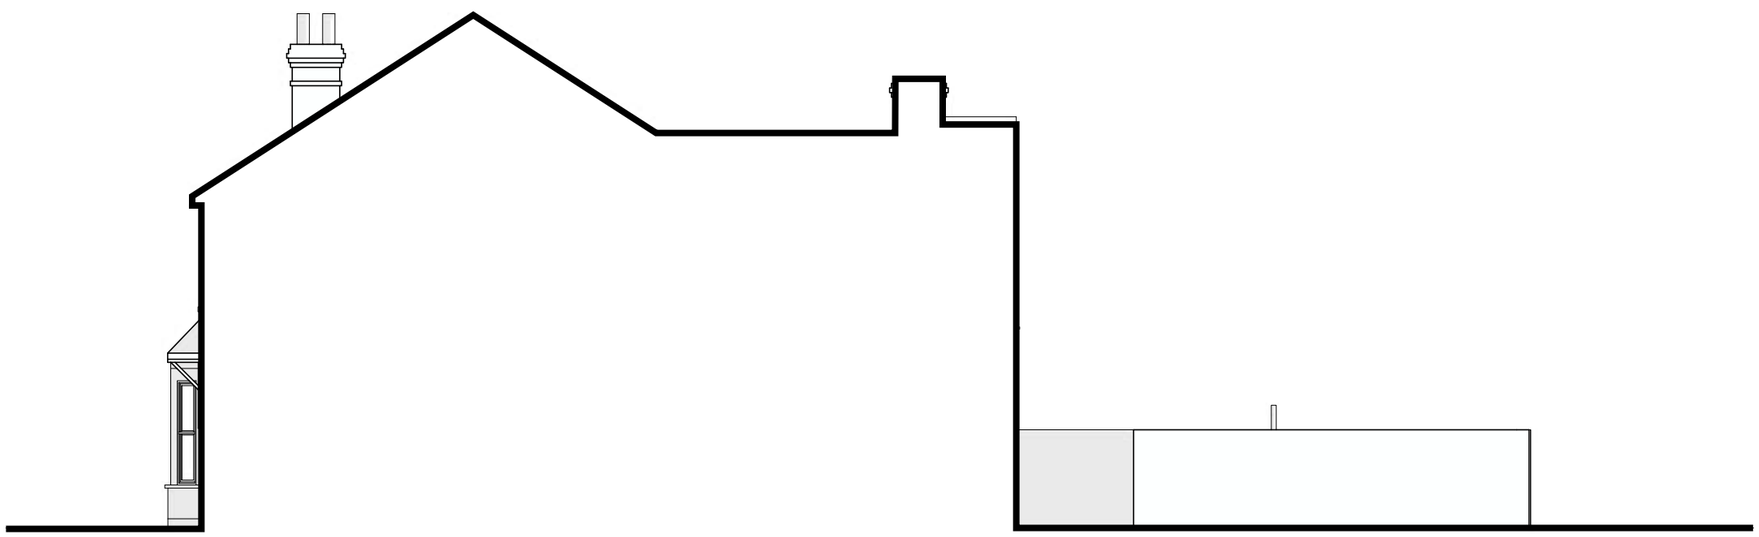

Section through the party wall

Drawing Title		Project no. / Stage /	Drawing no. / Revision
Existing Elevations		1171- PLA-	005_A
Project	Client	Revision notes:	Drawn by: LW
31 Beresford Road, Reading, RG30 1BX	Peter Jones	A - First Issue	
Date			
October 2024			

Copyright Whitfield:Design Architects © 2024

Web: www.whitfield-design.co.uk
Email: liam@whitfield-design.co.uk
Phone: 07810794436

NOTES:
Print all drawings in full colour at A3 size. All measurements to be confirmed on site by the contractor prior to starting any building work. All structure indicative, see Structural Engineer's drawings for more information. Design to comply with the latest Building Regulations and Approved Documents.

WHITFIELD : DESIGN
ARCHITECTS

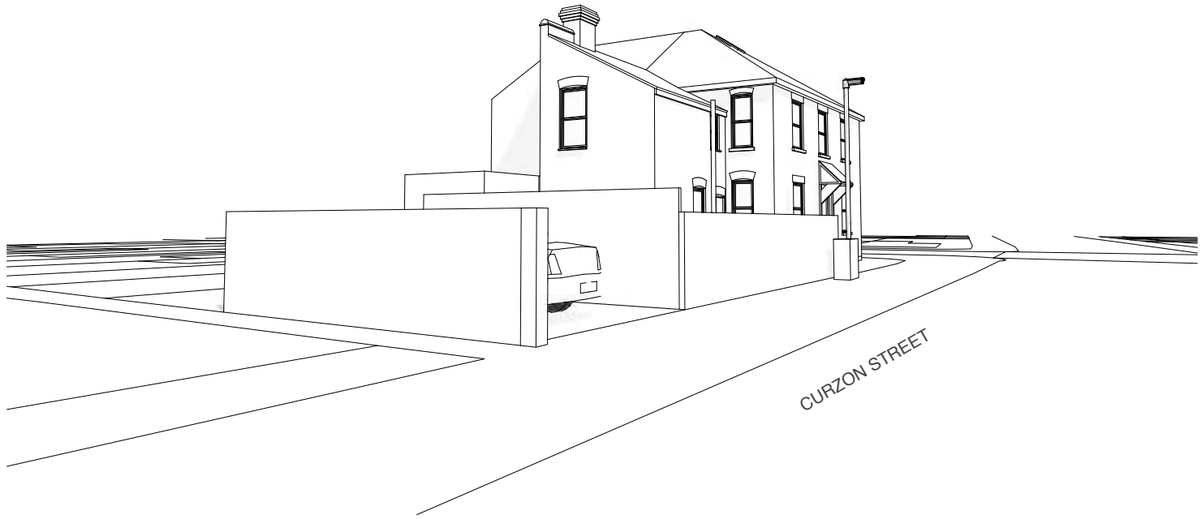

Perspective views from the road

Drawing Title

Existing
3D Views

Project
31 Beresford Road,
Reading,
RG30 1BX

Client
Peter Jones

Date
October 2024

Project no. / Stage / Drawing no. / Revision

1171- PLA- 006_A

Revision notes:

A - First Issue

Drawn by: LW

Copyright Whitfield:Design Architects © 2024
Web: www.whitfield-design.co.uk
Email: liam@whitfield-design.co.uk
Phone: 07810794436

NOTES:
Print all drawings in full colour at A3 size. All measurements to be confirmed on site by the contractor prior to starting any building work. All structure indicative, see Structural Engineer's drawings for more information. Design to comply with the latest Building Regulations and Approved Documents.

WHITFIELD : DESIGN
ARCHITECTS