

Client:

Project:
PRIVATE VILLA

Area:
LONDON



Lebanon — Jounieh
Jounieh Highway — Kallassy Bldg — RDC
Tel +961 9 916 303
rggroup1b@gmail.com

U.A.E — Dubai
Retro Gama Concept Interior Design LLC
Business Bay Tamani Arts Tower — 8th floor
mob +971 50 654 48 42 rgconcept@gmail.com

Syria — Damascus
Al Mazzeh Eastern Villas — Al Farabi street
tel +963 11 6133413
rggroupsyria@gmail.com

www.rggrp.me


Remarks :

Drawing title:

Revision:

Scale: Scale to fit

Sheet no:

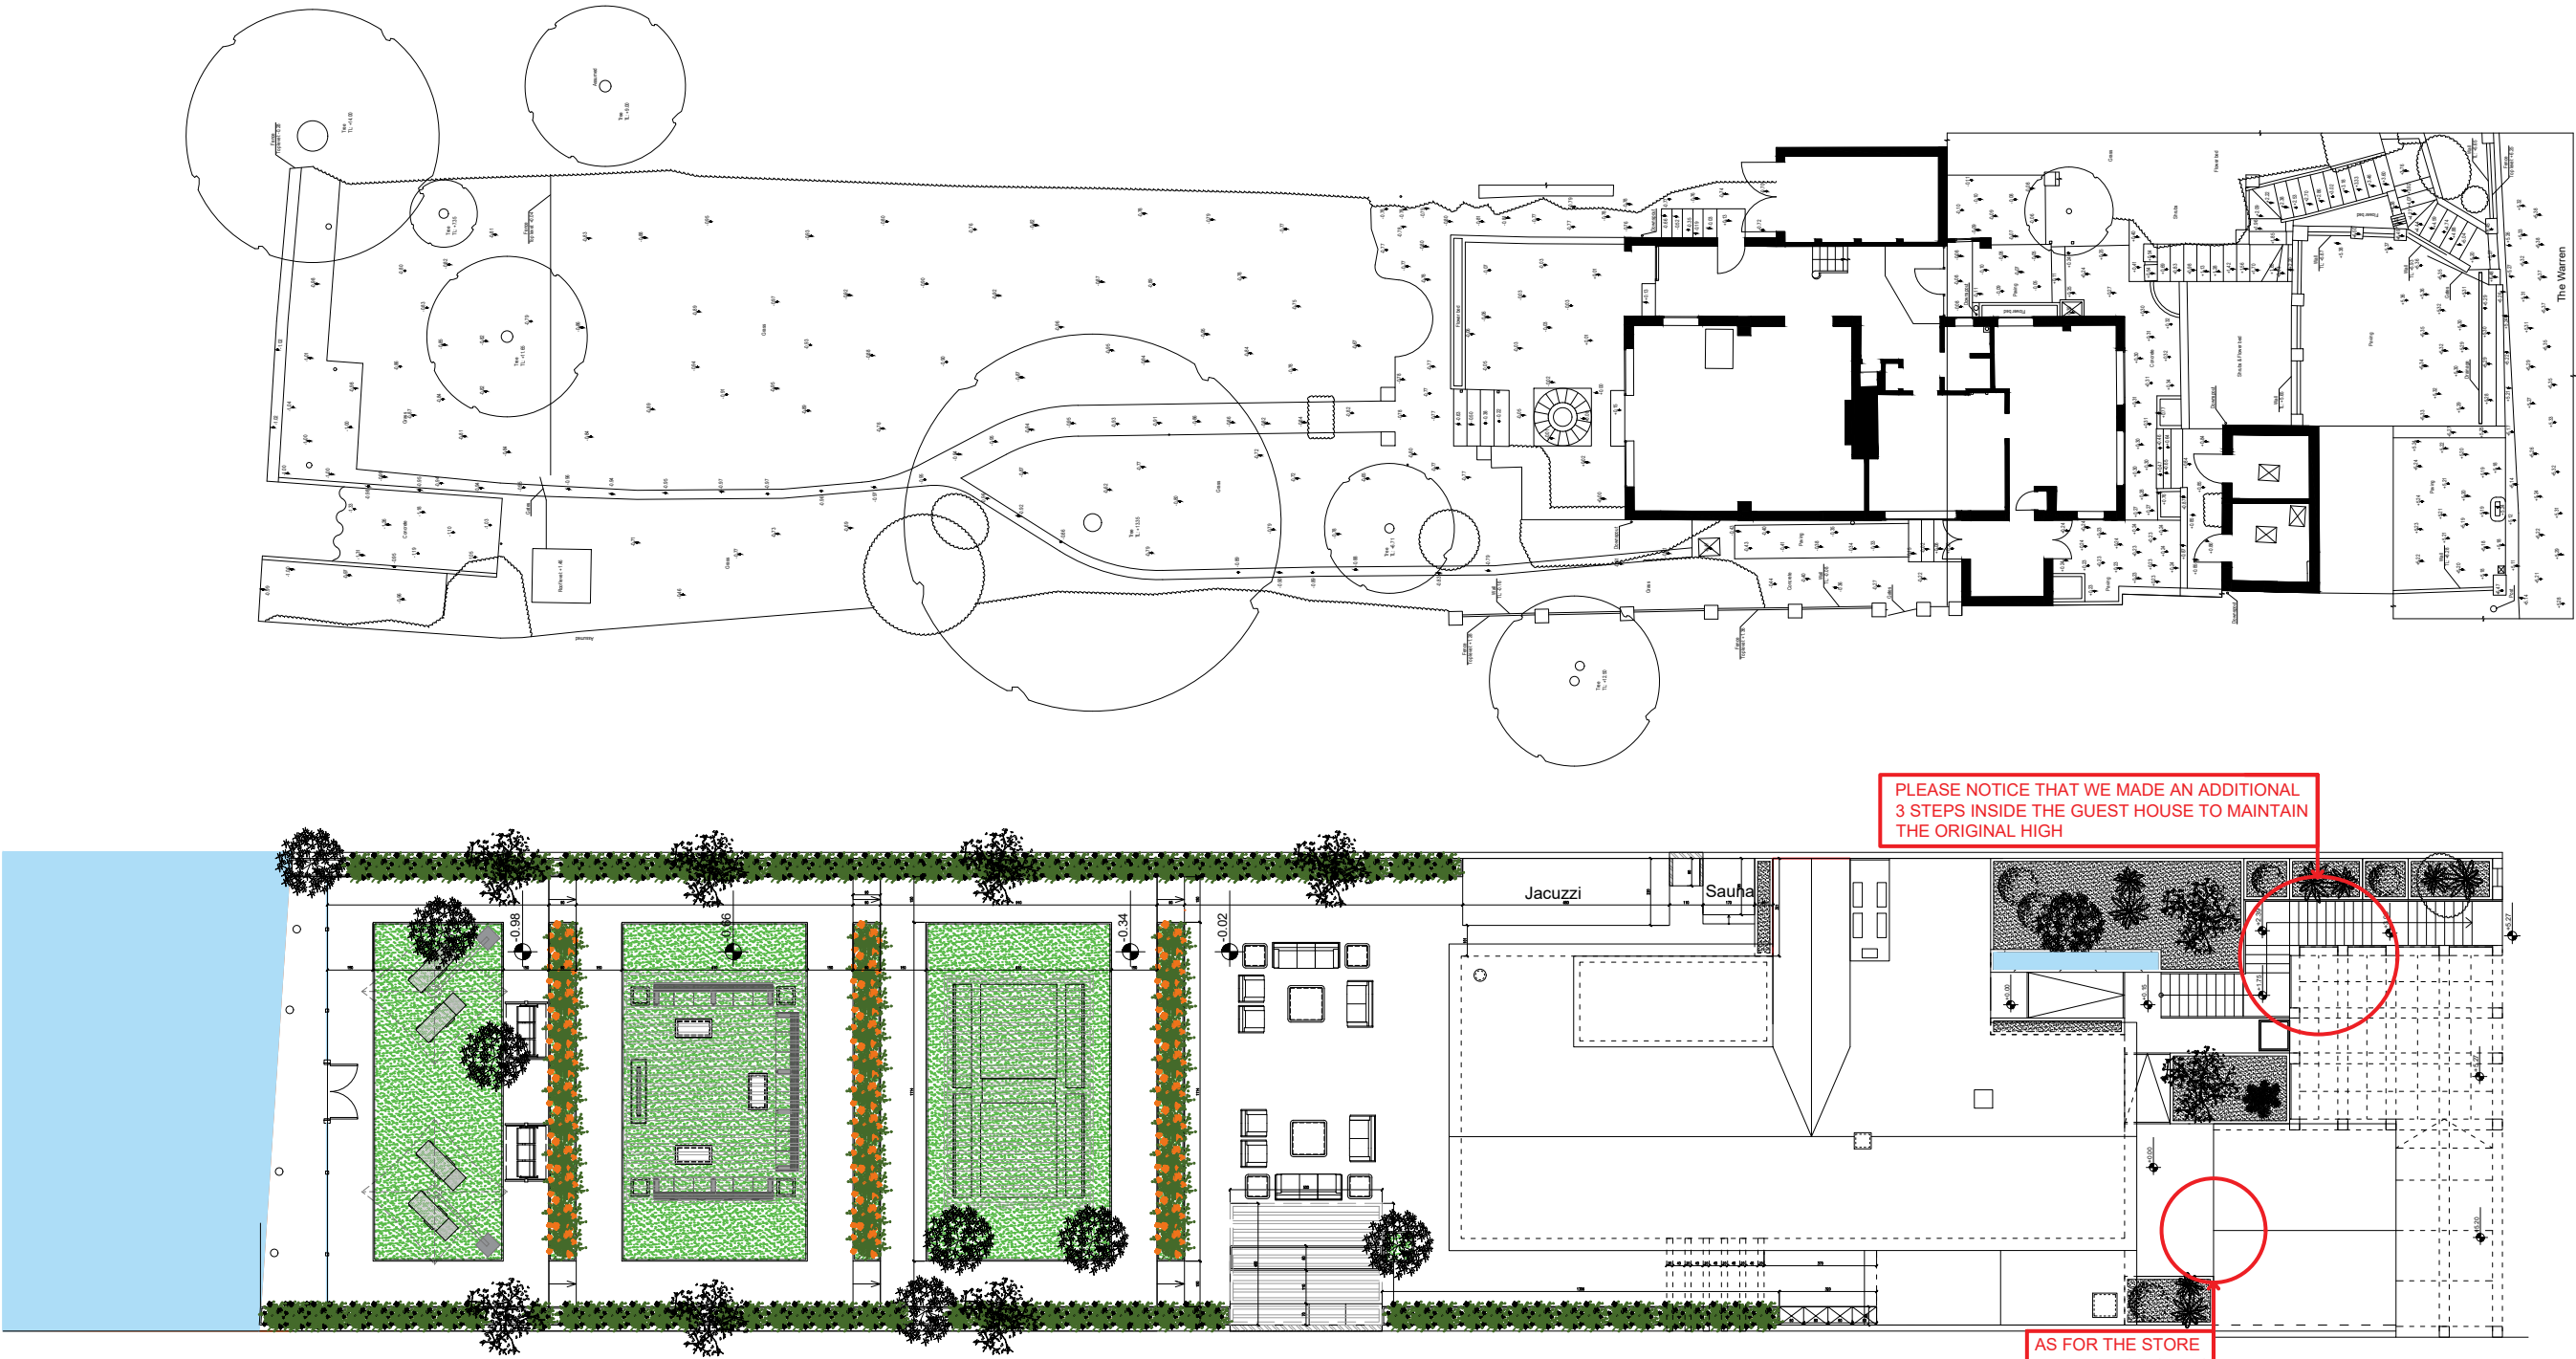

PLEASE NOTICE THAT WE MADE AN ADDITIONAL
3 STEPS INSIDE THE GUEST HOUSE TO MAINTAIN
THE ORIGINAL HIGH

AS FOR THE STORE
THERE WAS 3 STEPS
WE REMOVED THEM
TO MAKE THE FLOOR
ON THE SAME LEVEL
AS OUTSIDE