

470600m

470700m

470800m

00m



00m

00m

470600m

470700m

470800m

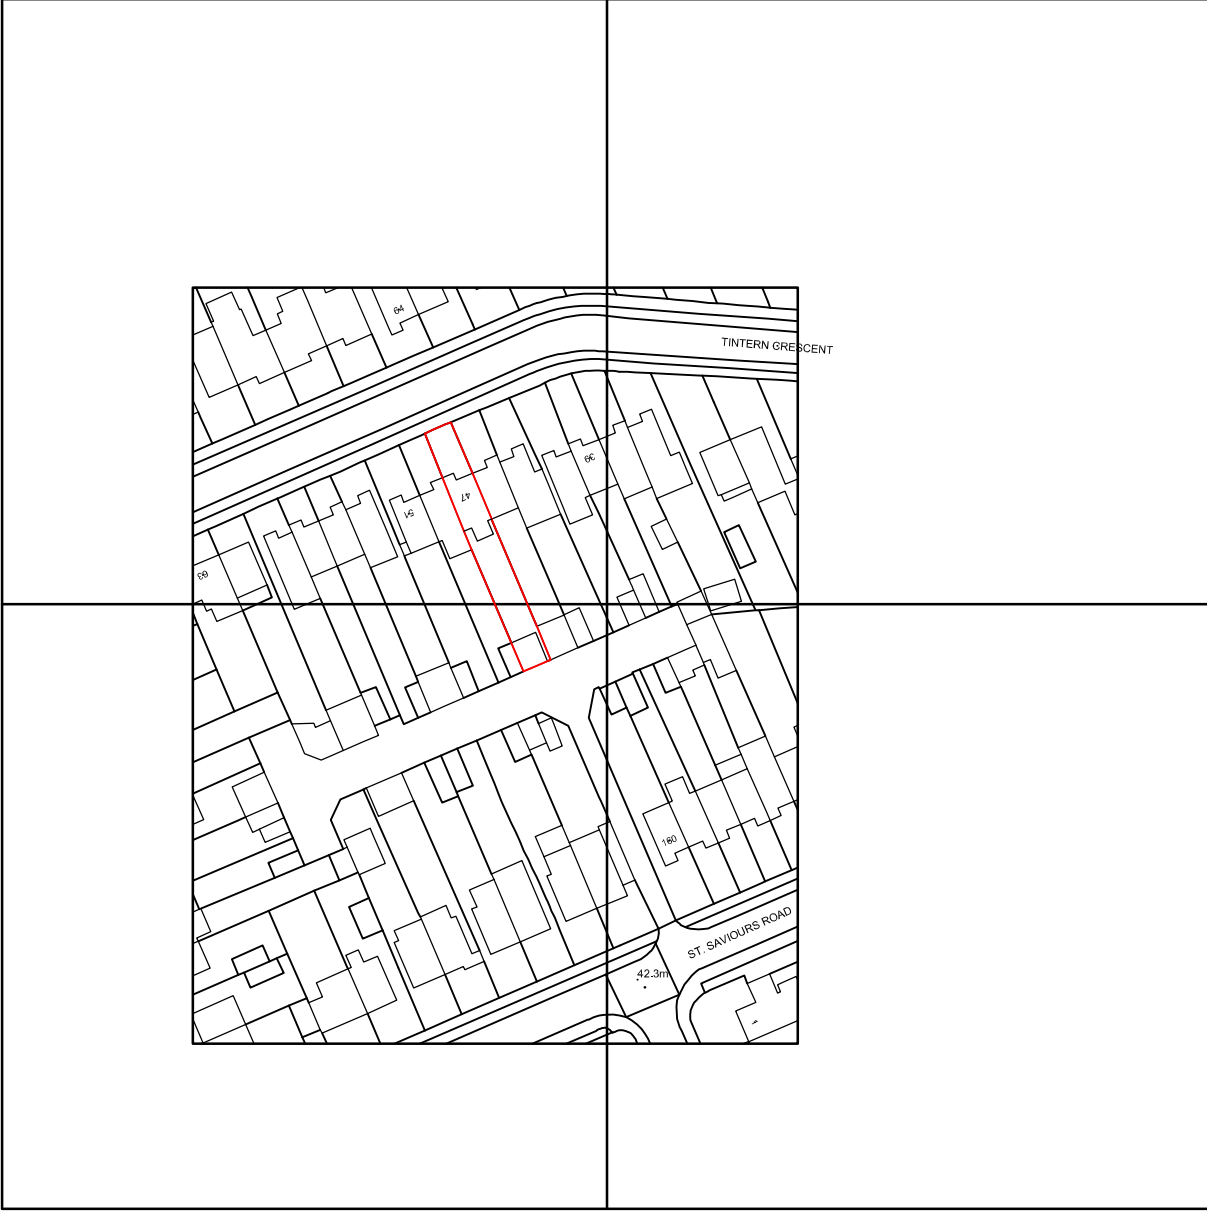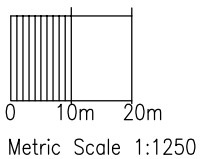

Crown Copyright and database rights 2024 OS Licence no. AC0000849896

JOB TITLE 47 TINTERN CRESCENT, COLEY PARK, READING, RG1 6HB				RRS Designs Architectural & Planning Services Mobile- 07964326643 Email- amar@rrsdesigns.co.uk Website- www.rrsdesigns.co.uk
DRG. TITLE LOCATION PLAN				
DRAWN	CHECKED	DATE DEC 24	SCALE 1:1250	
DRG. No AS03524-LP01				