

Contact:  
Email: rabinkhadka@hotmail.co.uk,  
Cell: 044 + 078 3293 8374  
Web site: www.bluearchdesign.co.uk

Notes:  
© 2024 Blue Architecture Limited.  
All rights reserved.  
All drawings are for the purpose of gaining  
Planning Permission approval only.  
All written dimensions to be taken in  
preferences to scaled dimensions.

| Rev. | Description | By | Ckd | Date |
|------|-------------|----|-----|------|
|      |             |    |     |      |
|      |             |    |     |      |
|  |  |  |  |  |
|--|--|--|--|--|
|  |  |  |  |  |
|  |  |  |  |  |
Client:  
**Miss. Prekchha Rai**




Project:  
Single Storey Side and Rear wraparound extension.

Location:  
75 Birchhill Avenue,  
Reading, RG2 7JU.


Status:  
PLANNING

Title:  
Existing and proposed Block plans

|                                |                         |               |
|--------------------------------|-------------------------|---------------|
| Drawn by:                      | Str. Et.                | Checked by:   |
| L.p                            | ---                     | R.k           |
| Project no:<br><b>BAL-1796</b> | Sheet Size<br><b>A3</b> | Sheet no.     |
| Date:<br>09/12/2024            | Scale:<br>1:500         | <div>05</div> |

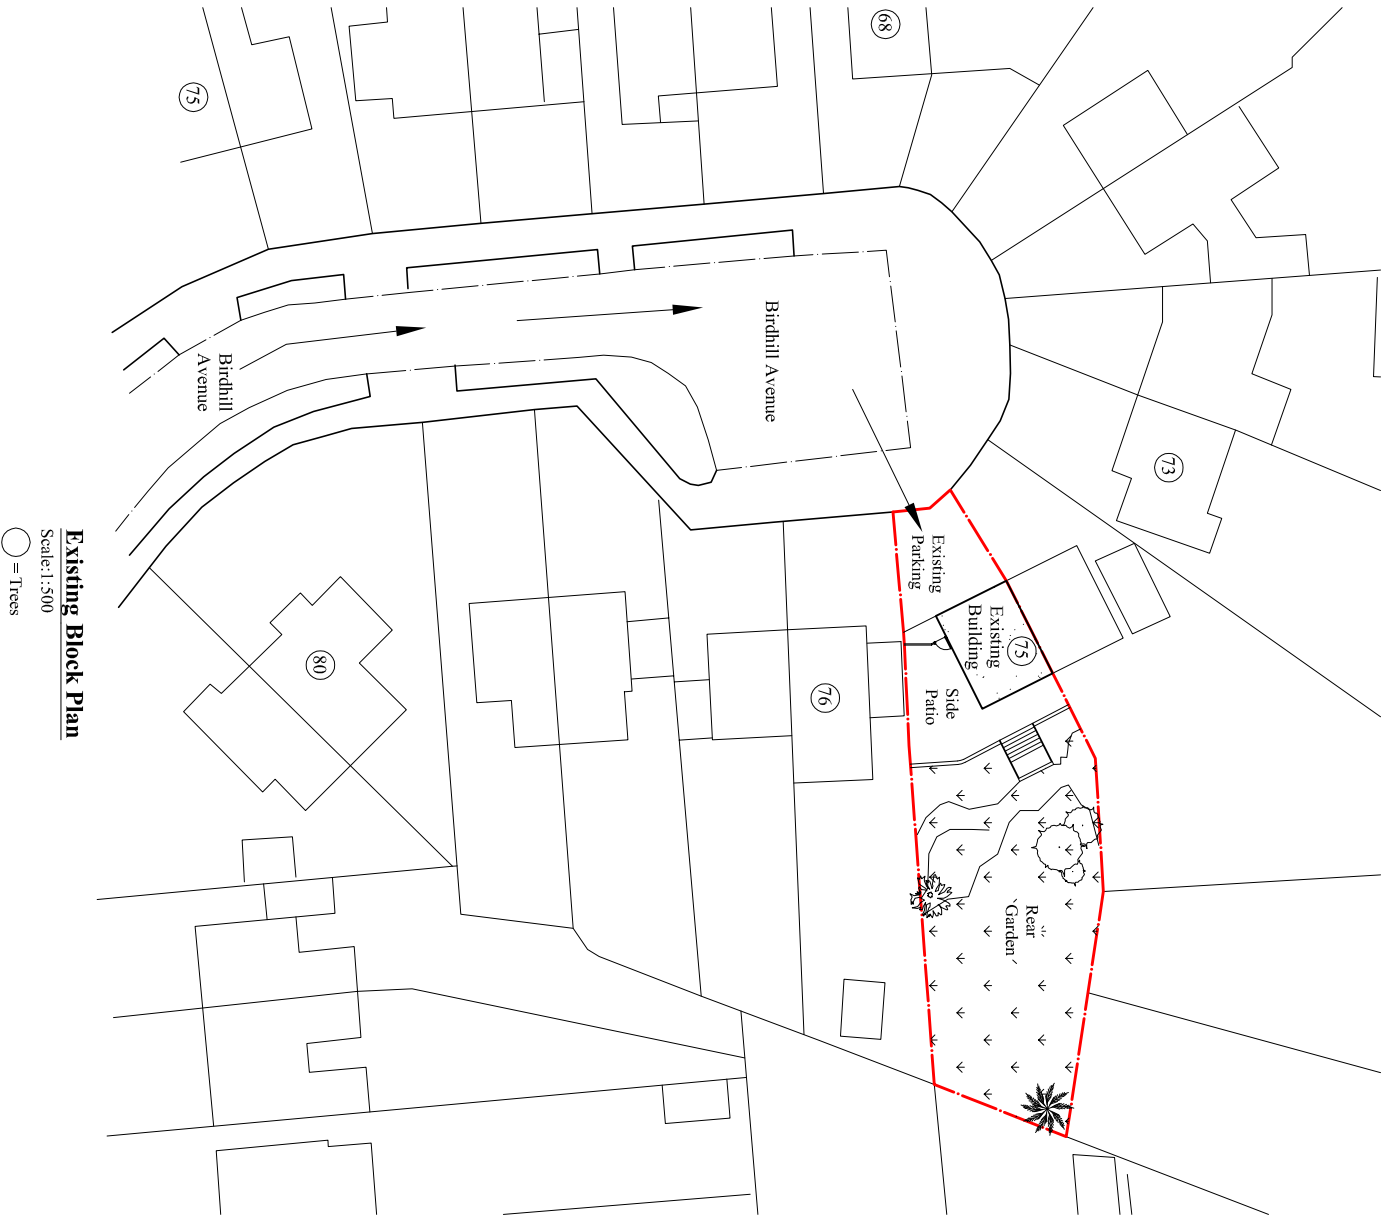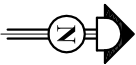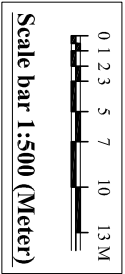

Existing Block Plan  
Scale:1:500  
 = Trees

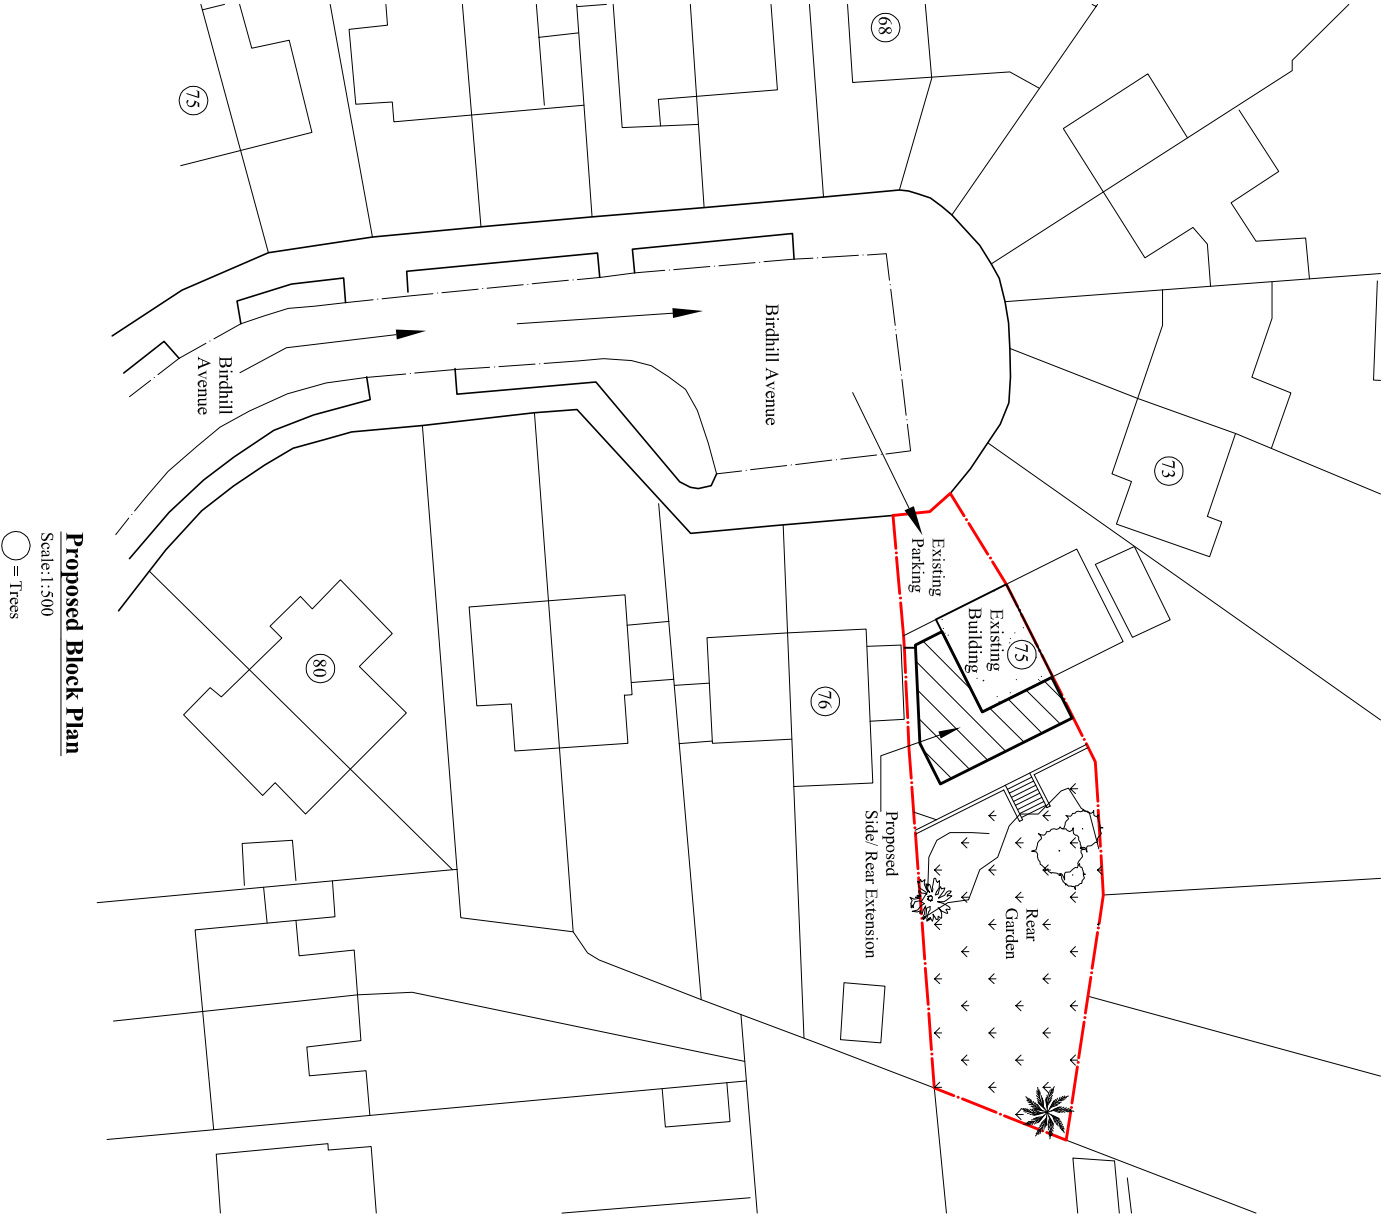

Proposed Block Plan  
Scale:1:500  
 = Trees