


Existing Block Plan



Proposed Block Plan

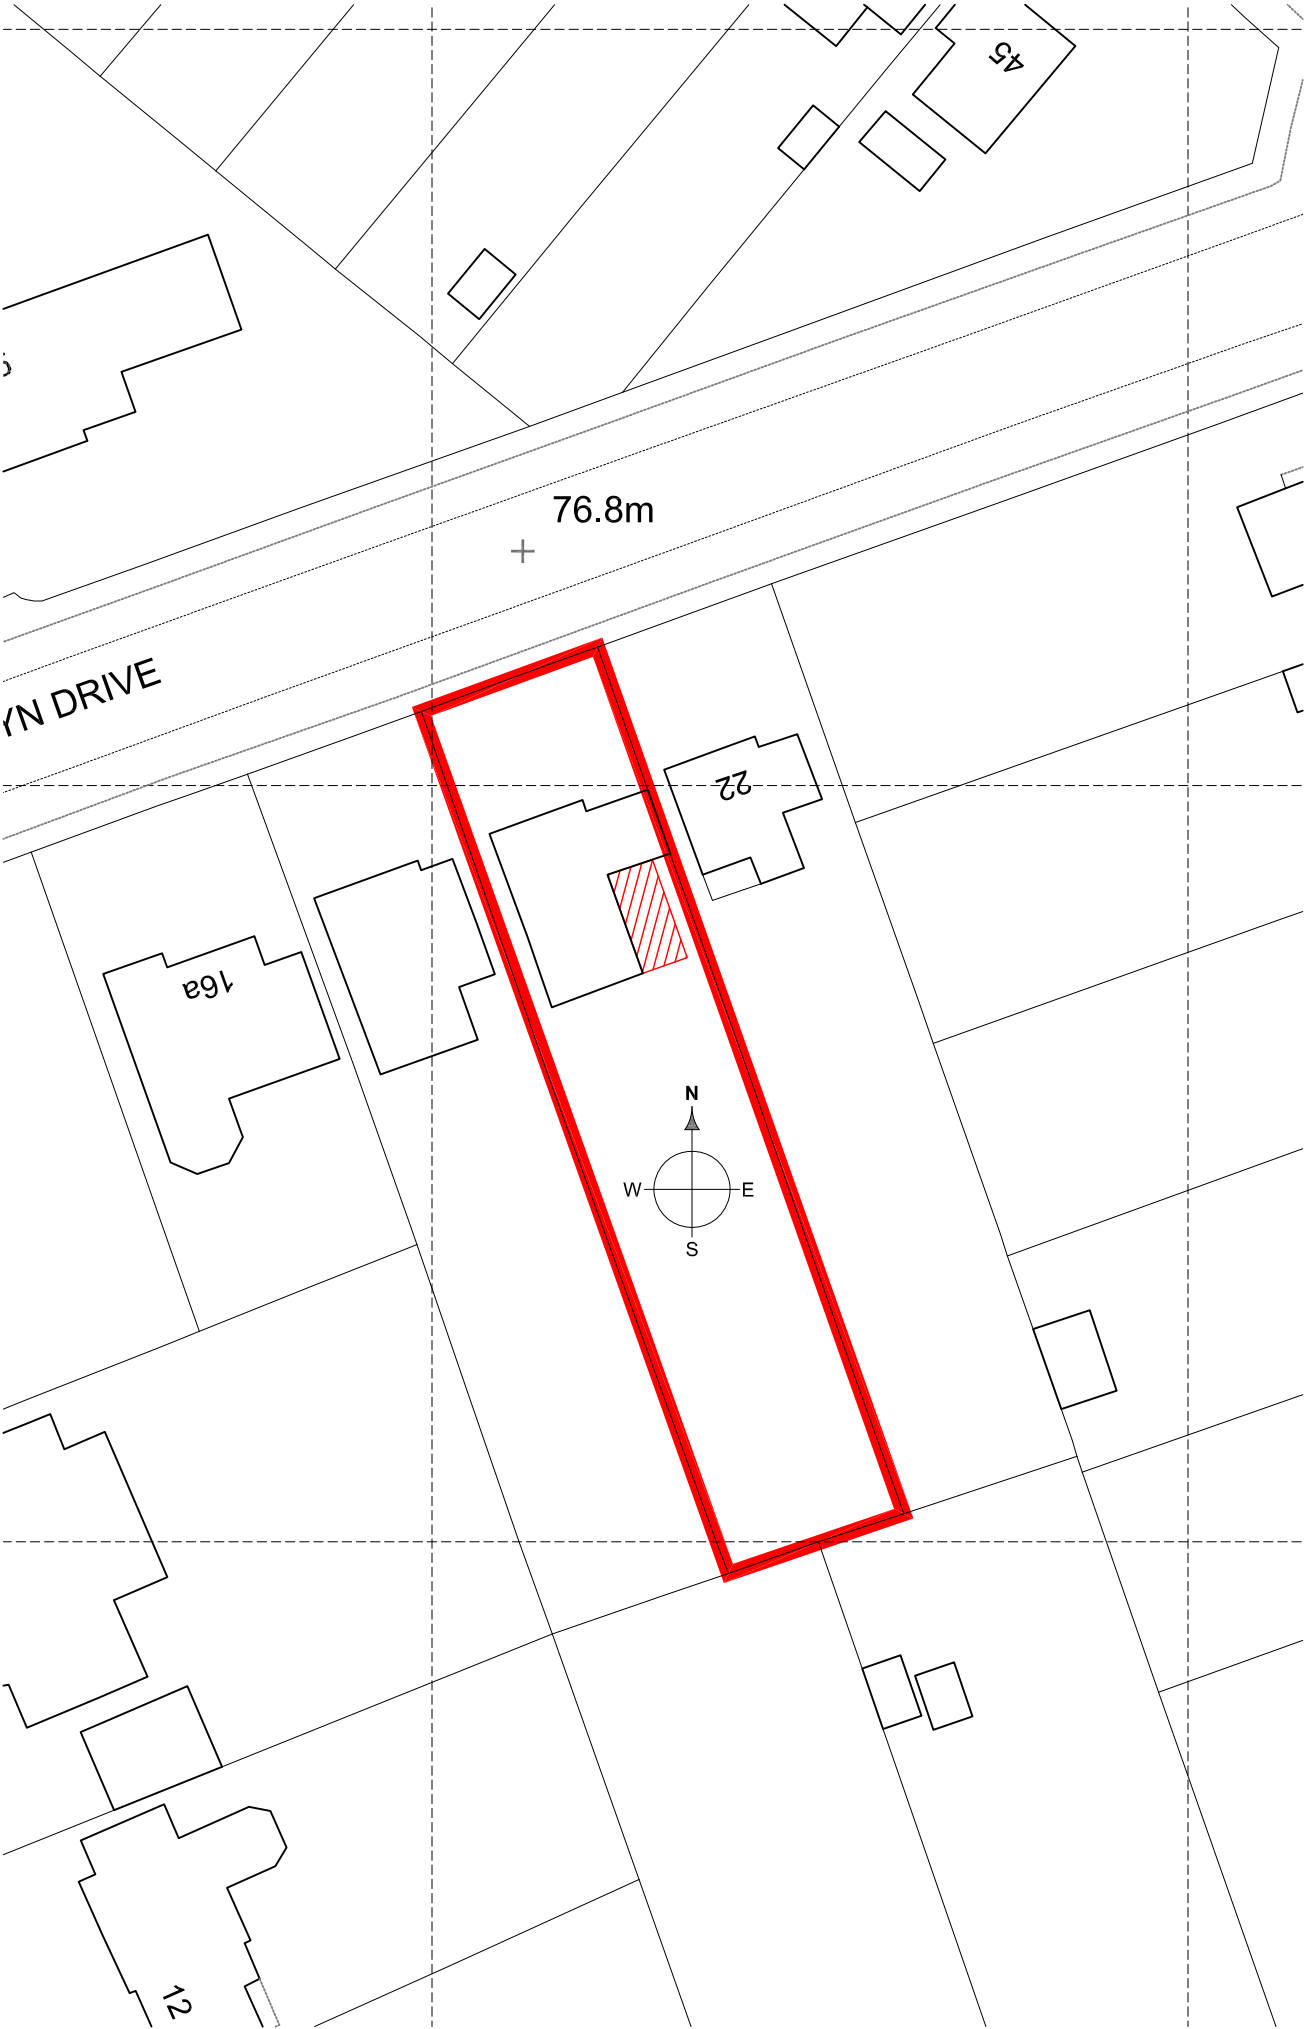

COPYRIGHT
Copyright © this drawing may not be copied (in whole or in part), retained or disclosed without the prior written consent of the planning office limited
SCALE
dimensions should be scaled with care, contractors must verify all dimensions before starting work, any discrepancies are to be reported to the planning office limited

+ Revisions:
* drawing created 31.10.24



+ Site Address:
20 Brooklyn Drive
Emmer Green
Reading, RG4 8SS

+ Client:
Mr & Mrs Ilsley

+ Project Title:
Rear Single Storey
Extension

+ Drawing Title:
Existing & Proposed
Block Plans

+ Drawing Scale: 1:500@A3
+ Issue Date: 03.12.24

+ Drawn by: BRC
+ Revision: *

+ Drawing Number:
TPO763-01-01

+ Drawing Issue Status:
P L A N N I N G

