

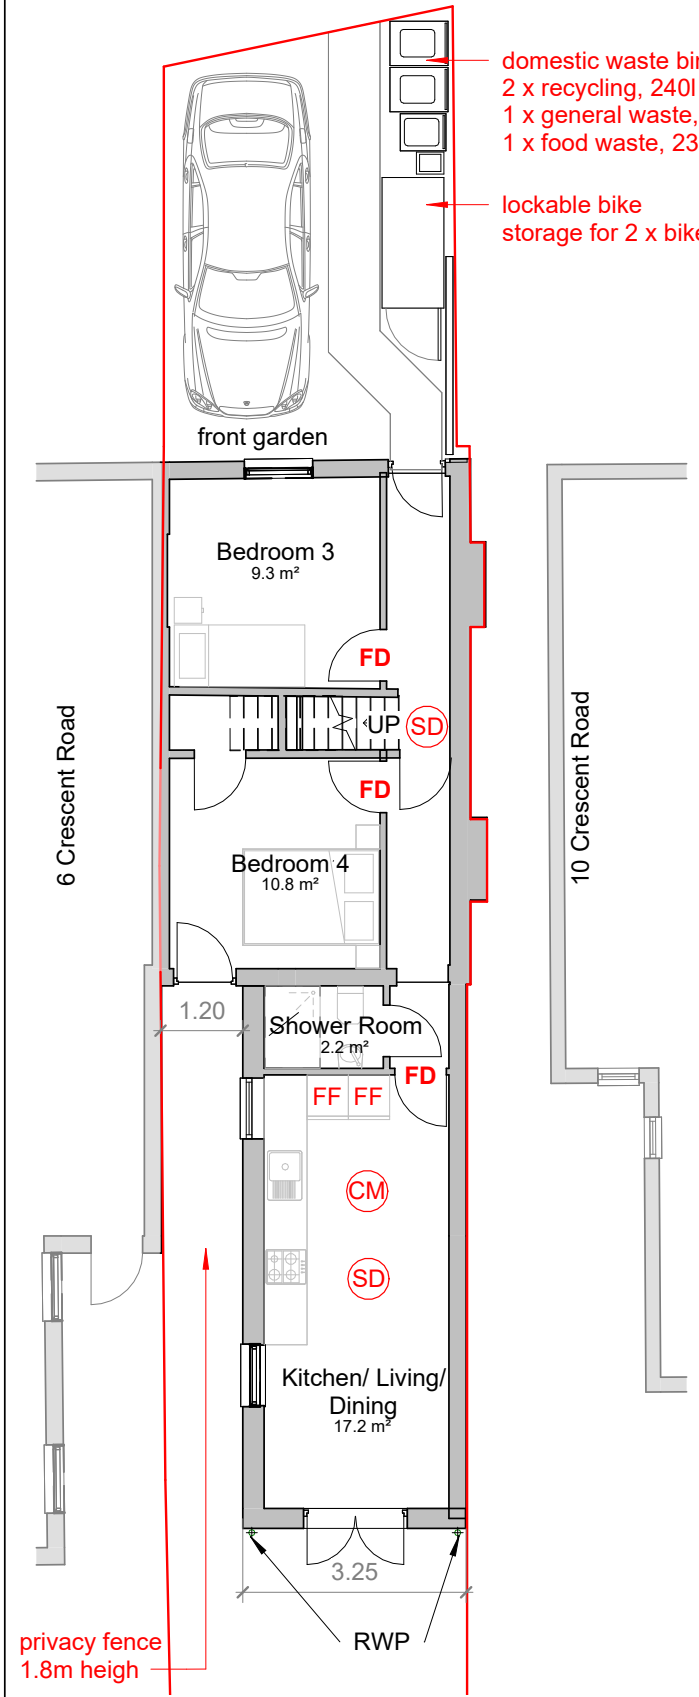


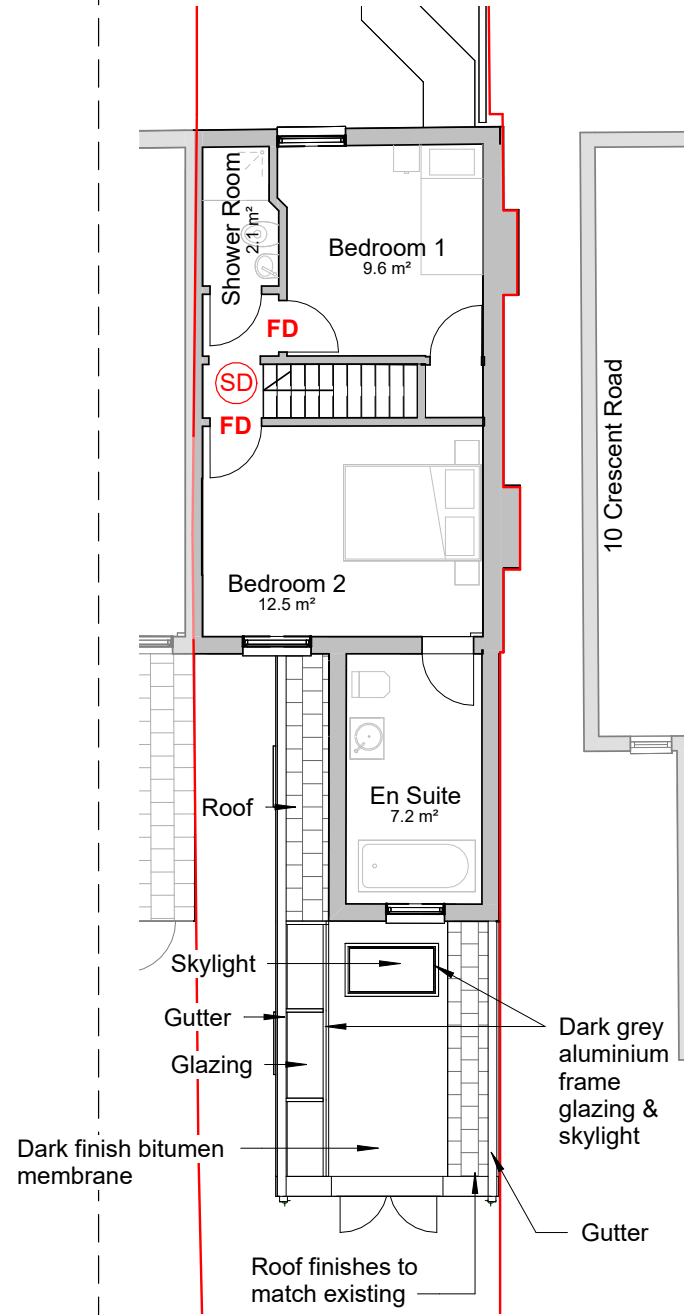


Level 0 Proposed

1 : 100

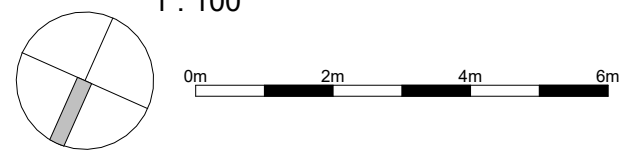

Level 1 Proposed

1 : 100

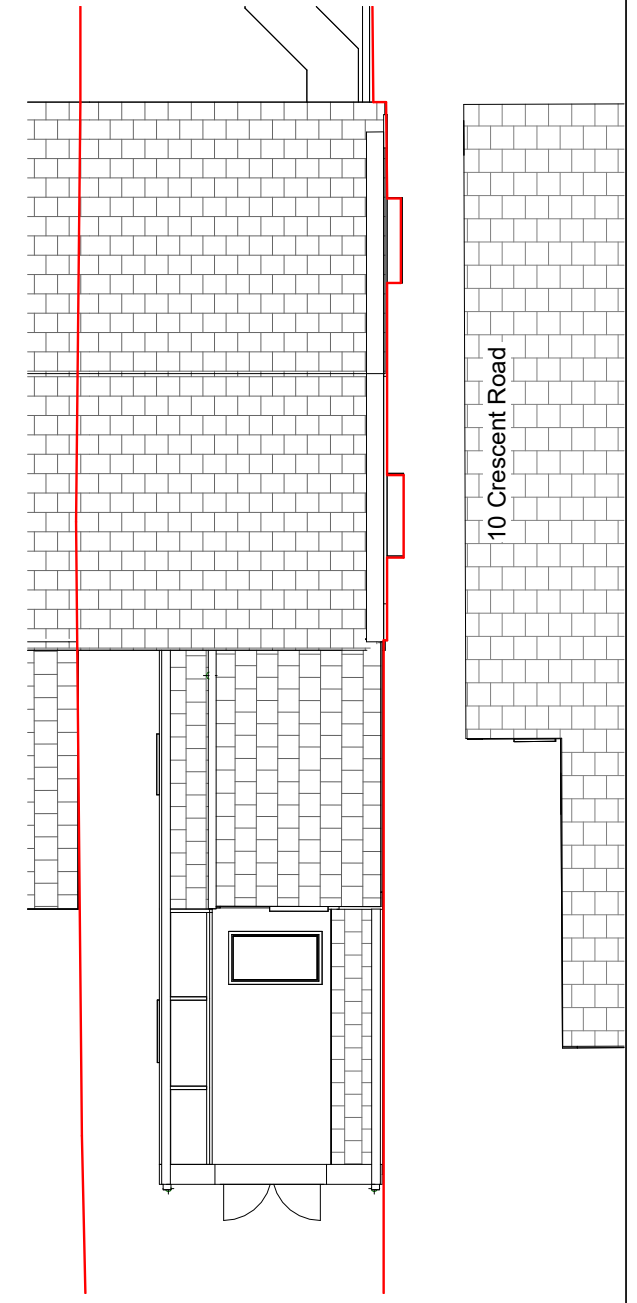

Roof Proposed

1 : 100

Legend:

- FD 30min Fire Door
- SD Smoke Detector
- CM Carbon Monoxide Detector
- FF Fridge/ Freezer

This drawing has been based upon a measure survey by others. The contractor is responsible for checking dimensions, tolerances and references.

Any discrepancy to be verified with the Architect before proceeding with the works. Where an item is covered by drawings to different scales the larger scale drawing is to be worked to.

CDM REGULATIONS 2015.
All current drawings and specifications for the project must be read in conjunction with the Designer's Hazard and Environment Assessment Record.
All intellectual property rights reserved.

Rev	Description	Date
1	Planning Submission	05/07/24
2	Planning Comments	01/10/24
3	Planning Comments	02/10/24
4	Updated for NMA	10/12/24

STATUS	PURPOSE OF ISSUE



PROJECT		
8 Crescent Road - C3 to C4		
TITLE		
Proposed Plan		
CLIENT		
Giorgi Chitidze		
DRAWN BY	CHECKED BY	DATE
GS	PG	17/04/2023
SCALE (@ A3)		PROJECT NUMBER
1 : 100		AA011
DRAWING NUMBER		REV
PL201		4