
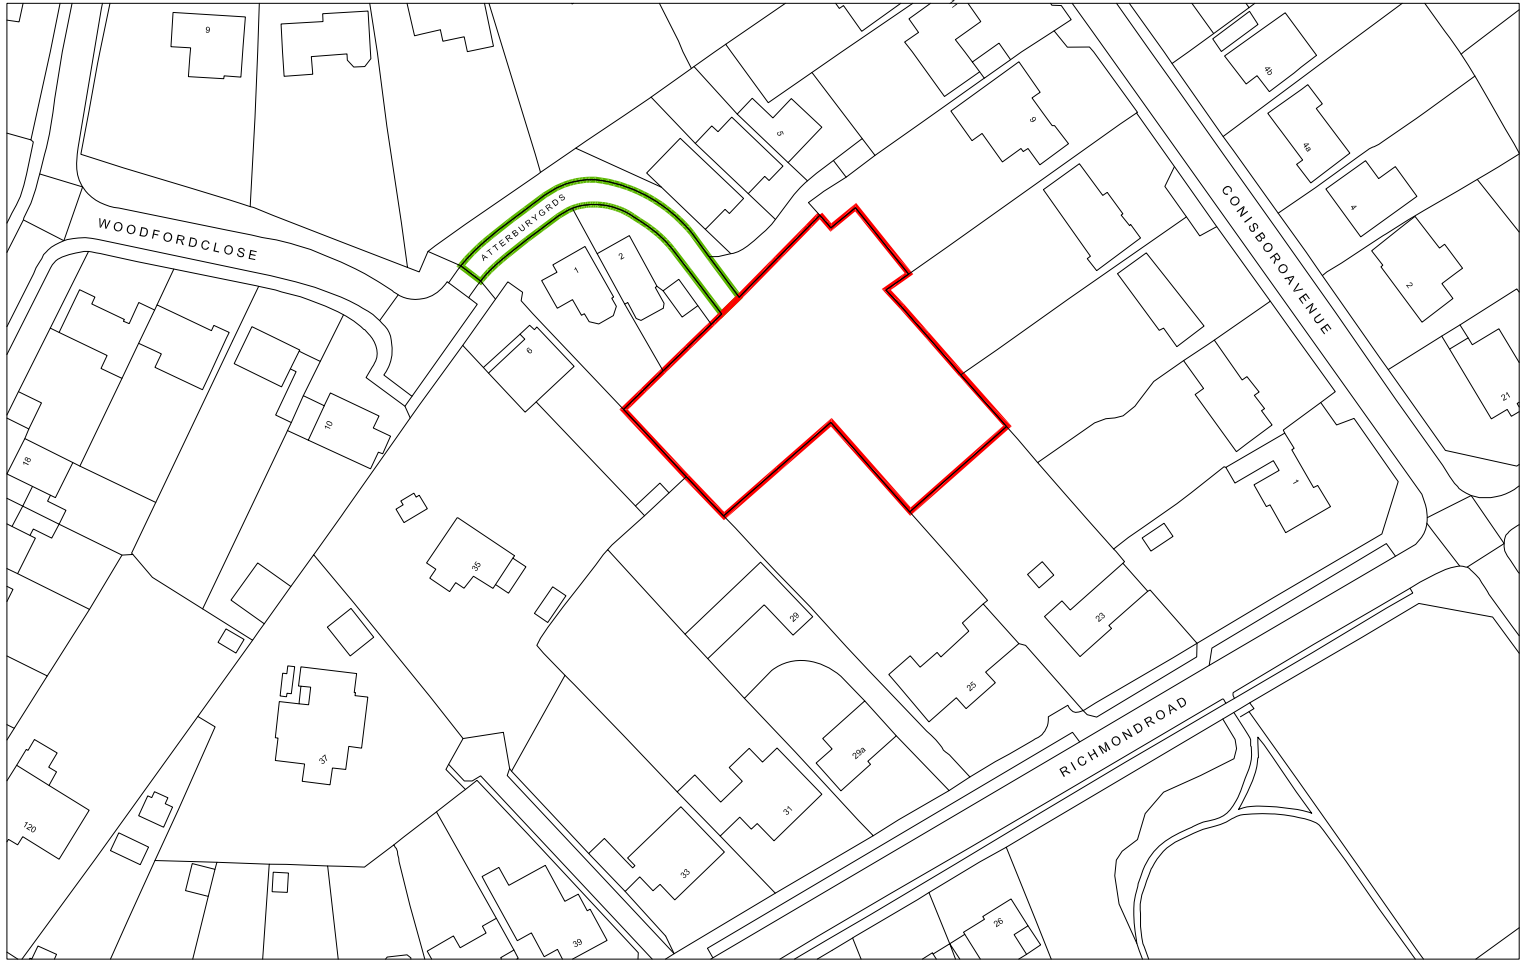


— SITE = 1645.3 SQM

— ACCESS ROAD = 226.2 SQM

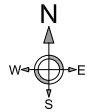

HICKS
DEVELOPMENTS

✦ Site Address:
Residential Development
Atterbury Gardens, Caversham,
Reading, RG4 7HW

✦ Client:
Mr. Steve Hicks

✦ Project Title:
New Residential Development

✦ Drawing Title:
Existing Site Location Plan

✦ Drawing Scale:	✦ Issue Date:
1:1250@A4	20.08.24

✦ Drawn by:	✦ Revision:
BRC	*

✦ Drawing Number:
TPO758-01-00

✦ Drawing Issue Status:
P L A N N I N G

Hicks Developments Ltd.
Telephone: +44 (0) 118 969 0595
Email: sales@hicks-homes.com
15 Headley Road, Woodley,
Berkshire, RG5 4JB