




Notes:

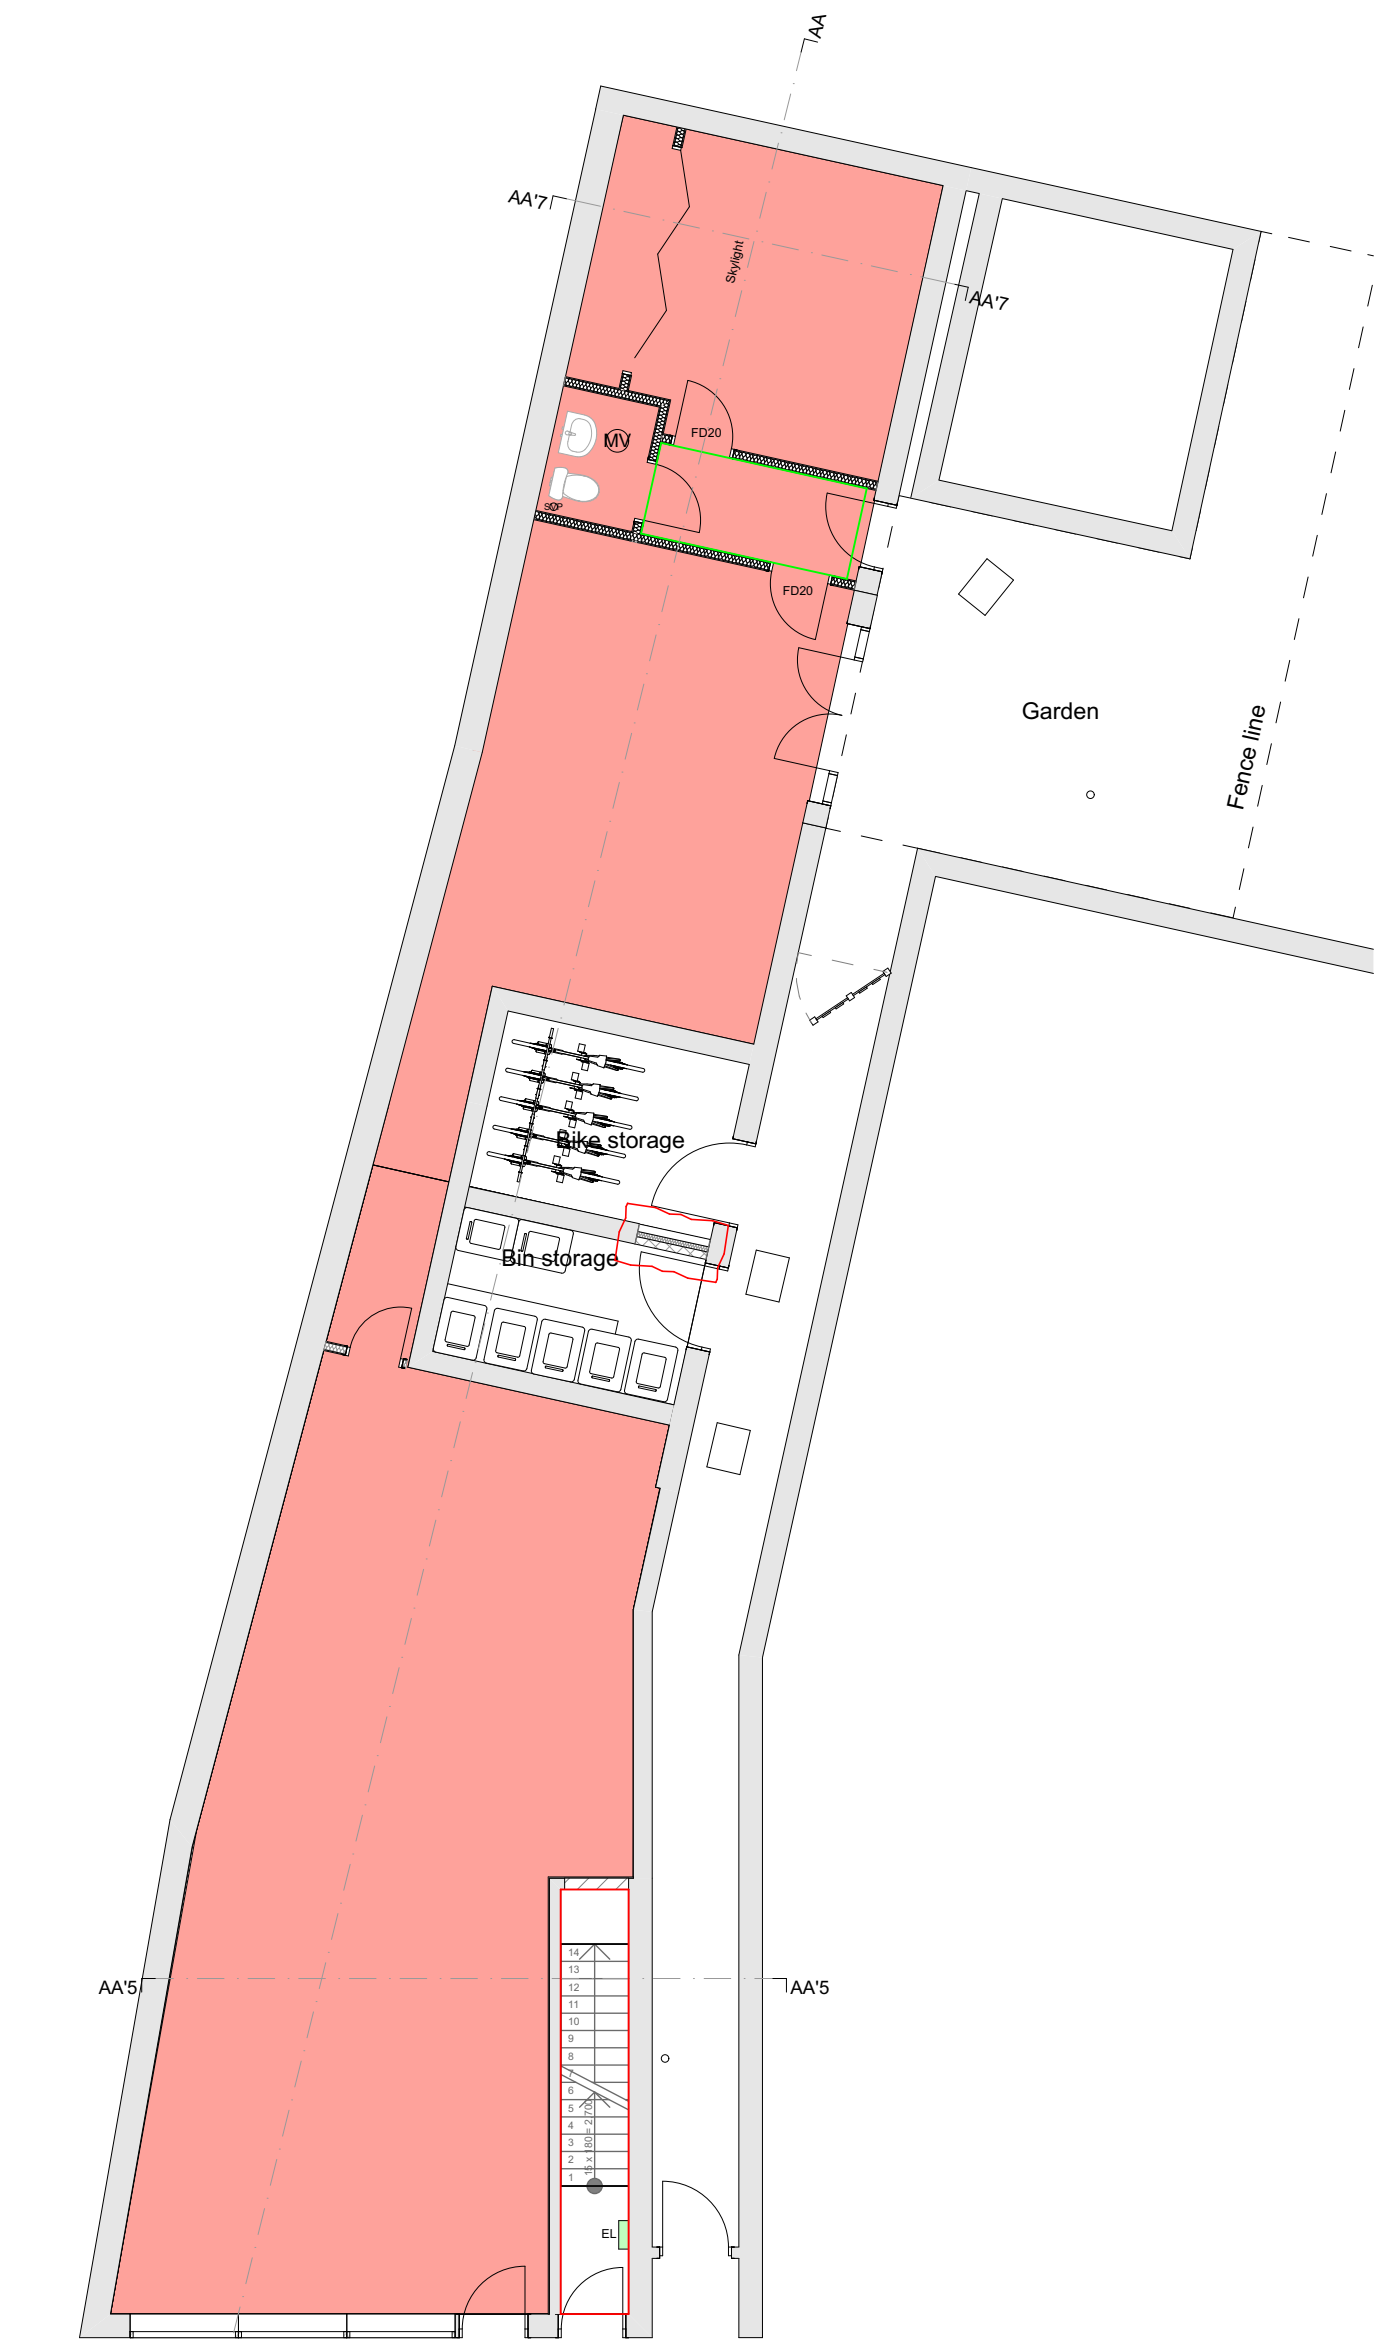


0. Ground Floor (showing new shop front) 1:100

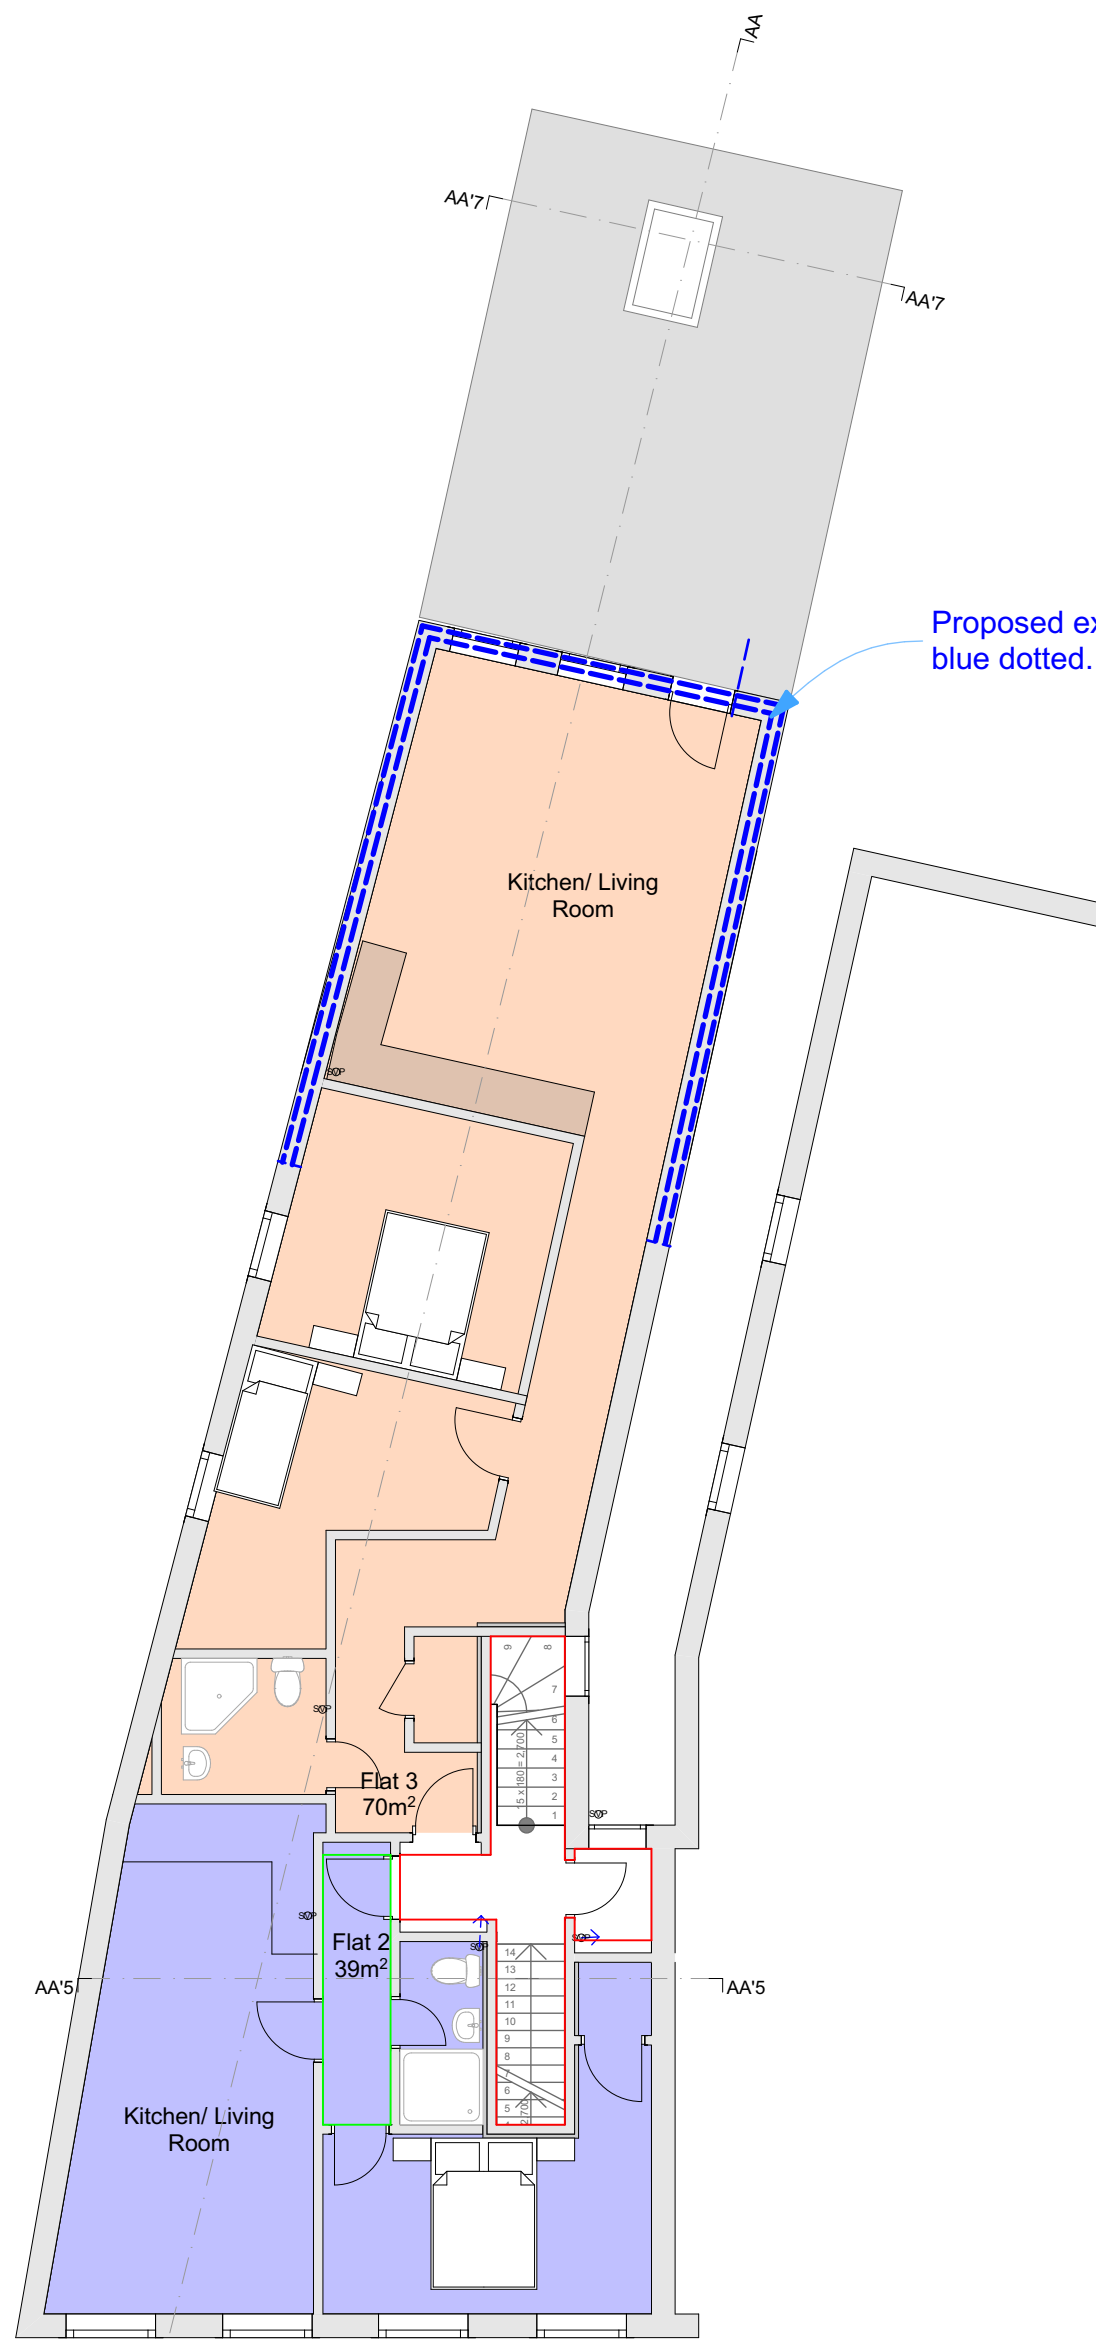

1. Proposed First Floor 1:100

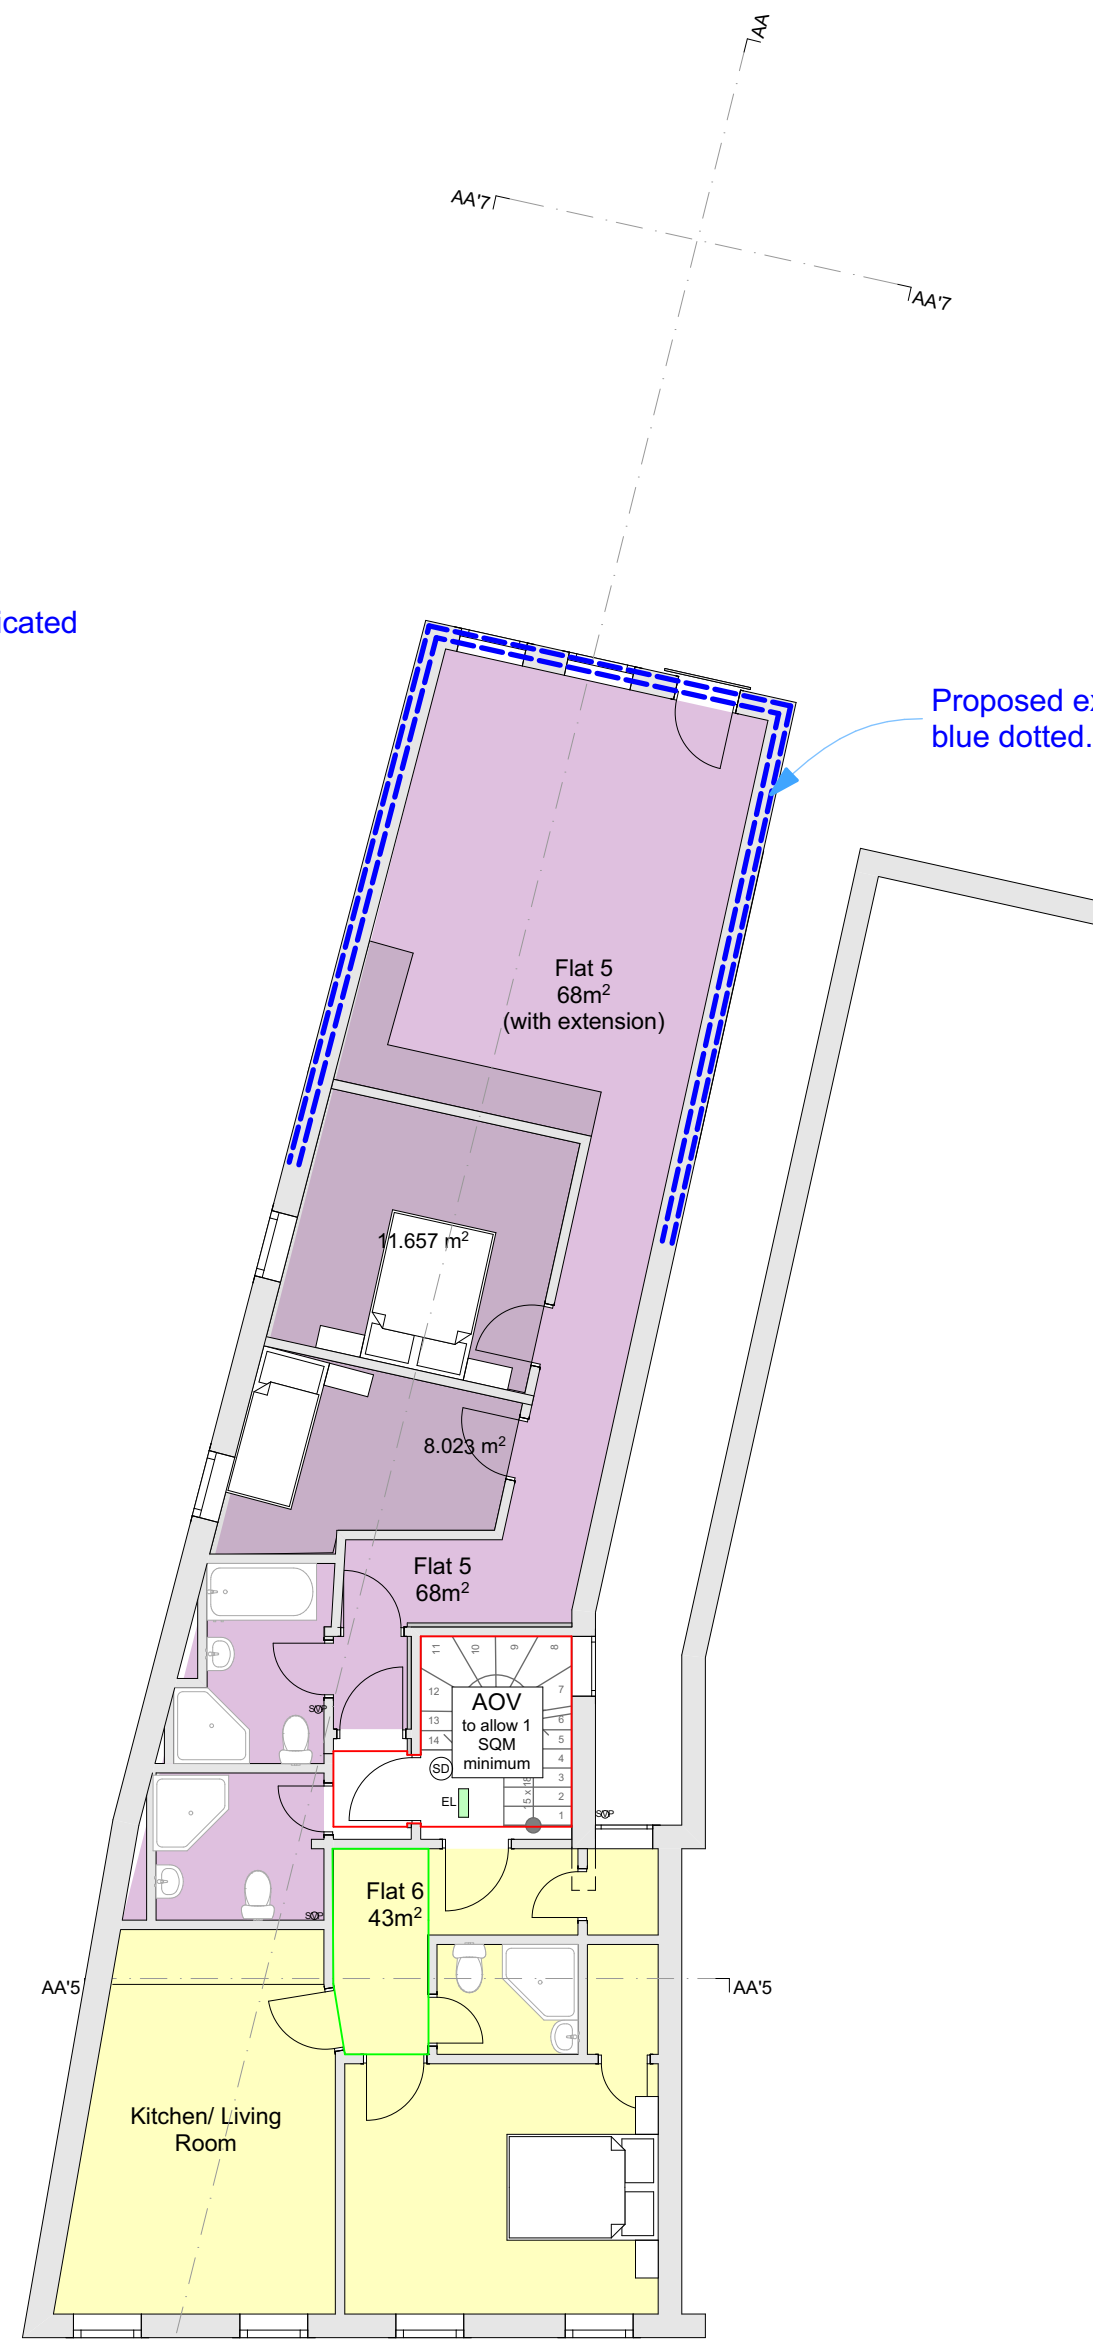

2. Proposed Second Floor 1:100

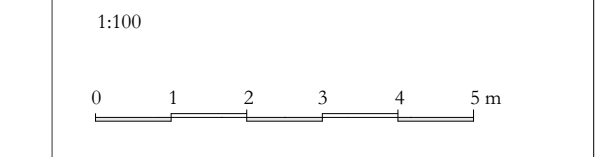

THE KEEN PARTNERSHIP
The Courtyard
Edinburgh Road
Reading RG30 2UA
Tel: 0118 9510 855
Fax: 0118 9510 866
chris@keenpartnership.co.uk
www.keenpartnership.co.uk



Client:

RPS Property Services

Job Title:

34 St Marys Butts Reading RG1 2LQ

Drawing Title:

Proposed Plans F & S Floor Conversion

Drawing Date:

30-07-2021

Status:

PLANNING DRAWINGS

Issue Date:

29/04/2022

Drawn By:

SA

Scale:

@A1

Job No:

9063

Drawing No:

PL-07

Rev: