


Location Plan

Site Address: 74, Woodcote Road, Caversham, Reading, RG4 7EX

Date Produced: 13-Dec-2024

Scale: 1:1250 @A4

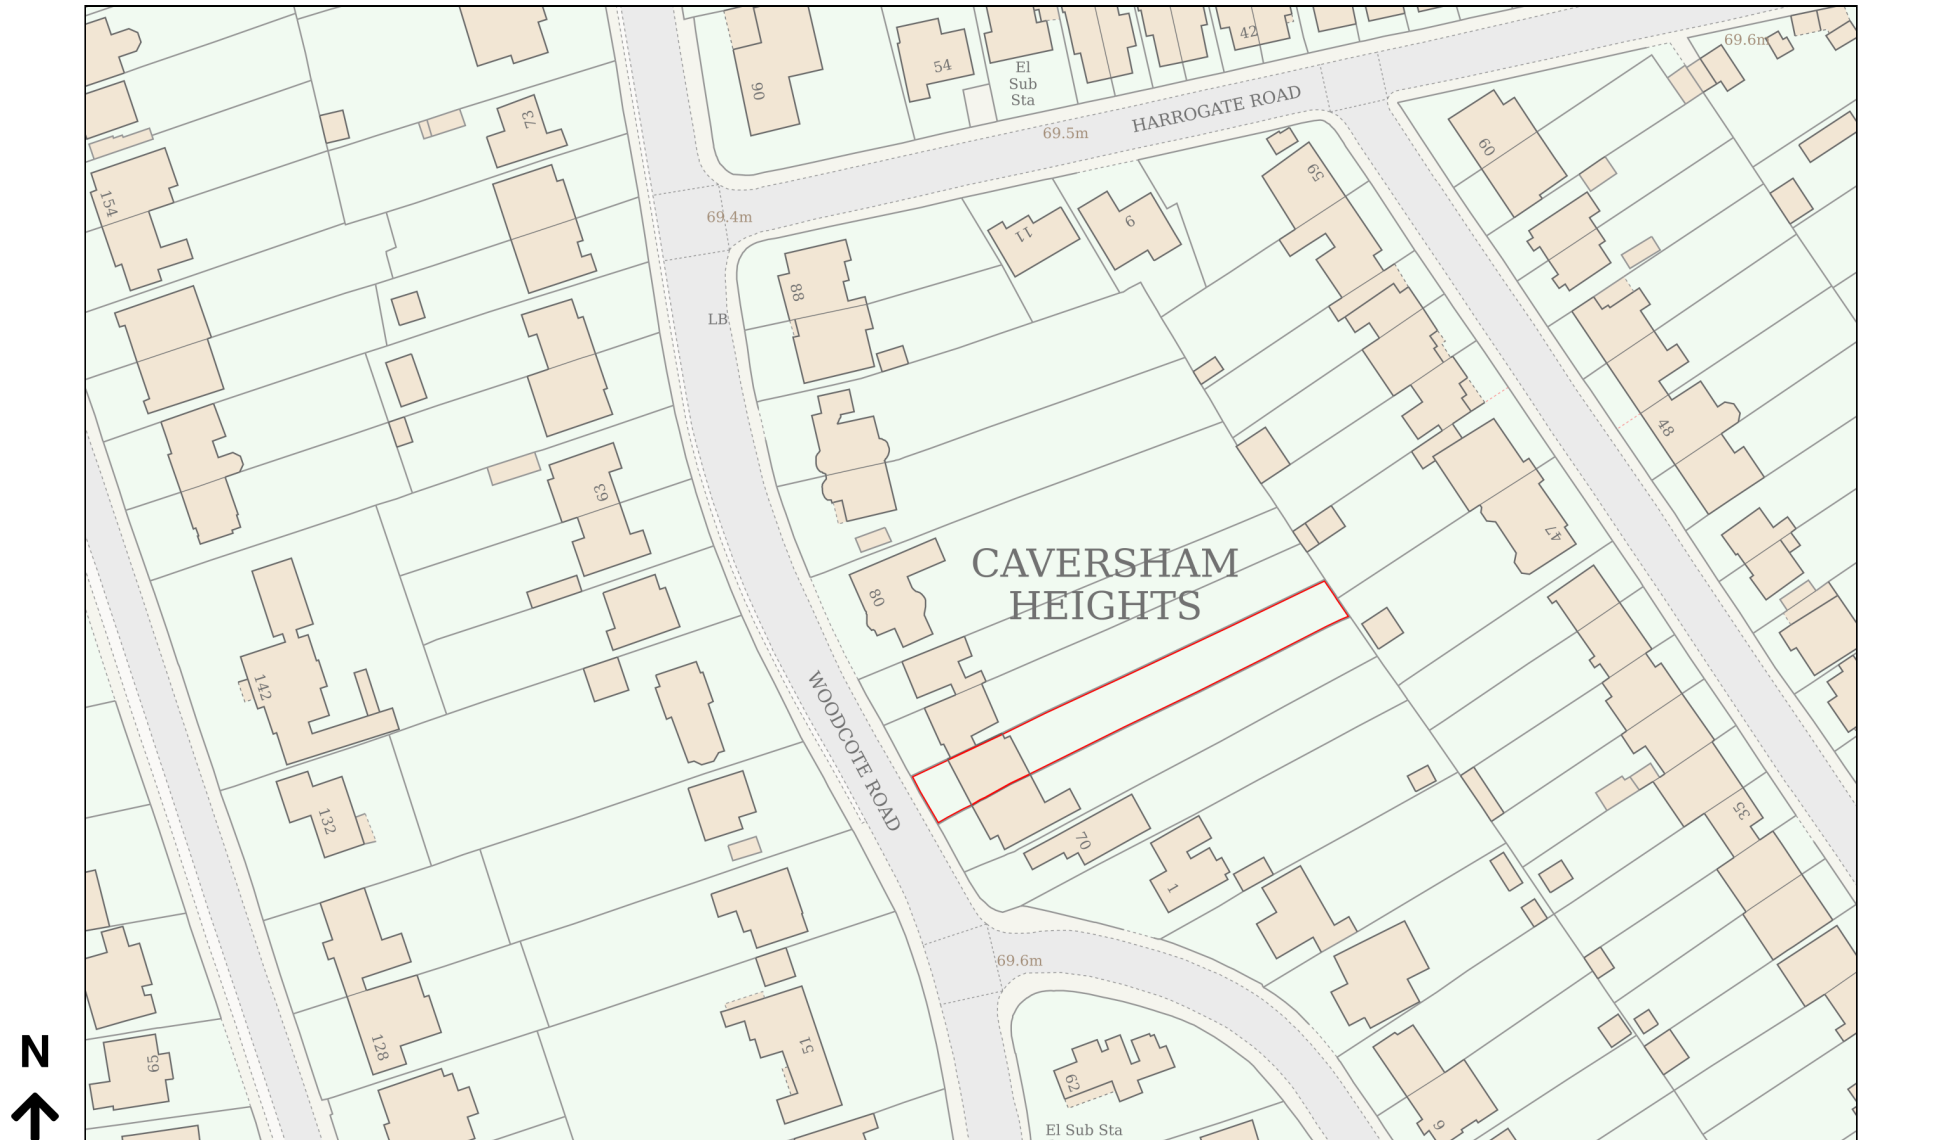

Planning Portal Reference: PP-13636073v1

0 50
Metres