



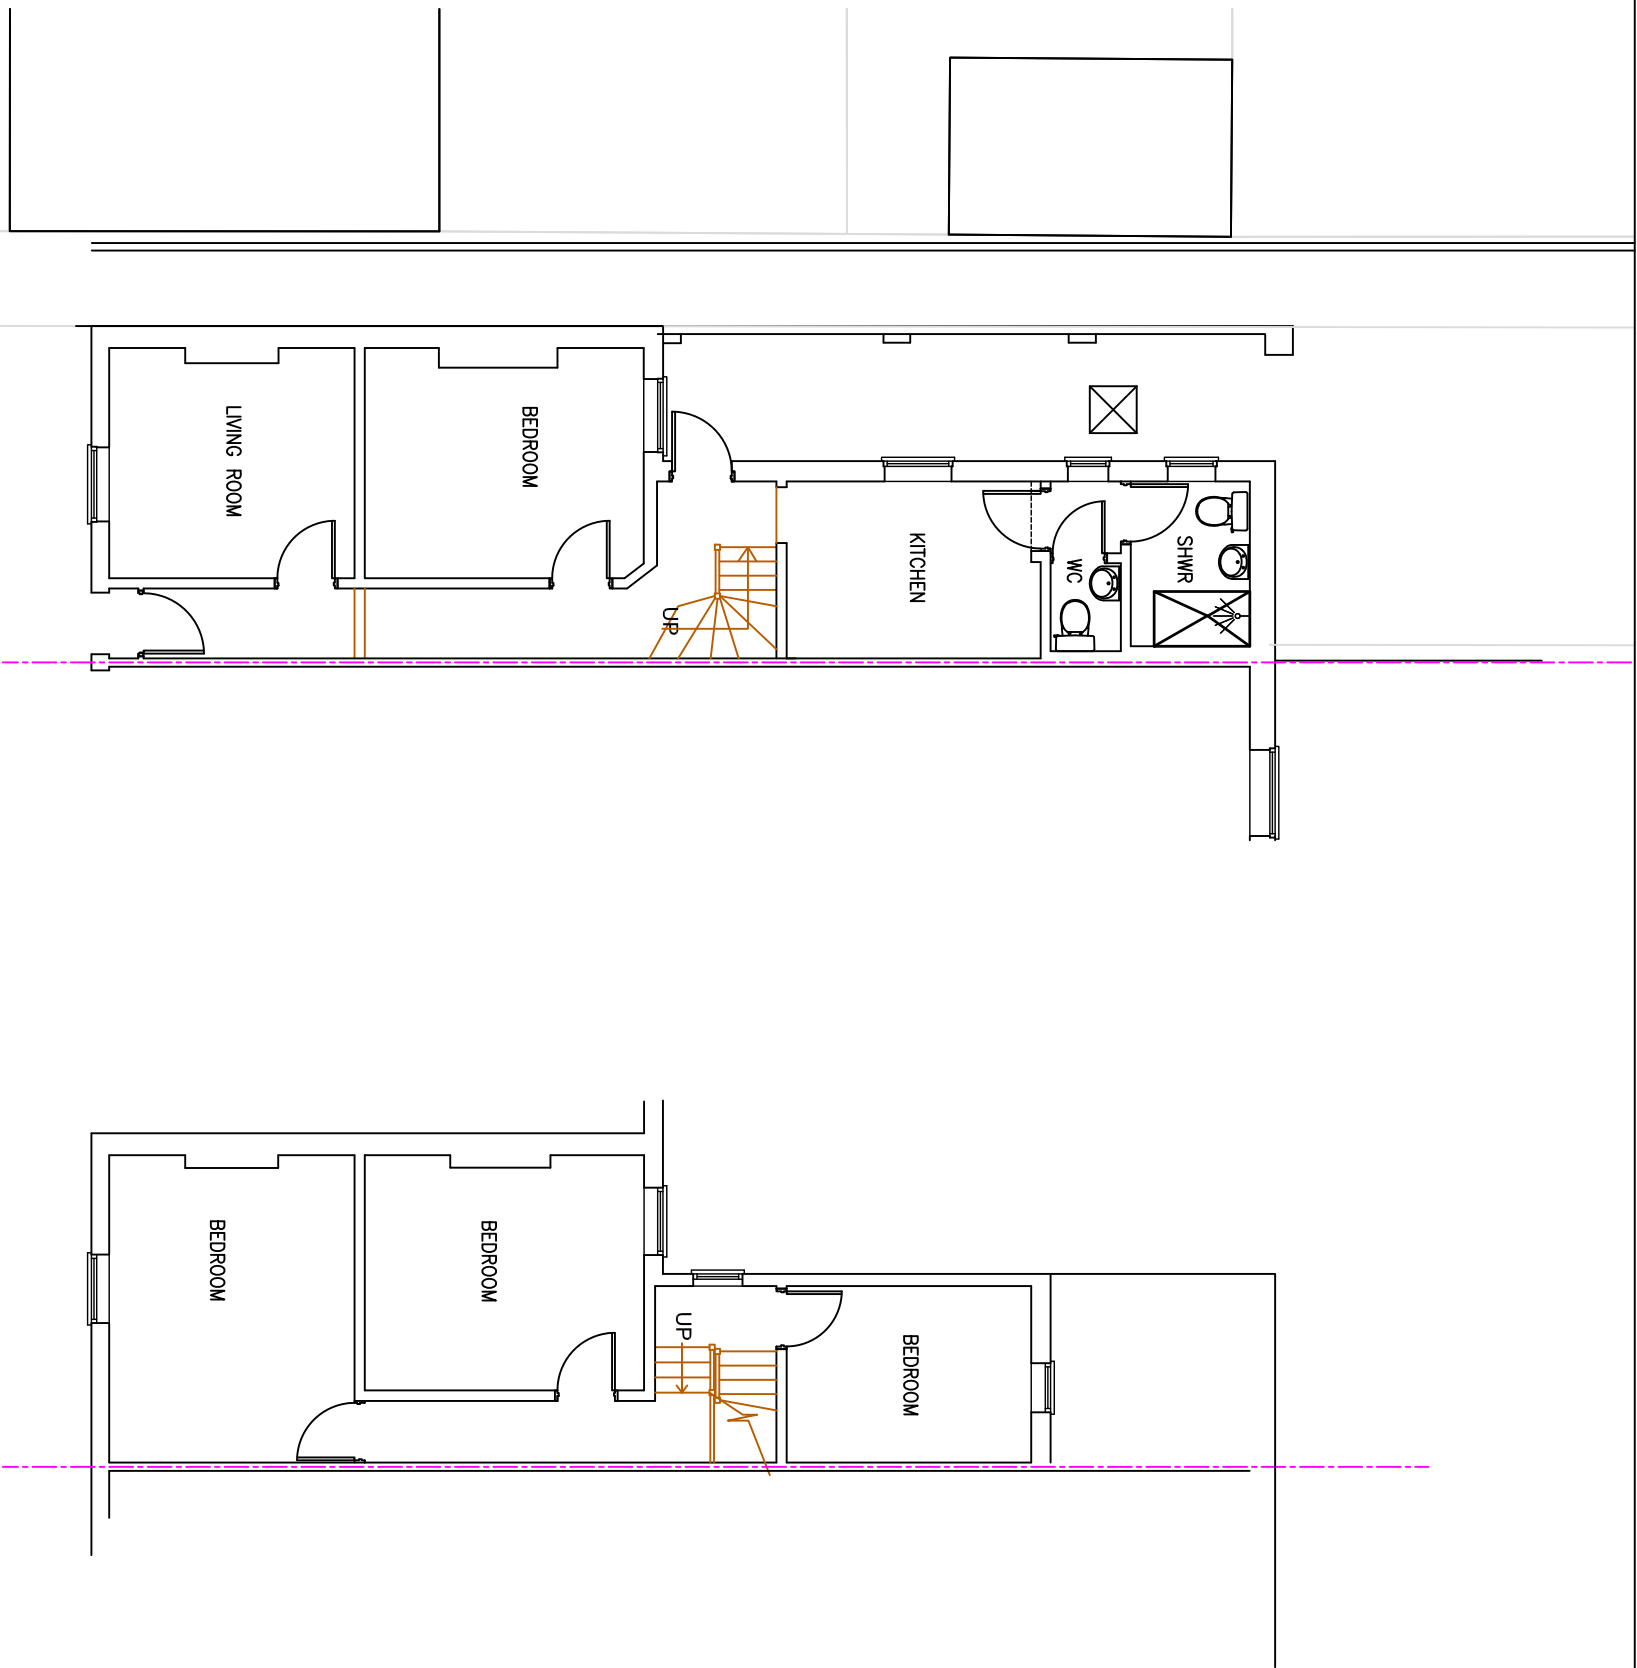


GROUND FLOOR PLAN

FIRST FLOOR PLAN

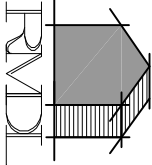

RAMMURTI DESIGN LTD
ARCHITECTURAL & PLANNING SERVICES
268 TILGHURST ROAD, READING RG30 2NE
TEL/FAX: 01189510628 MOB: 07799883574

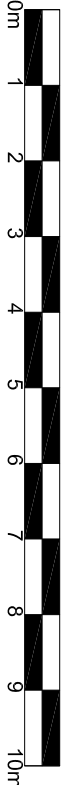

Certificate of Lawfulness to confirm use of Dwelling as Home
in Multiple Occupation
at 43 Donnington Gardens, Reading

EXISTING FLOOR PLANS
Scale: 1/100
Date: May 2019
DG43:503 Rev P1