

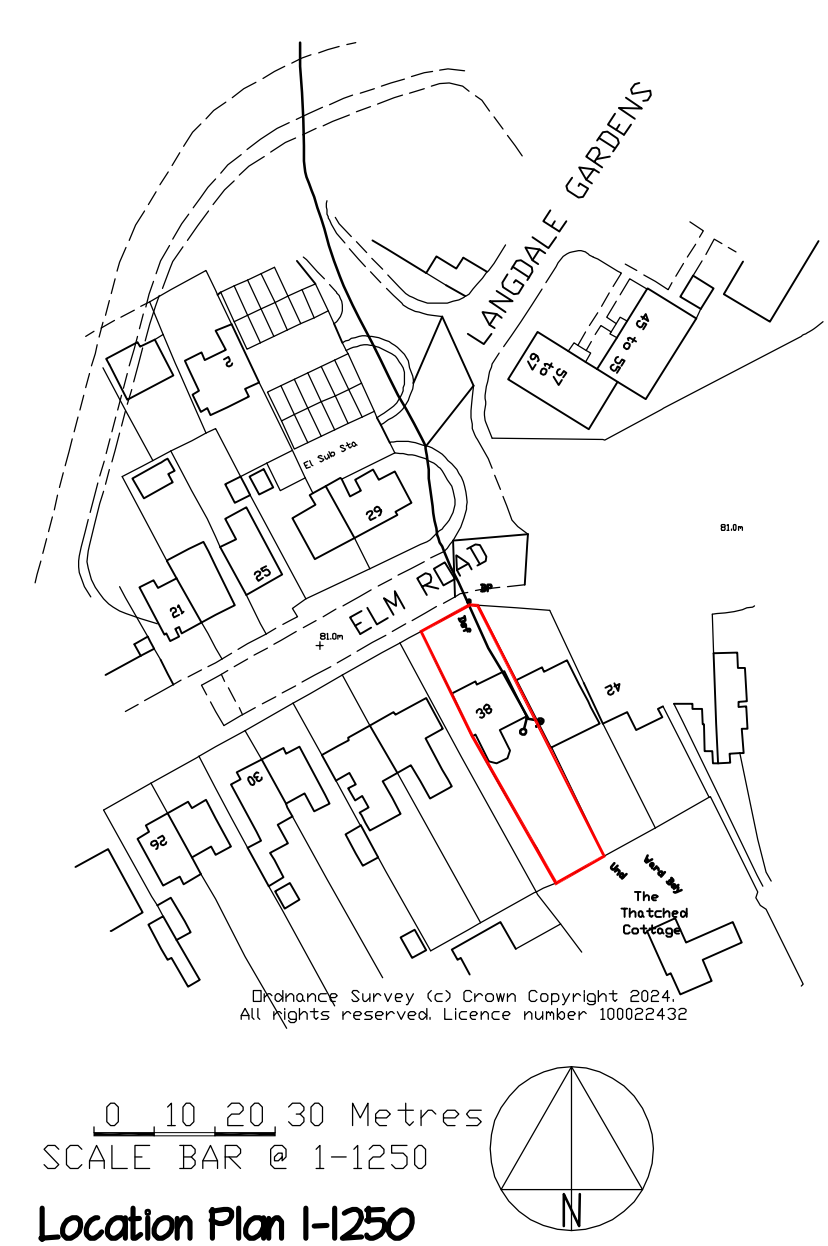
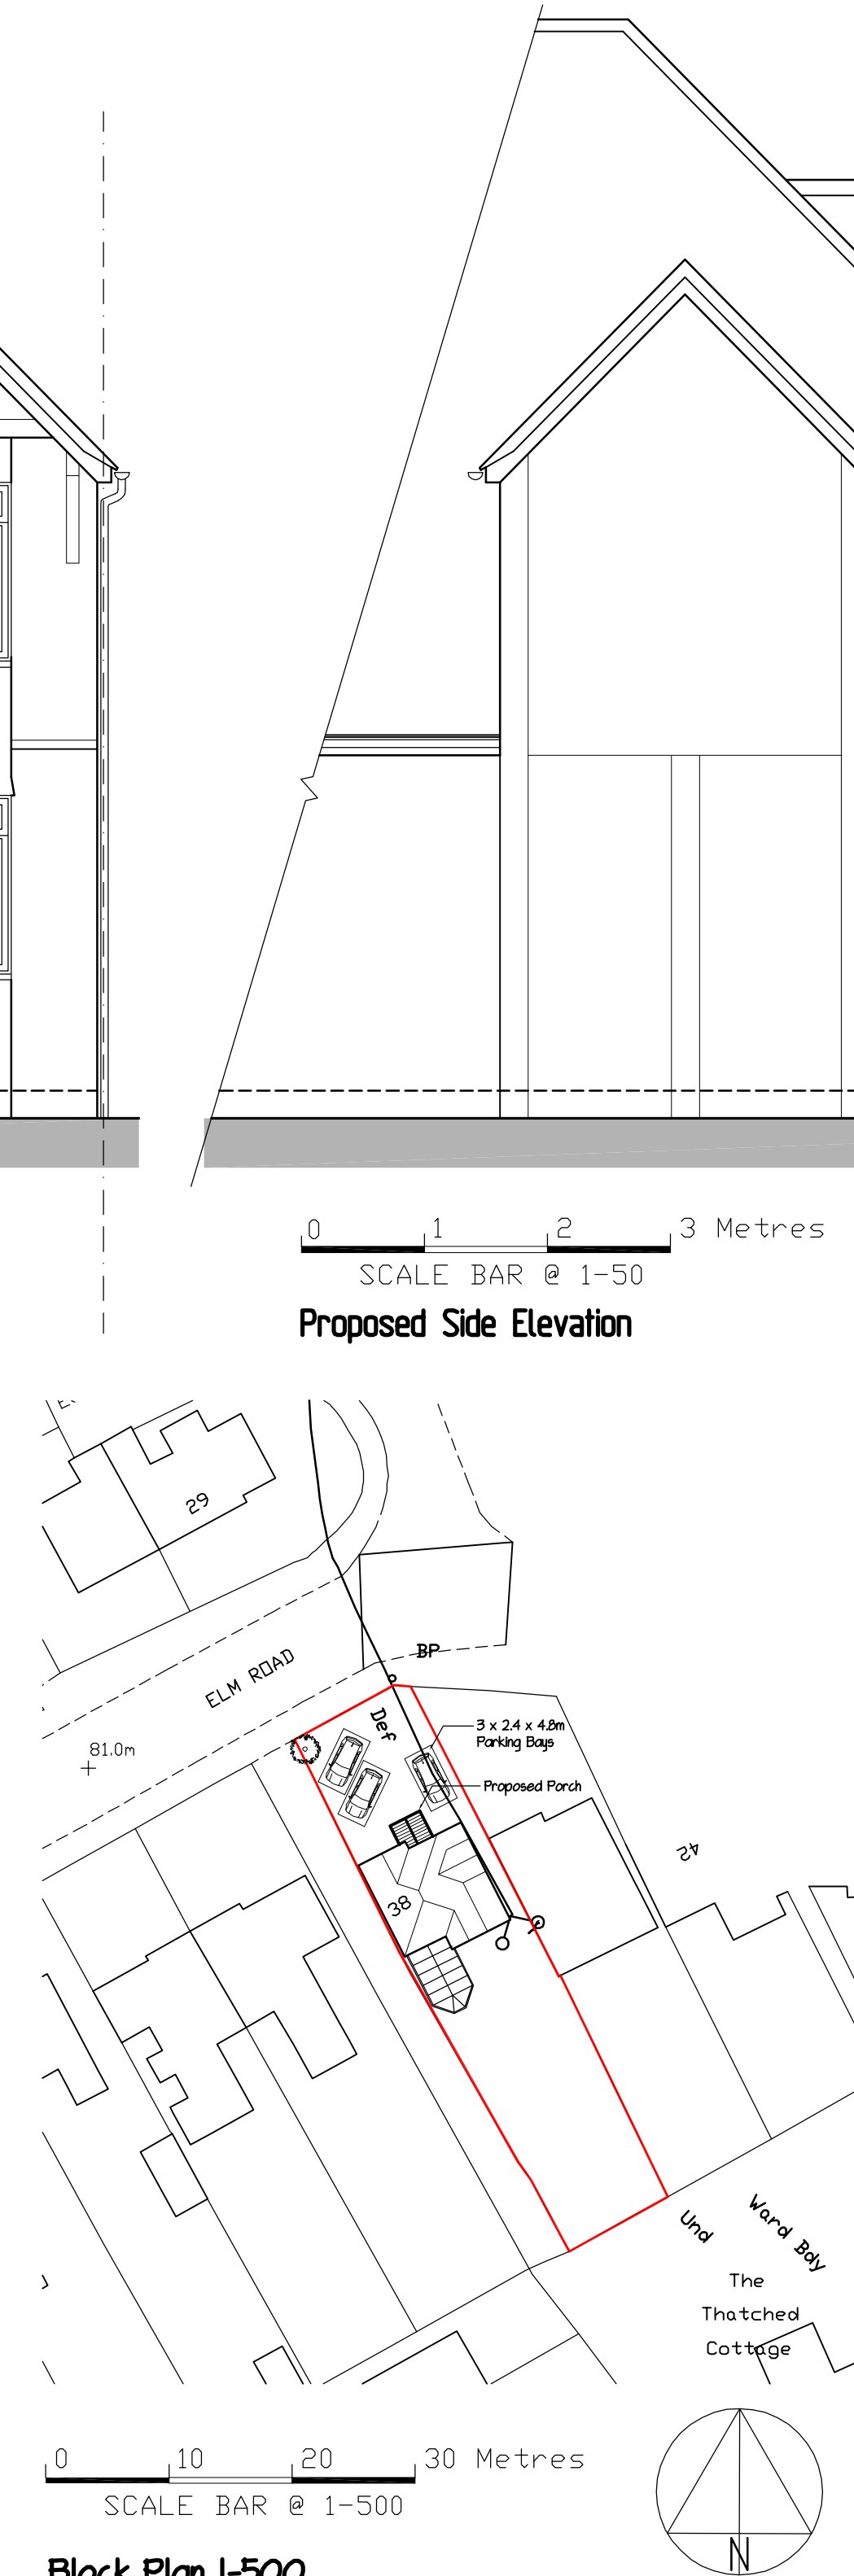
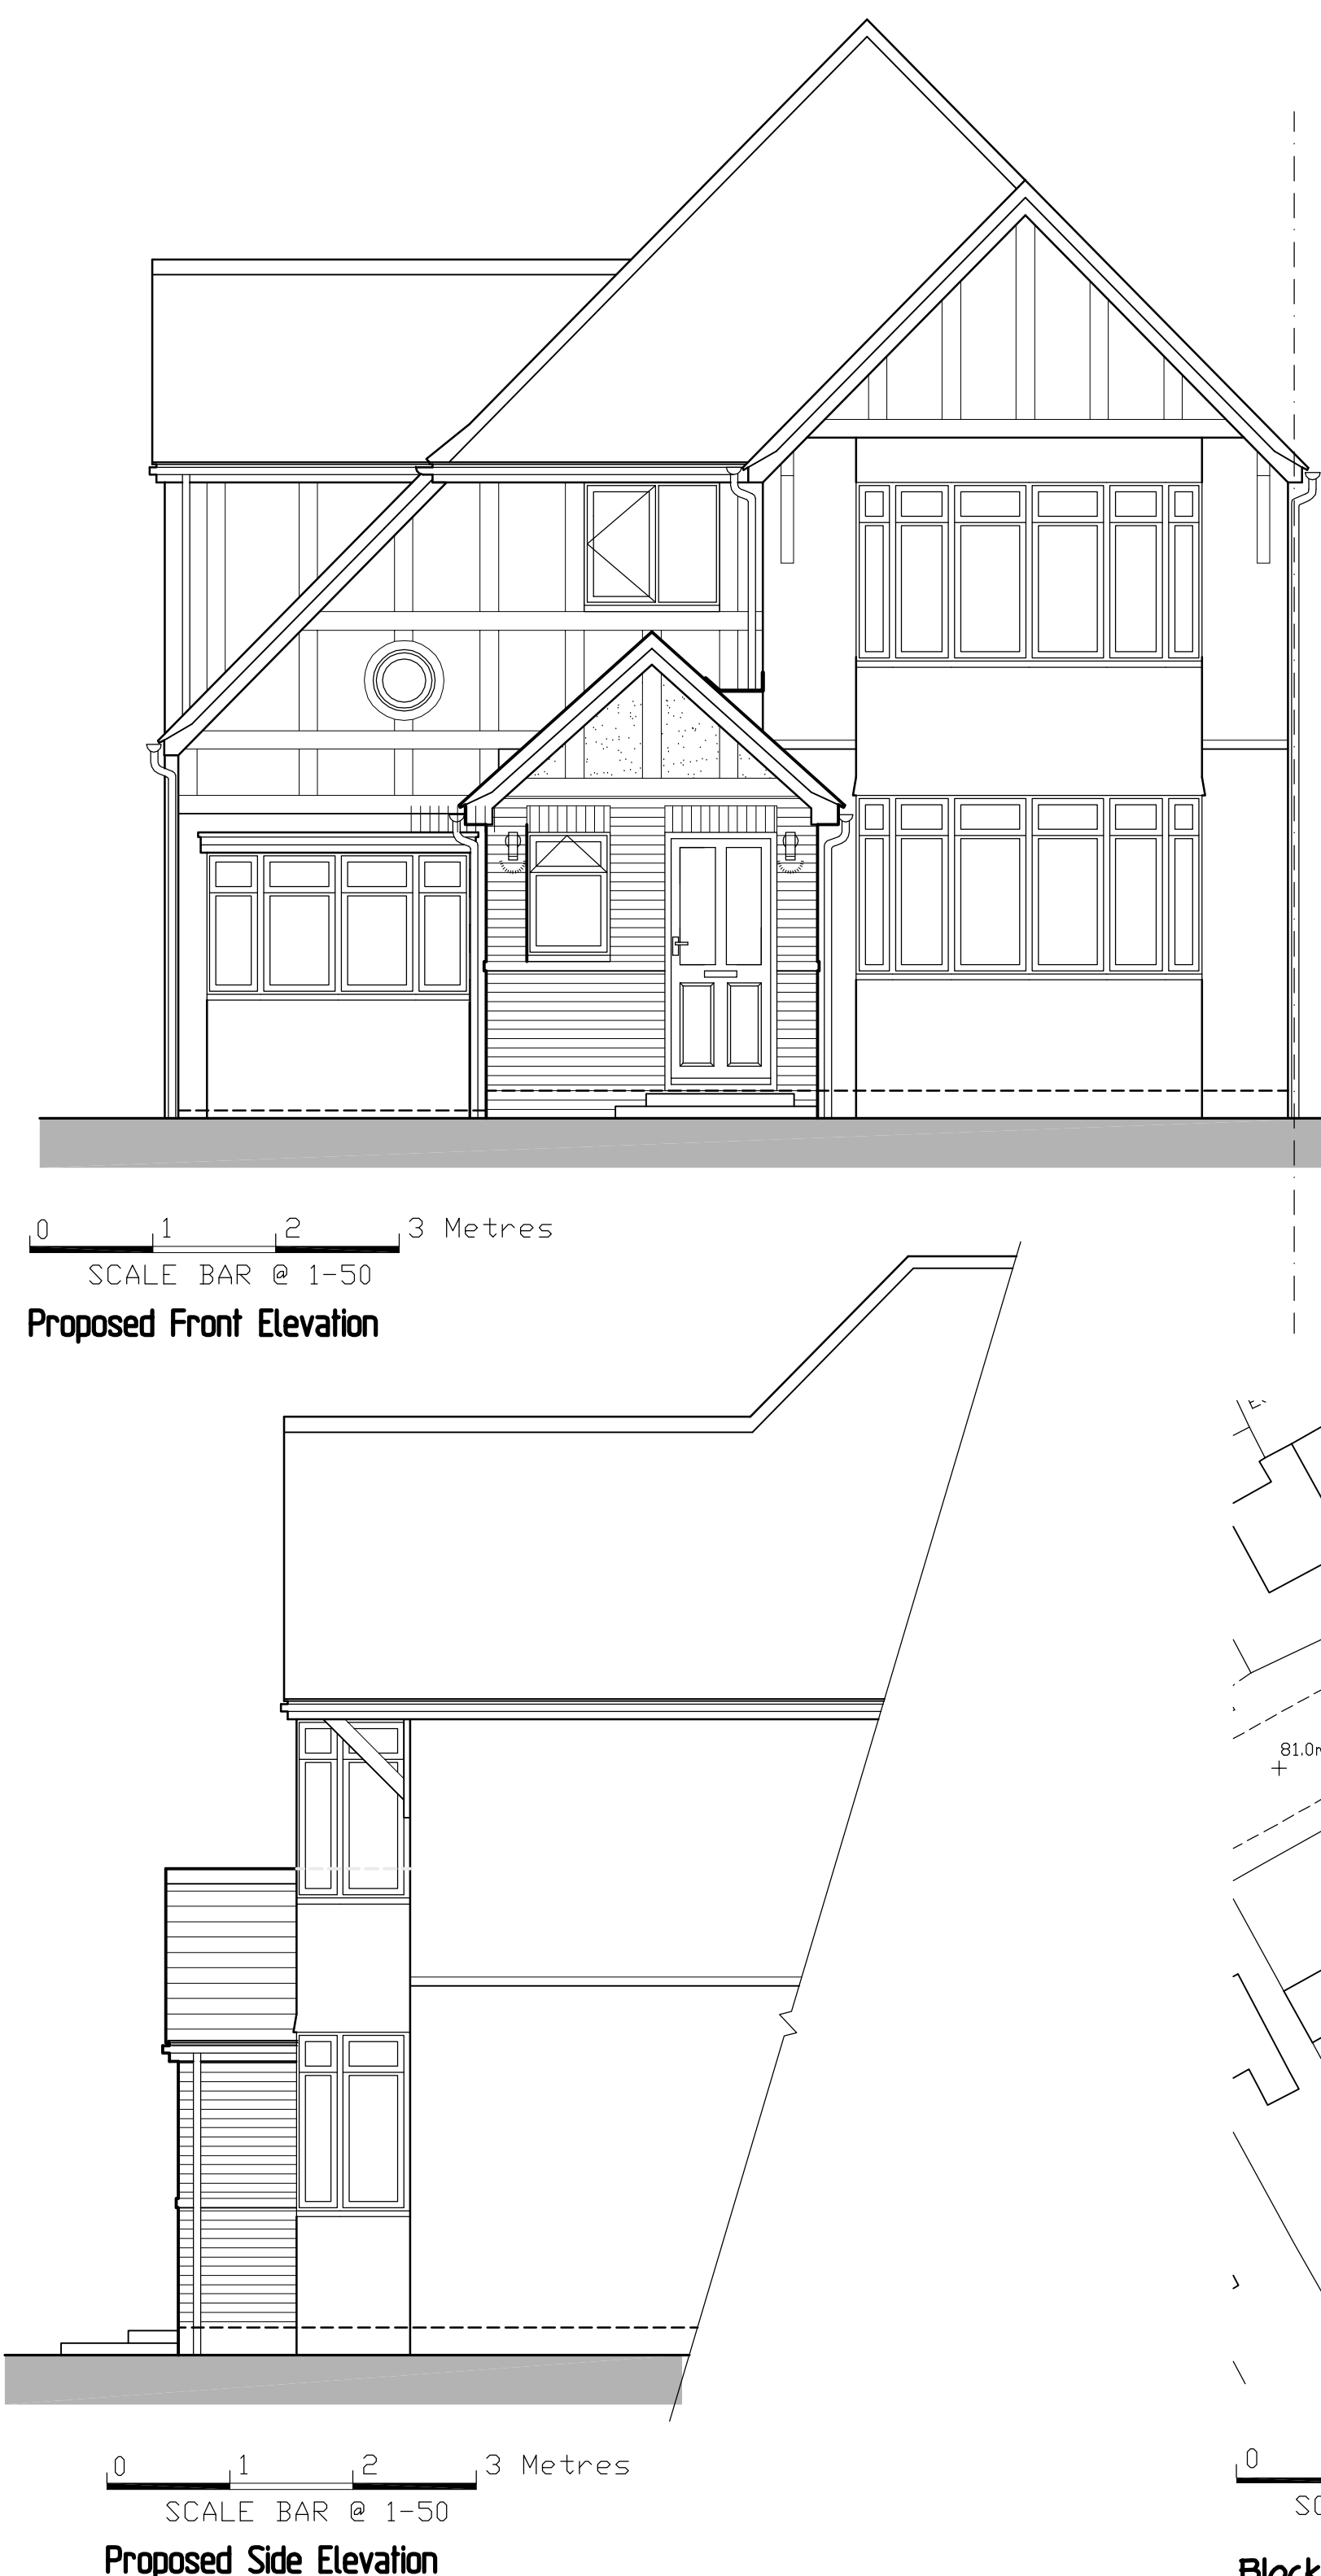


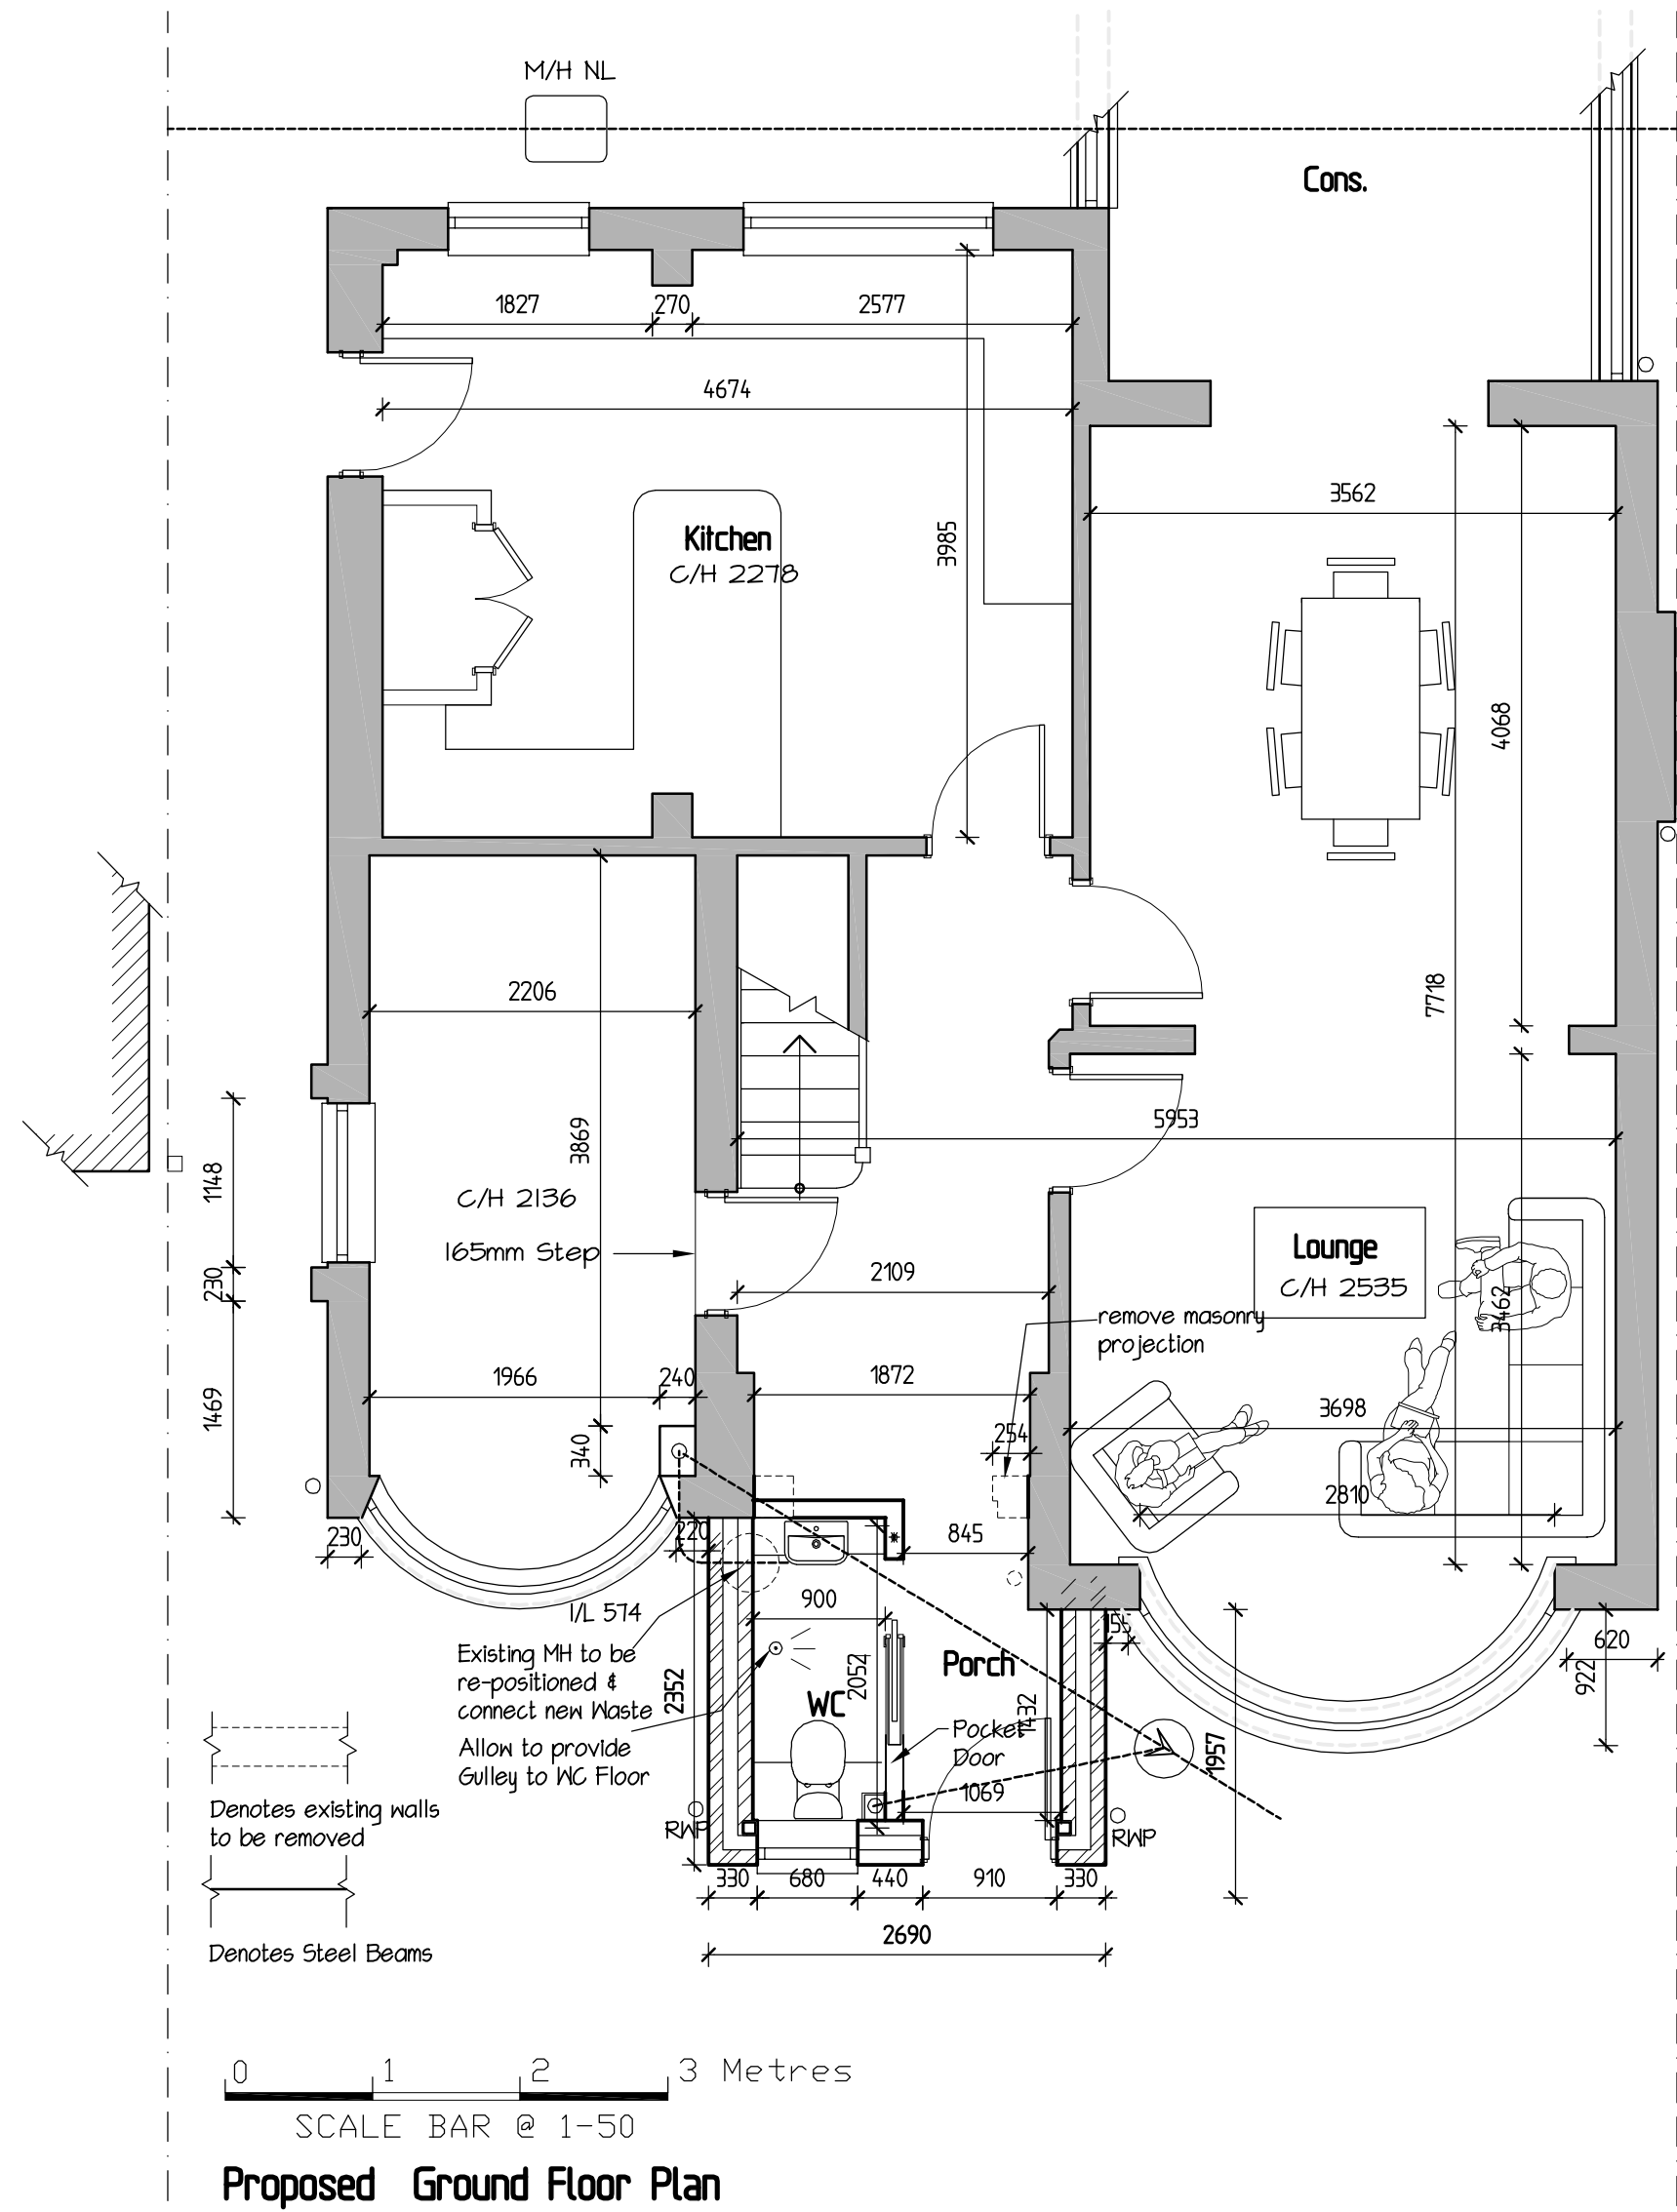

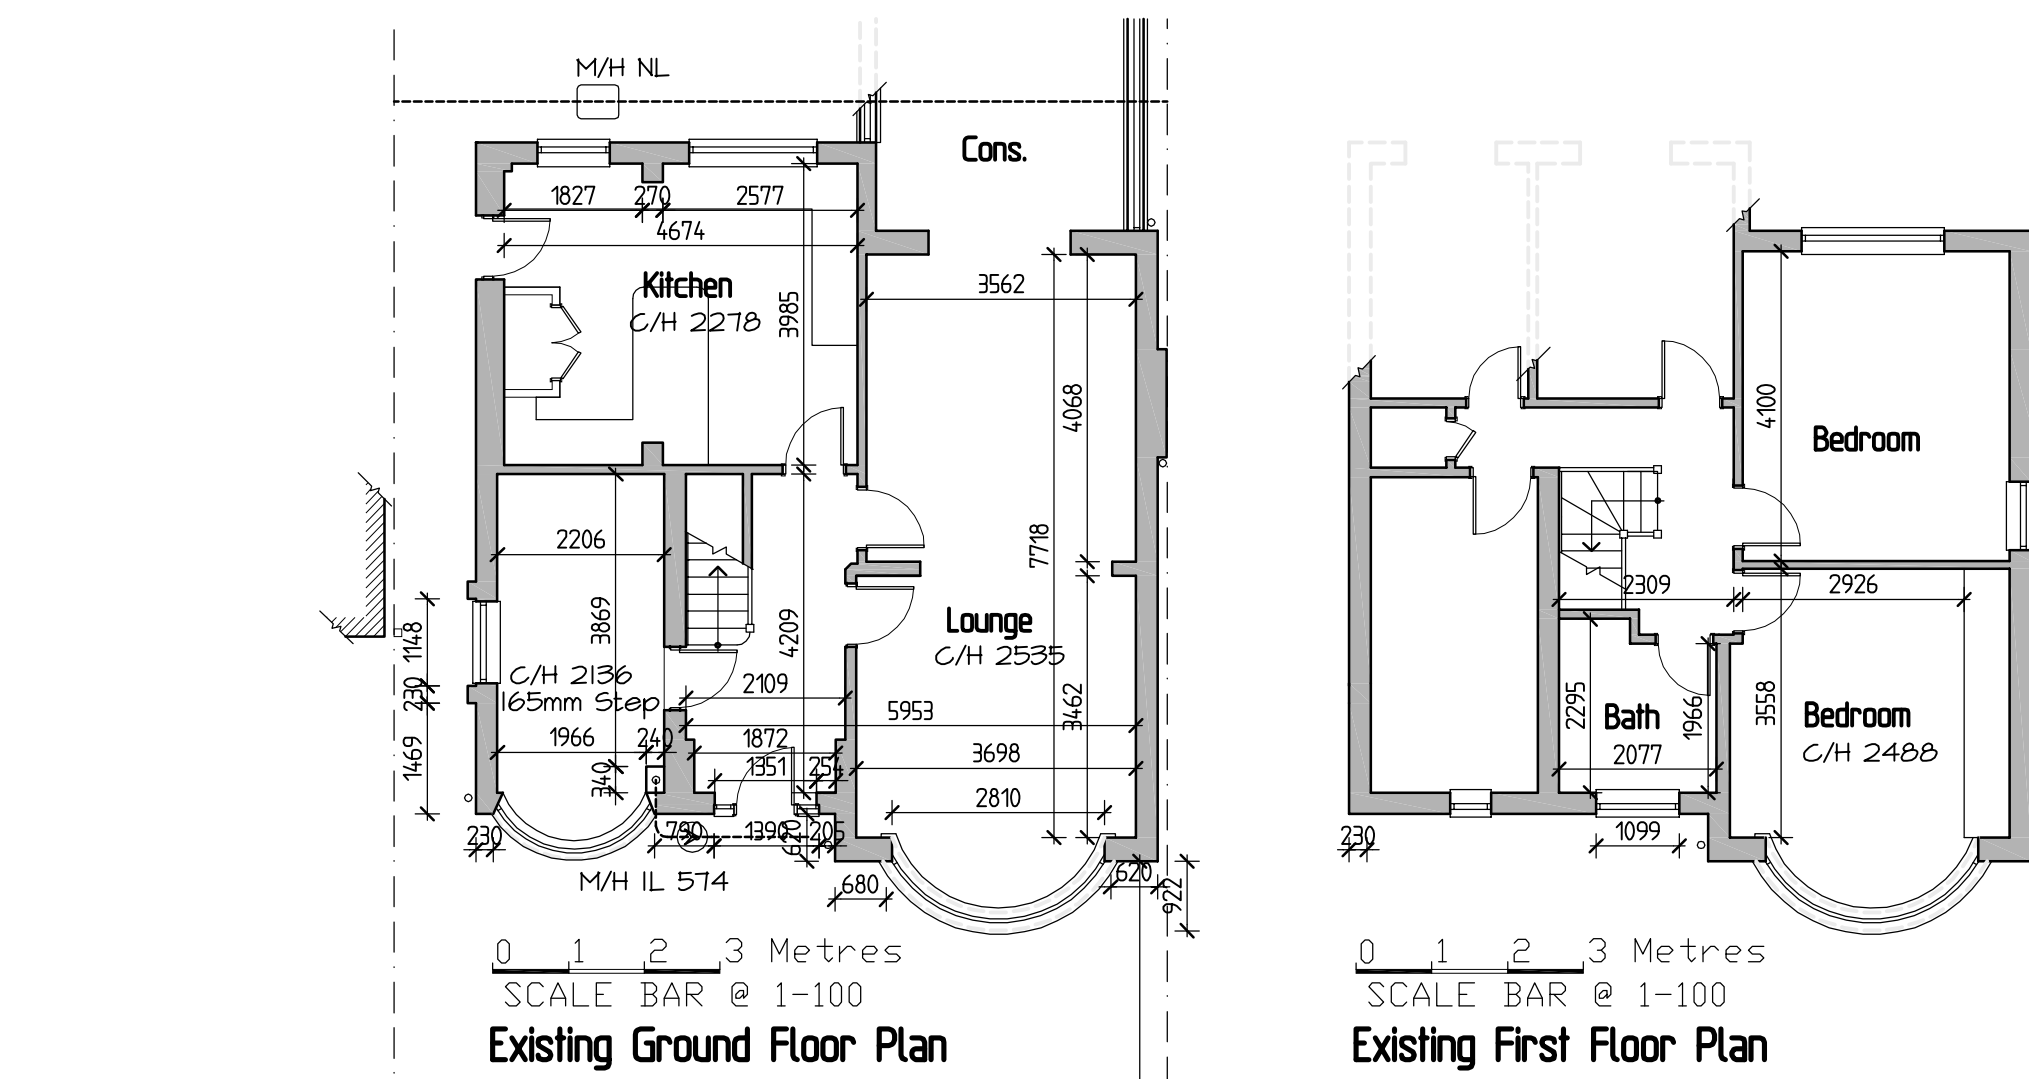

GREG Farrell
Building & Design Consultant
Planning, Building Regulations & Structural Design

43 Wendover Way,
Tilehurst, Reading,
Berkshire RG30 4RU
Tel & Fax: 0118 941 6249
Mobile: 07967 008862
greg@gregfarrell.co.uk

REVISIONS		
Rev.	Description	Date
A	Clients updates added	11-11-2024
B	Reduction in projection	9-12-2024
C	Label updated	16-12-2024

JOB TITLE

38 Elm Road
Reading, RG6 5TS

TITLE

Existing & Proposed Plans & Elevations

SCALE

1:50 1:100

DATE

October 2024

DRAWING No.

01

C