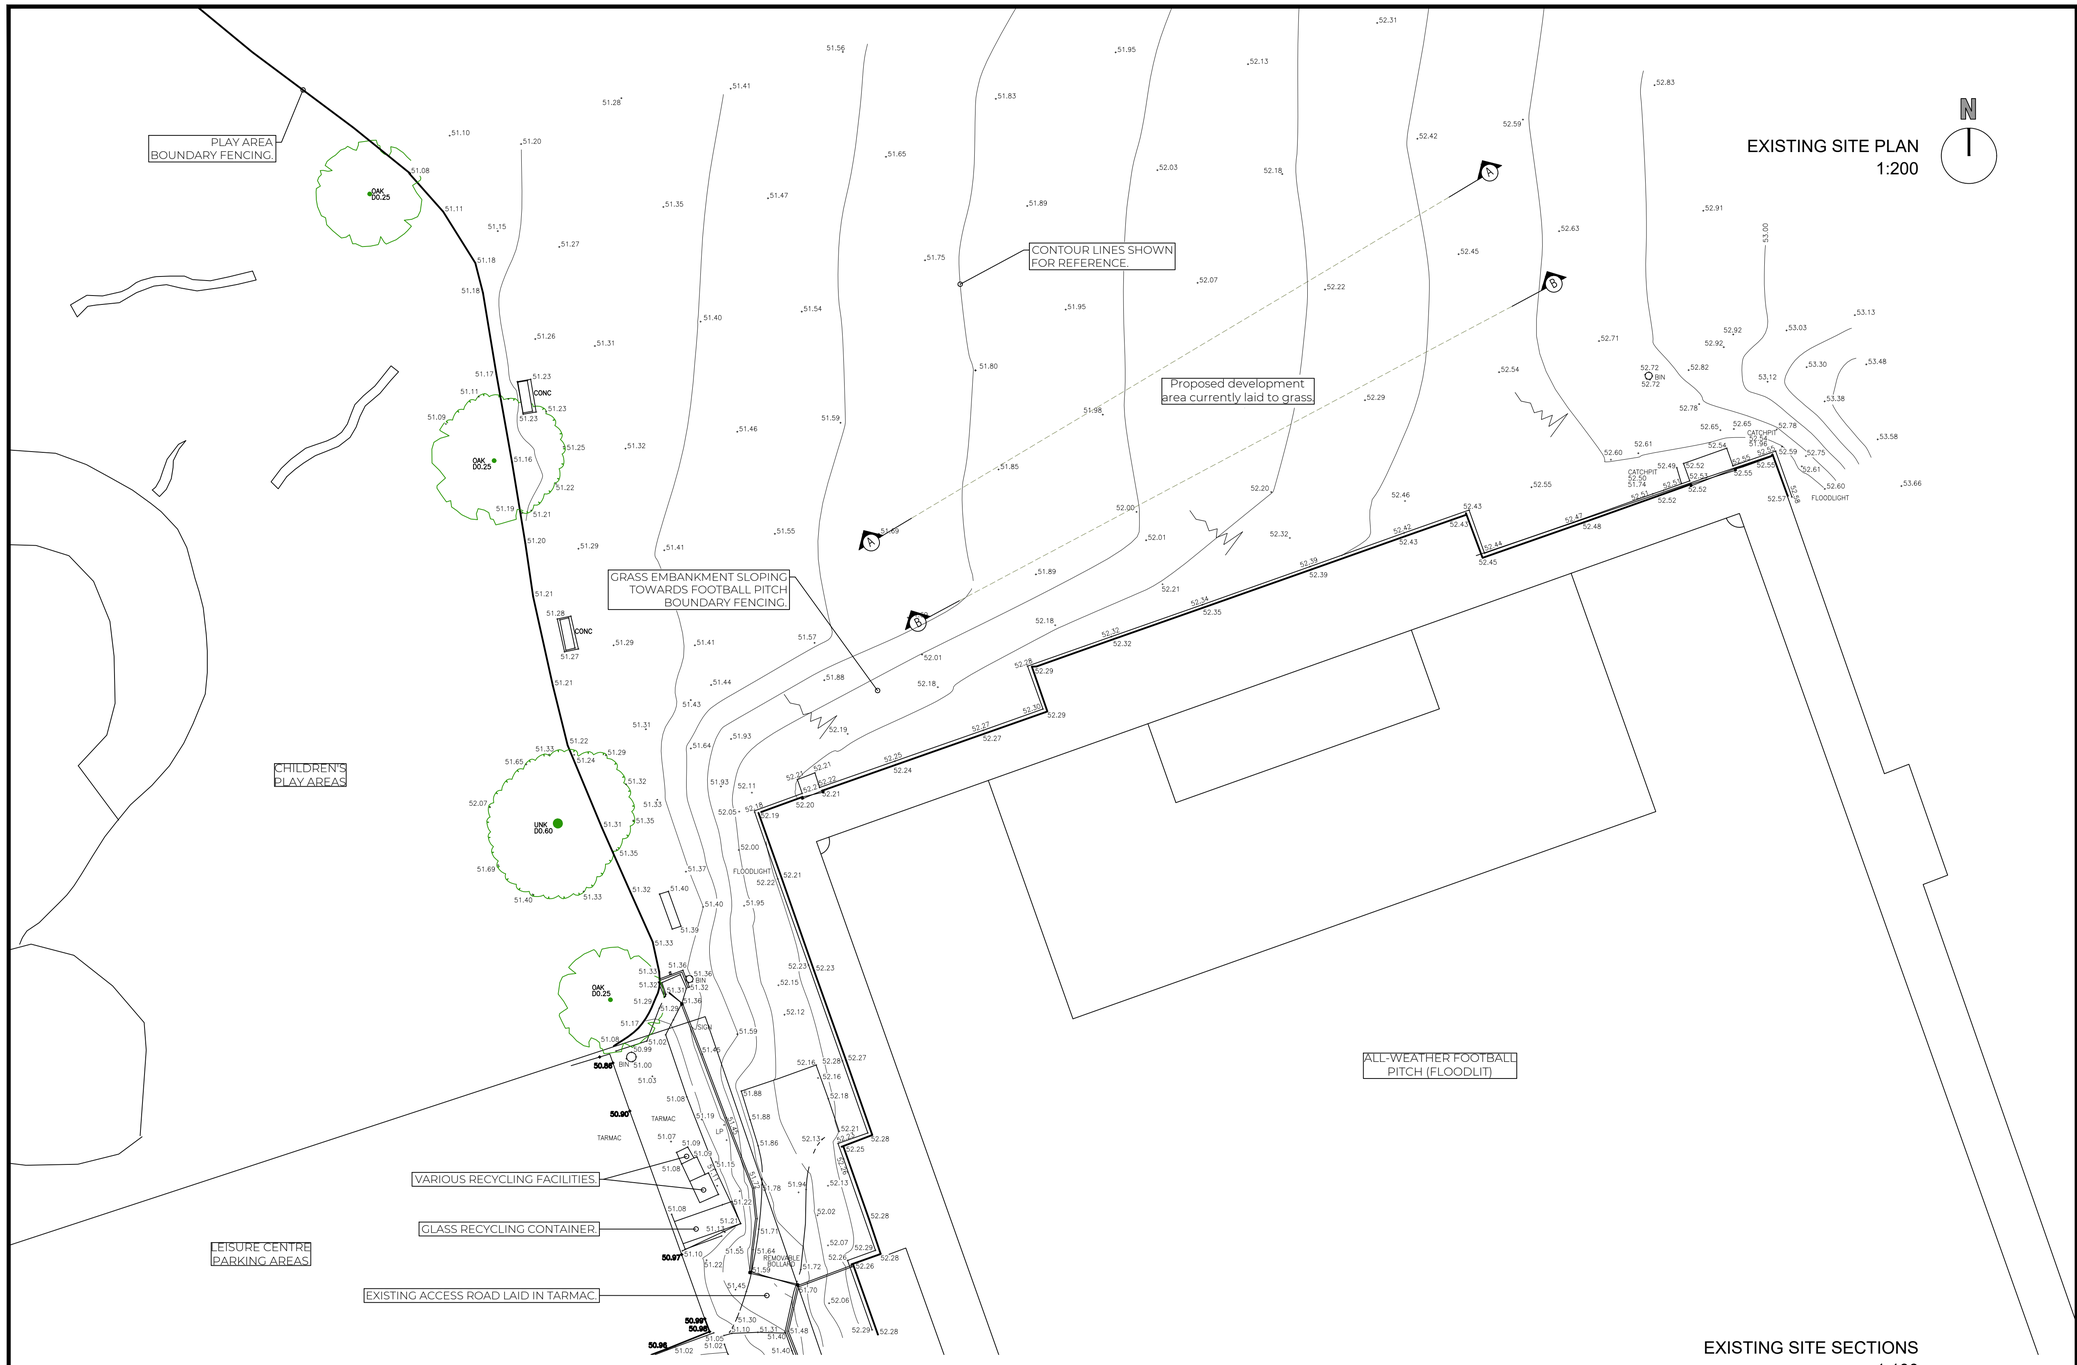

EXISTING SITE SECTIONS
1:100

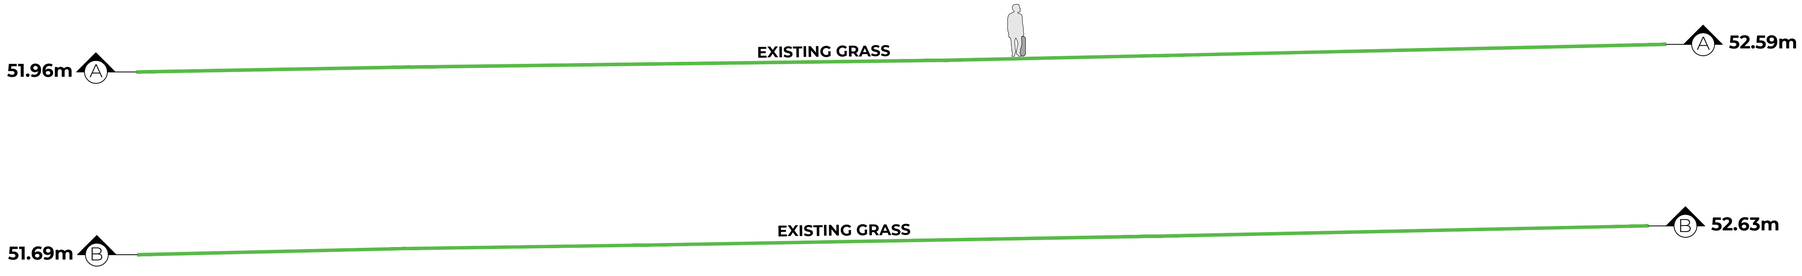

Notes

1. ALL DIMENSIONS IN METERS UNLESS OTHERWISE STATED.

1:100
0m 1 2 3 4

1:200
0m 2 4 6 8

Rev	Description	Date
*	*	*

MAVERICK
SKATEPARKS

OFFICE +44 (0) 1202 607475
www.maverickskateparks.co.uk

Registered in England as Maverick Industries Ltd No.6202977

REGISTERED OFFICE - Unit G2, Arena Business Centre, Holyrood Close, Poole, Dorset BH17 7FP

Project
JOHN RABSON SKATEPARK

Title
EXISTING SITE PLAN

Status
PLANNING

Drawn	Dwg. Chk.	Date Chk.	Approved	Date Approv.
MW	SR	29.11.2024	SR	29.11.2024

Scale	Status	Rev
as indicated @ A1	PC	*

Drawing No.
PL_002