

Existing
Parapet Height
61.50

Existing
Parapet Height
59.16

Existing
Fourth Floor
58.88

Existing
Third Floor
55.43

Existing
Second Floor
52.25


Existing
First Floor
48.88

**BROAD
STREET**

Existing
Ground Floor (Upper)
45.06

Existing
Ground Floor (Lower)
44.97

Existing
Basement Level
41.69

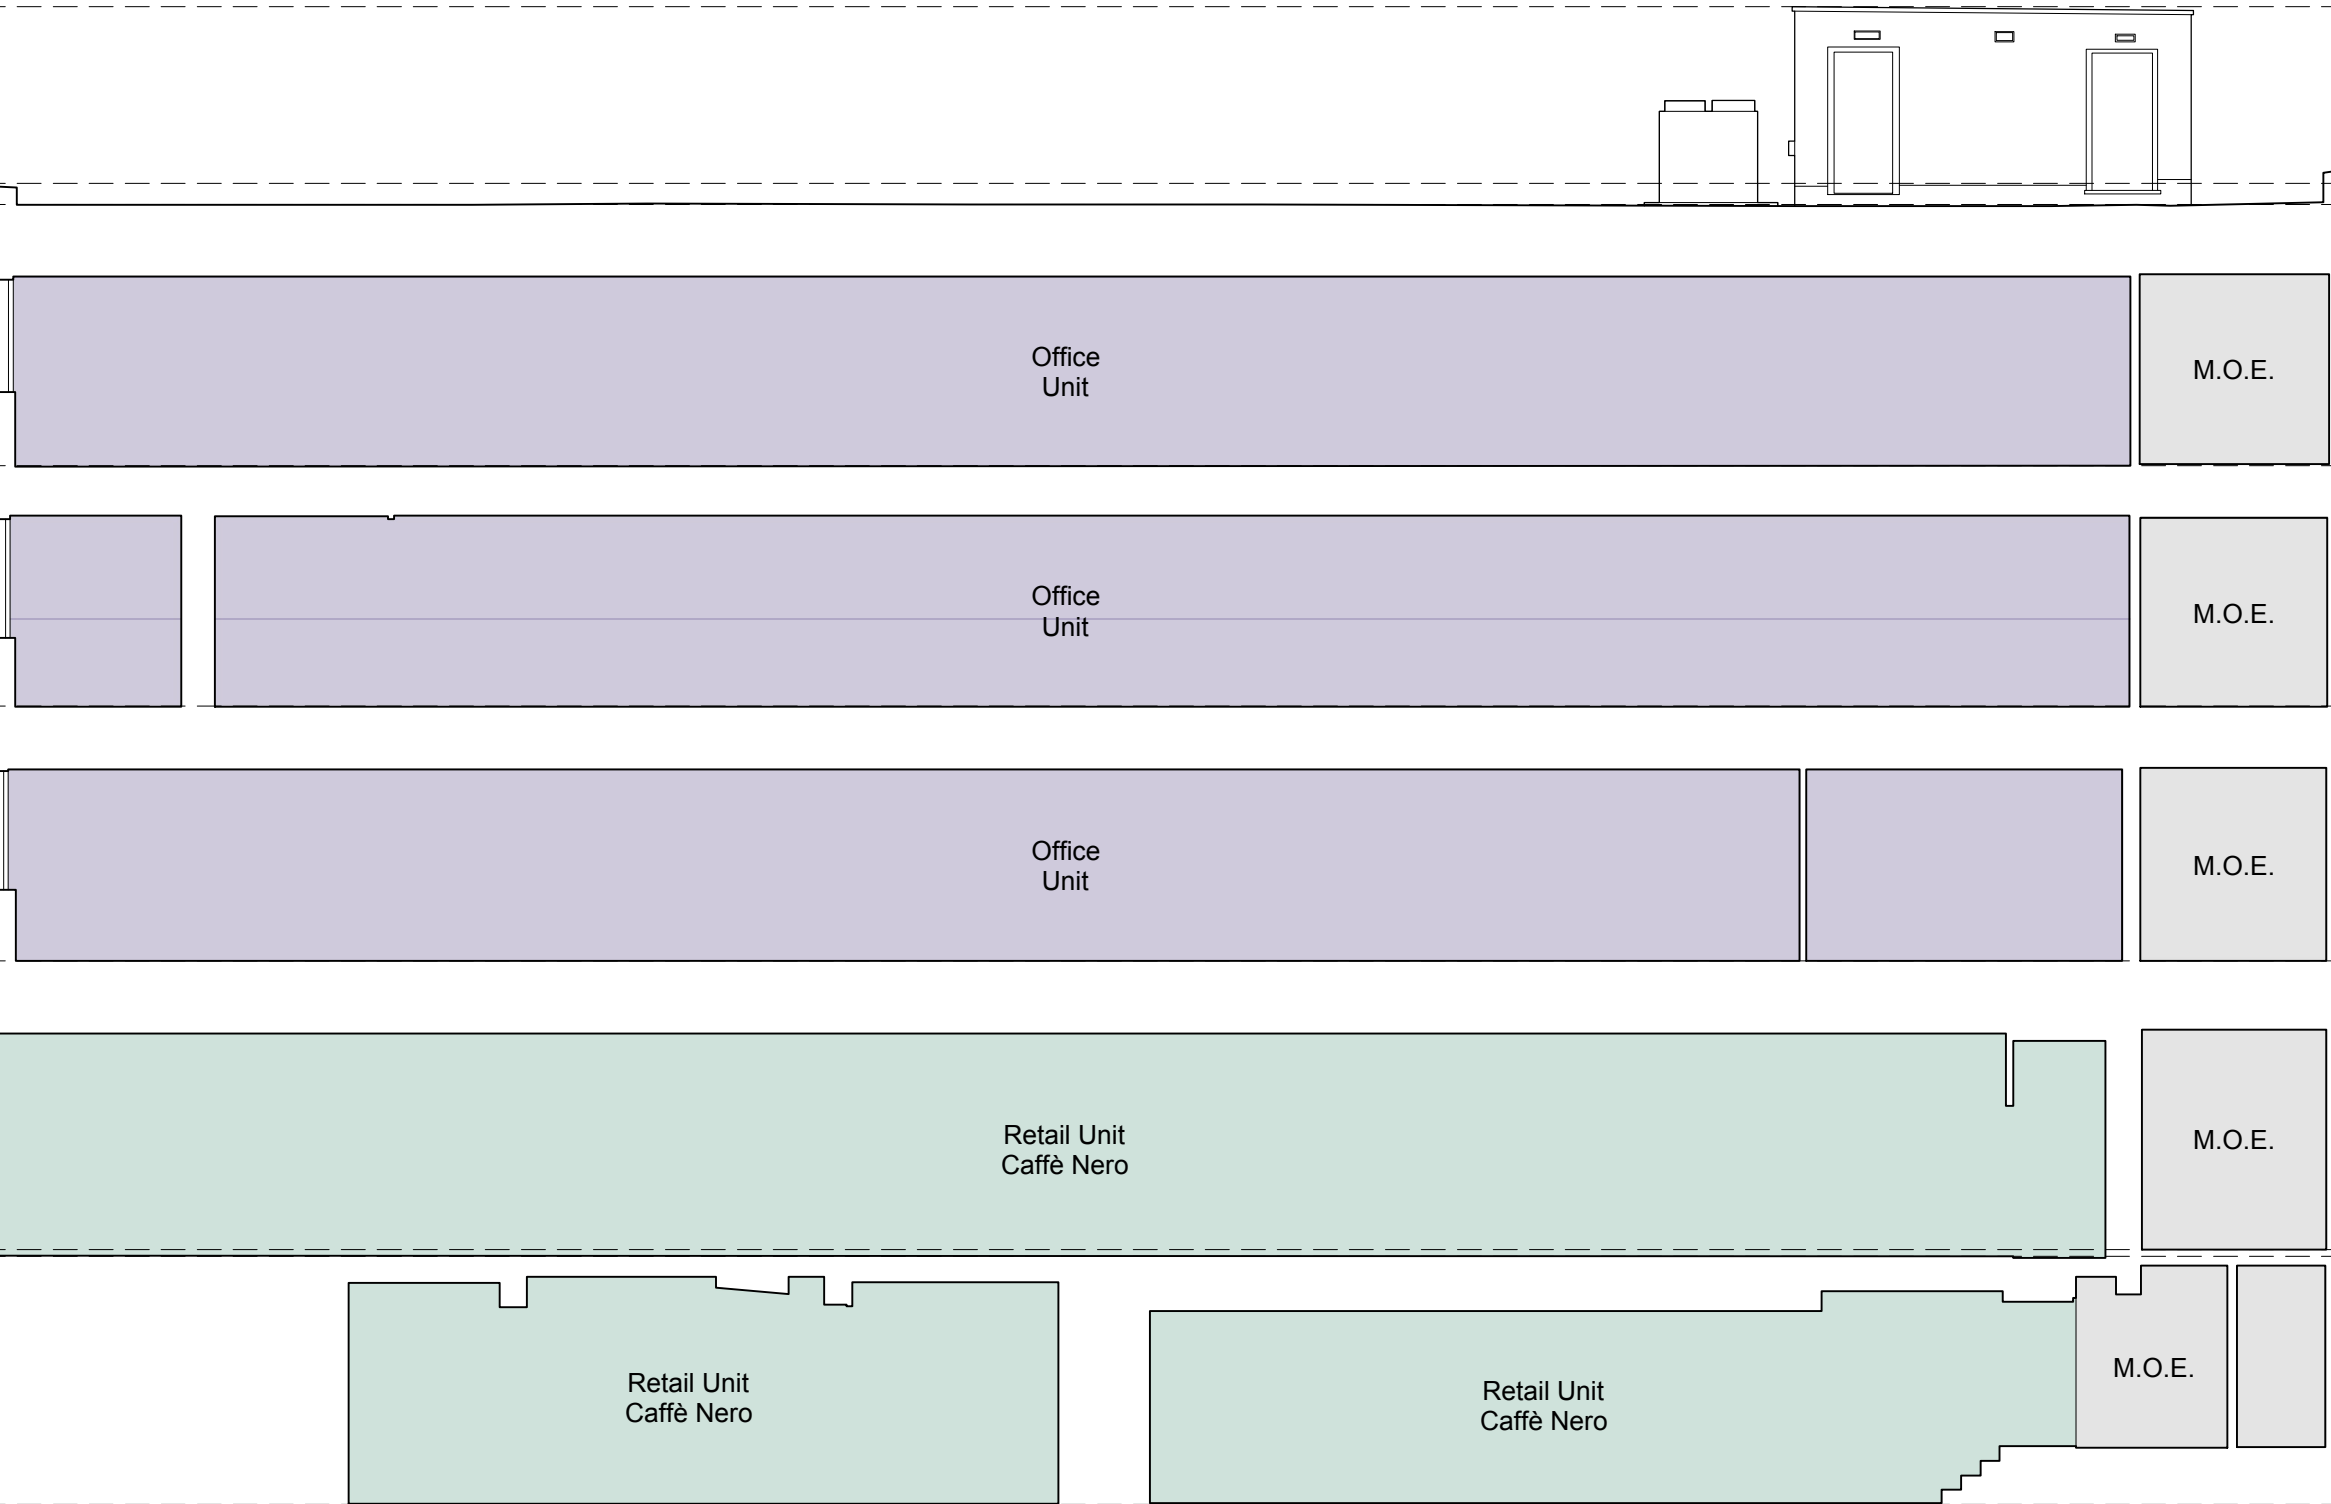

RUTTER ARCHITECTS

68 Crooksbury
Farnham
Surrey
GU10 1QD
T. 01252 781 432
W. www.rutterarchitects.com

Copyright Rutter Architects Limited.
No implied licence exists. All dimensions to be checked onsite. Errors, omissions or differences
between drawings and specifications or bills of quantities to be reported to Rutter Architects Limited.

Scale @ A3 :	Checked By :	Date :	
1:100	PR	DEC 24	
Job Number :	Stage :	Drawing No :	Revision :
1065	PL	041	A
☐ Construction	☐ Preliminary	☒ Information	
☐ Approval	☐ Tender		

Client :	V FUND
Project :	ST MARYS HOUSE, READING
Drawing Title :	EXISTING SECTION 02

Revisions :	Drawn/Chkd :	Date :
A Existing Secondary Glazing Added	SR/PR	09.12.24

Notes :	0 1 2 3 4 5m
	Scale 1:100