
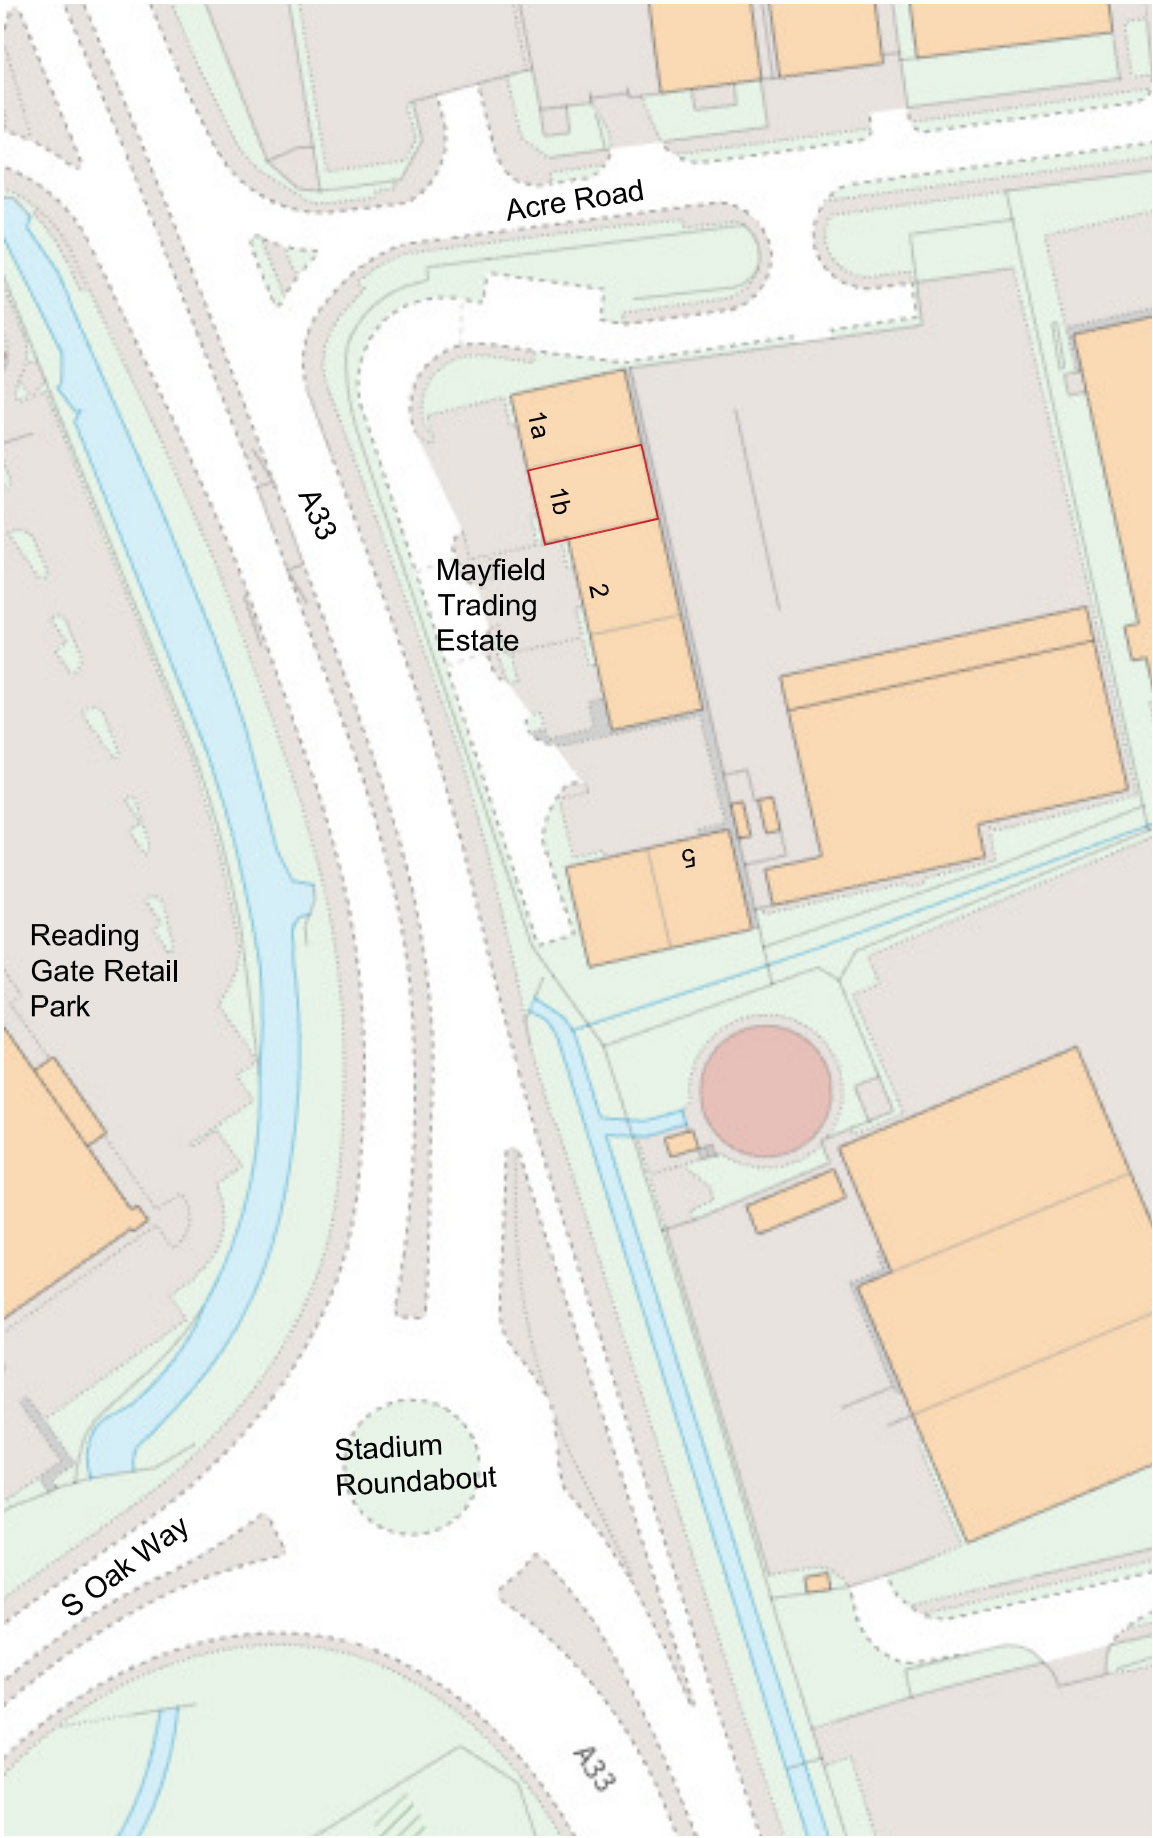


SITE LOCATION PLAN @ 1:1250

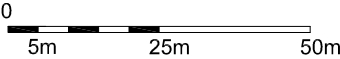

Rev	Date	Description	Dm
-----	------	-------------	----

boon brown

A: Mottwo, Alvington, Yeovil, Somerset, BA20 2FG T: 01935 420803
A: Tunstall Hall, Bernay's Grove, London, SW9 8DF T: 0207 4989158
W: www.boonbrown.com E: info@boonbrown.com

© COPYRIGHT All rights described in chapter IV of the copyright, designs and patents act 1988 have been generally asserted. Where any drawing is to be read in conjunction with another, including schedules, the two drawings shall be cross-checked and any discrepancies reported to the architect before the work is put in hand. All dimensions are in millimetres. All levels are in metres, unless shown otherwise. Any discrepancies in dimensions or details on or between these drawings/specifications should be drawn to the attention of the boonbrown and/or the engineer in writing for clarification. Drawing prepared solely for the use of client, as detailed in text box, and is not to be copied, lent or used by any third party without written permission.

Project
Proposed development at
Unit 1B Mayfield Trade Centre
Acre Road, Reading
RG2 0RJ

Client
Consol Ltd

Drawing Title
Site Location Plan

Scale	Date	Drawn	Chk'd
1 : 1250 @ A4	18/12/2024	BC	HE
DWG No.			Rev.
4643-V58-PL-04			-