


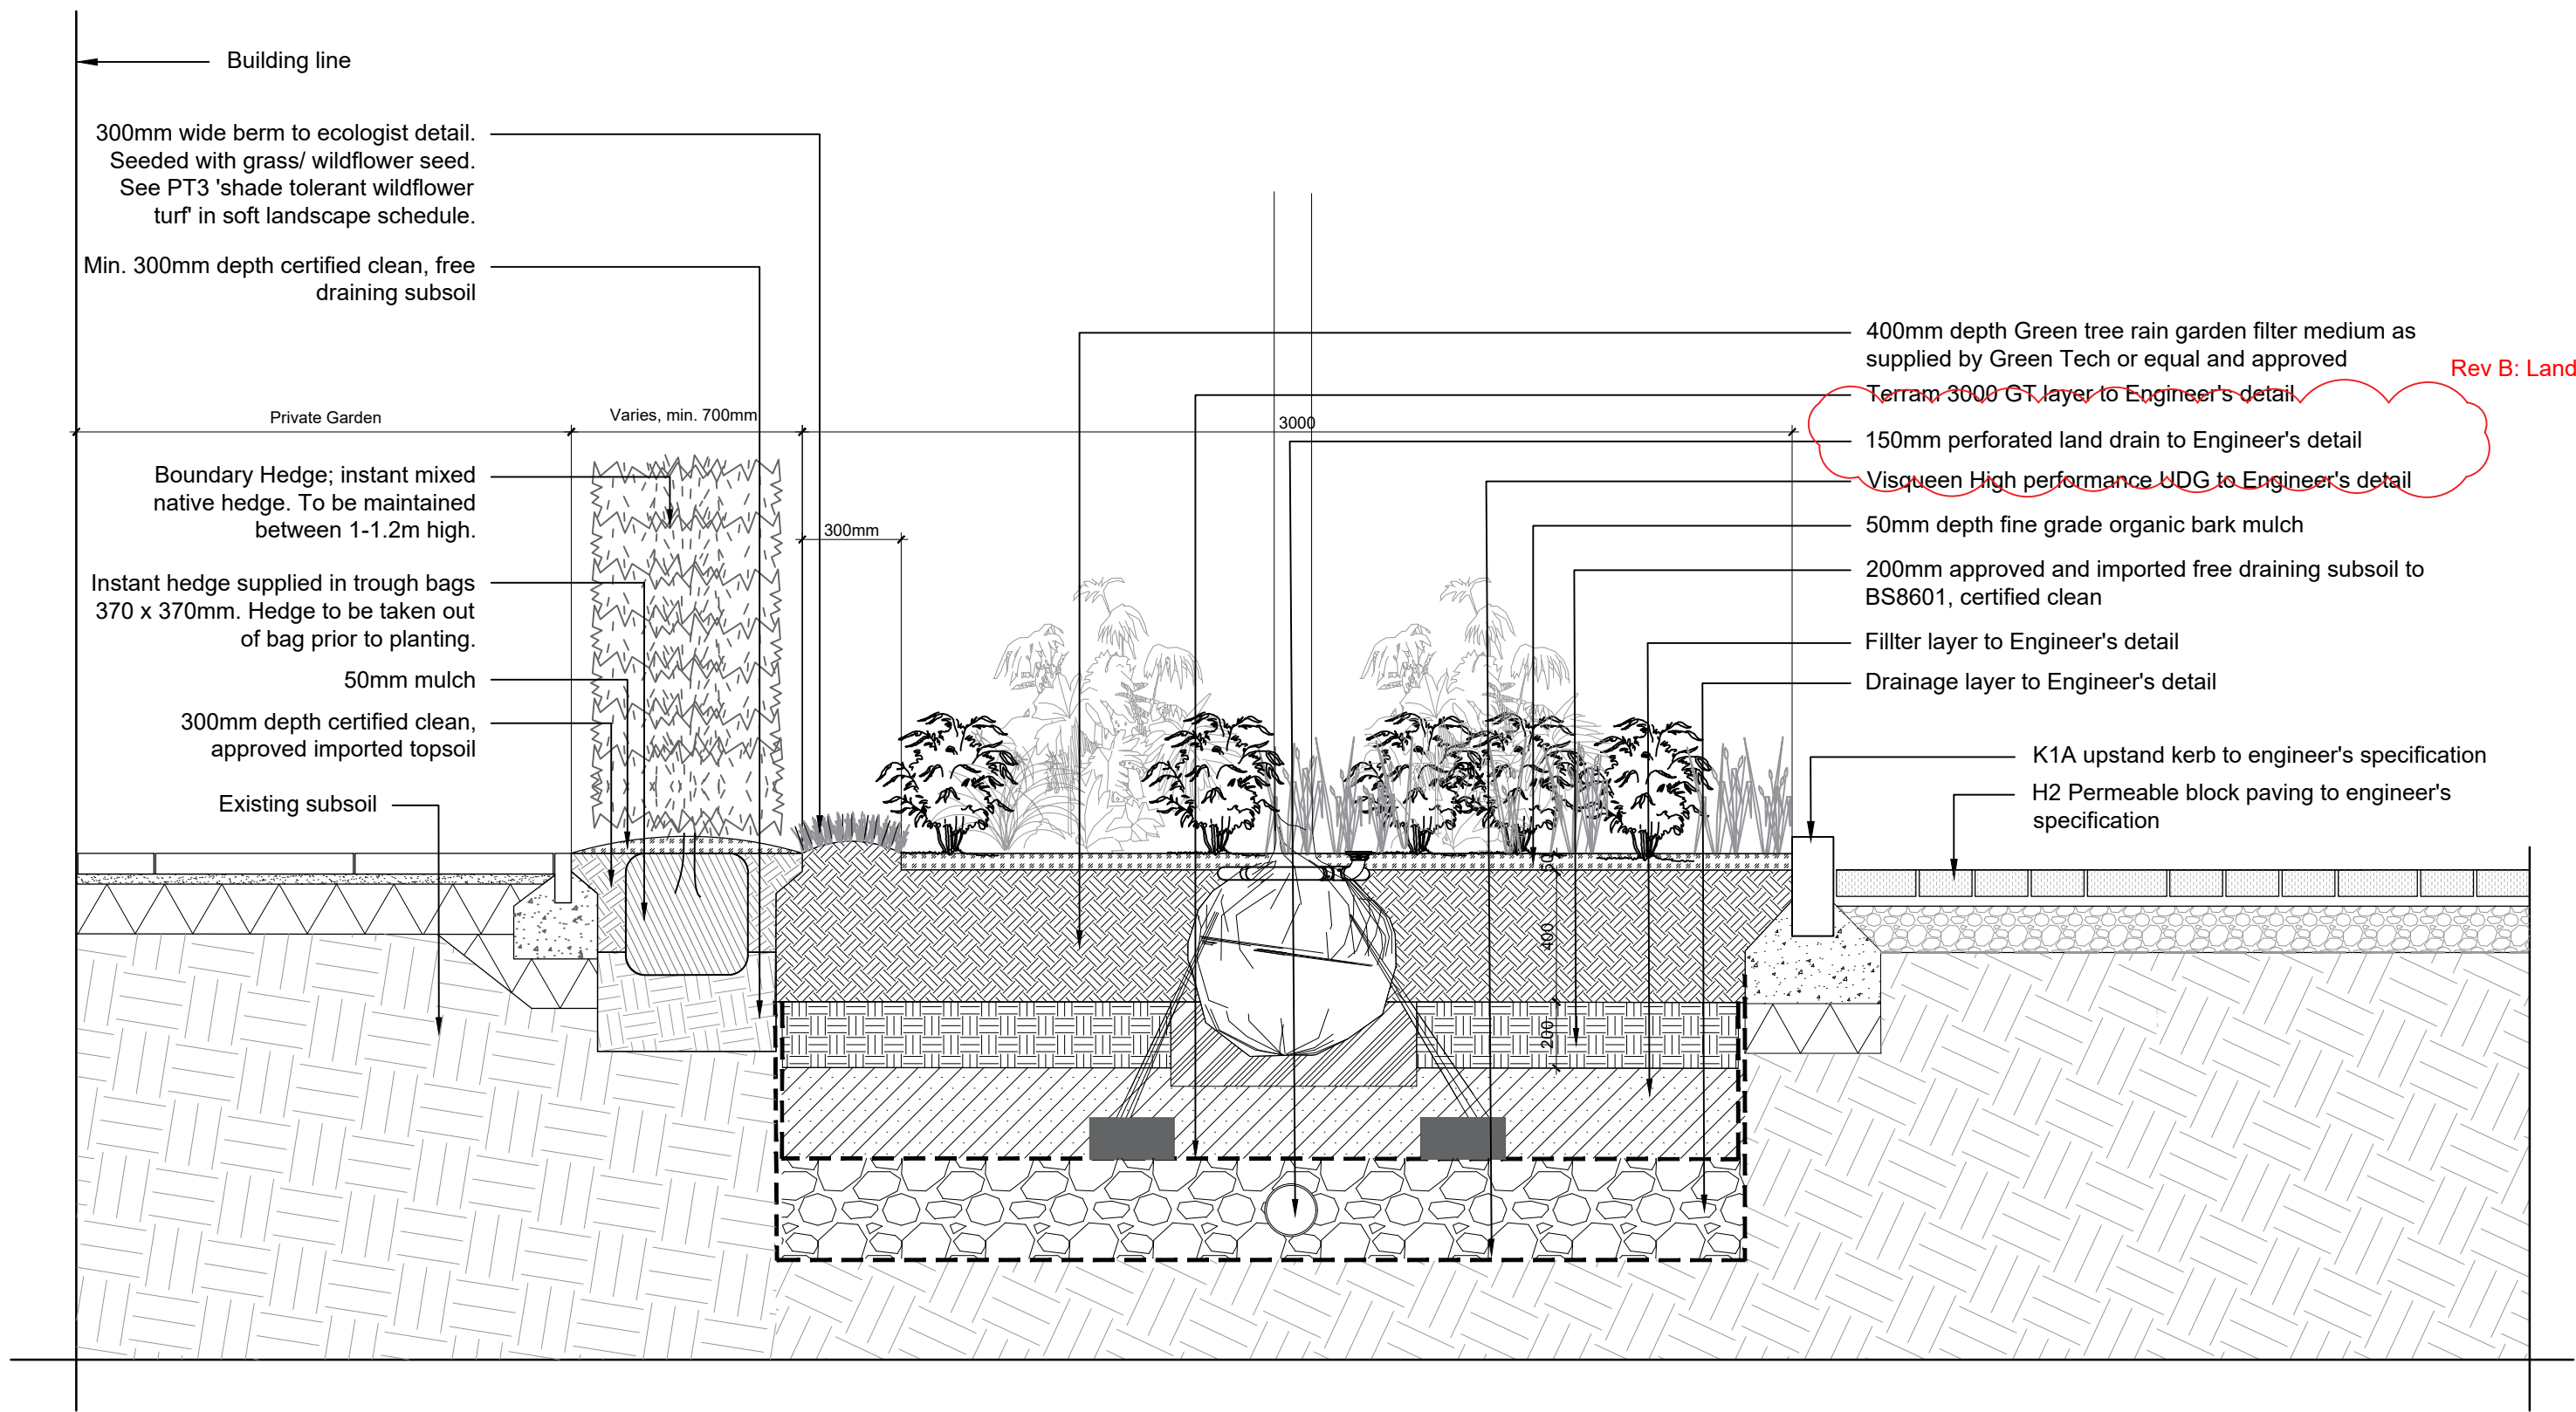

NOTE:
Root barriers to be installed adjacent to all underground services and building foundations.

1 Typical Detail - Raingarden
Scale 1:20

Do not scale from drawings unless by agreement with HTA. Use figured dimensions only. Check all dimensions on site prior to commencing the works. Drawing to be read in conjunction with other relevant consultant information.

This drawing is the copyright of HTA Design LLP and must not be copied or reproduced in part, or in whole, without the express permission of HTA Design LLP. Drawing to be read in conjunction with specification.

This Tender drawing, together with HTA's other Tender drawings and Outline Specification, describes HTA Design LLP's concept design intent to be achieved by the Design and Build Contractor and any construction proposals shown hereon are indicative only. The detailed design resolution and specification of the construction shall be carried out by the Design and Build Contractor and/or their appointed design consultants and/or specialist subcontractors to achieve the design intent and shall comply with the Employer's Requirements, the CDM Regulations 2015 and any other relevant health and safety legislation, and the requirements of the Building Regulations.

B	24.11.05	RBL	Land drain added
A	24.09.24	RBL	Berm added.
-	17.09.24	RBL	Issued for information
Rev	Date	Drawn	Description
Status			
FOR PLANNING			
Client / project			
Reading Borough Council			
Amethyst Lane			
Drawing title			
Typical Details			
Raingarden Details			
drawing number			revision
RBC-ALR HTA-L DR 8901			B
scale @ A1		originated by	project code
1:20		RBL	RBC-ALR
HTA Design LLP			
www.hta.co.uk			
London Edinburgh Manchester Bristol			

