


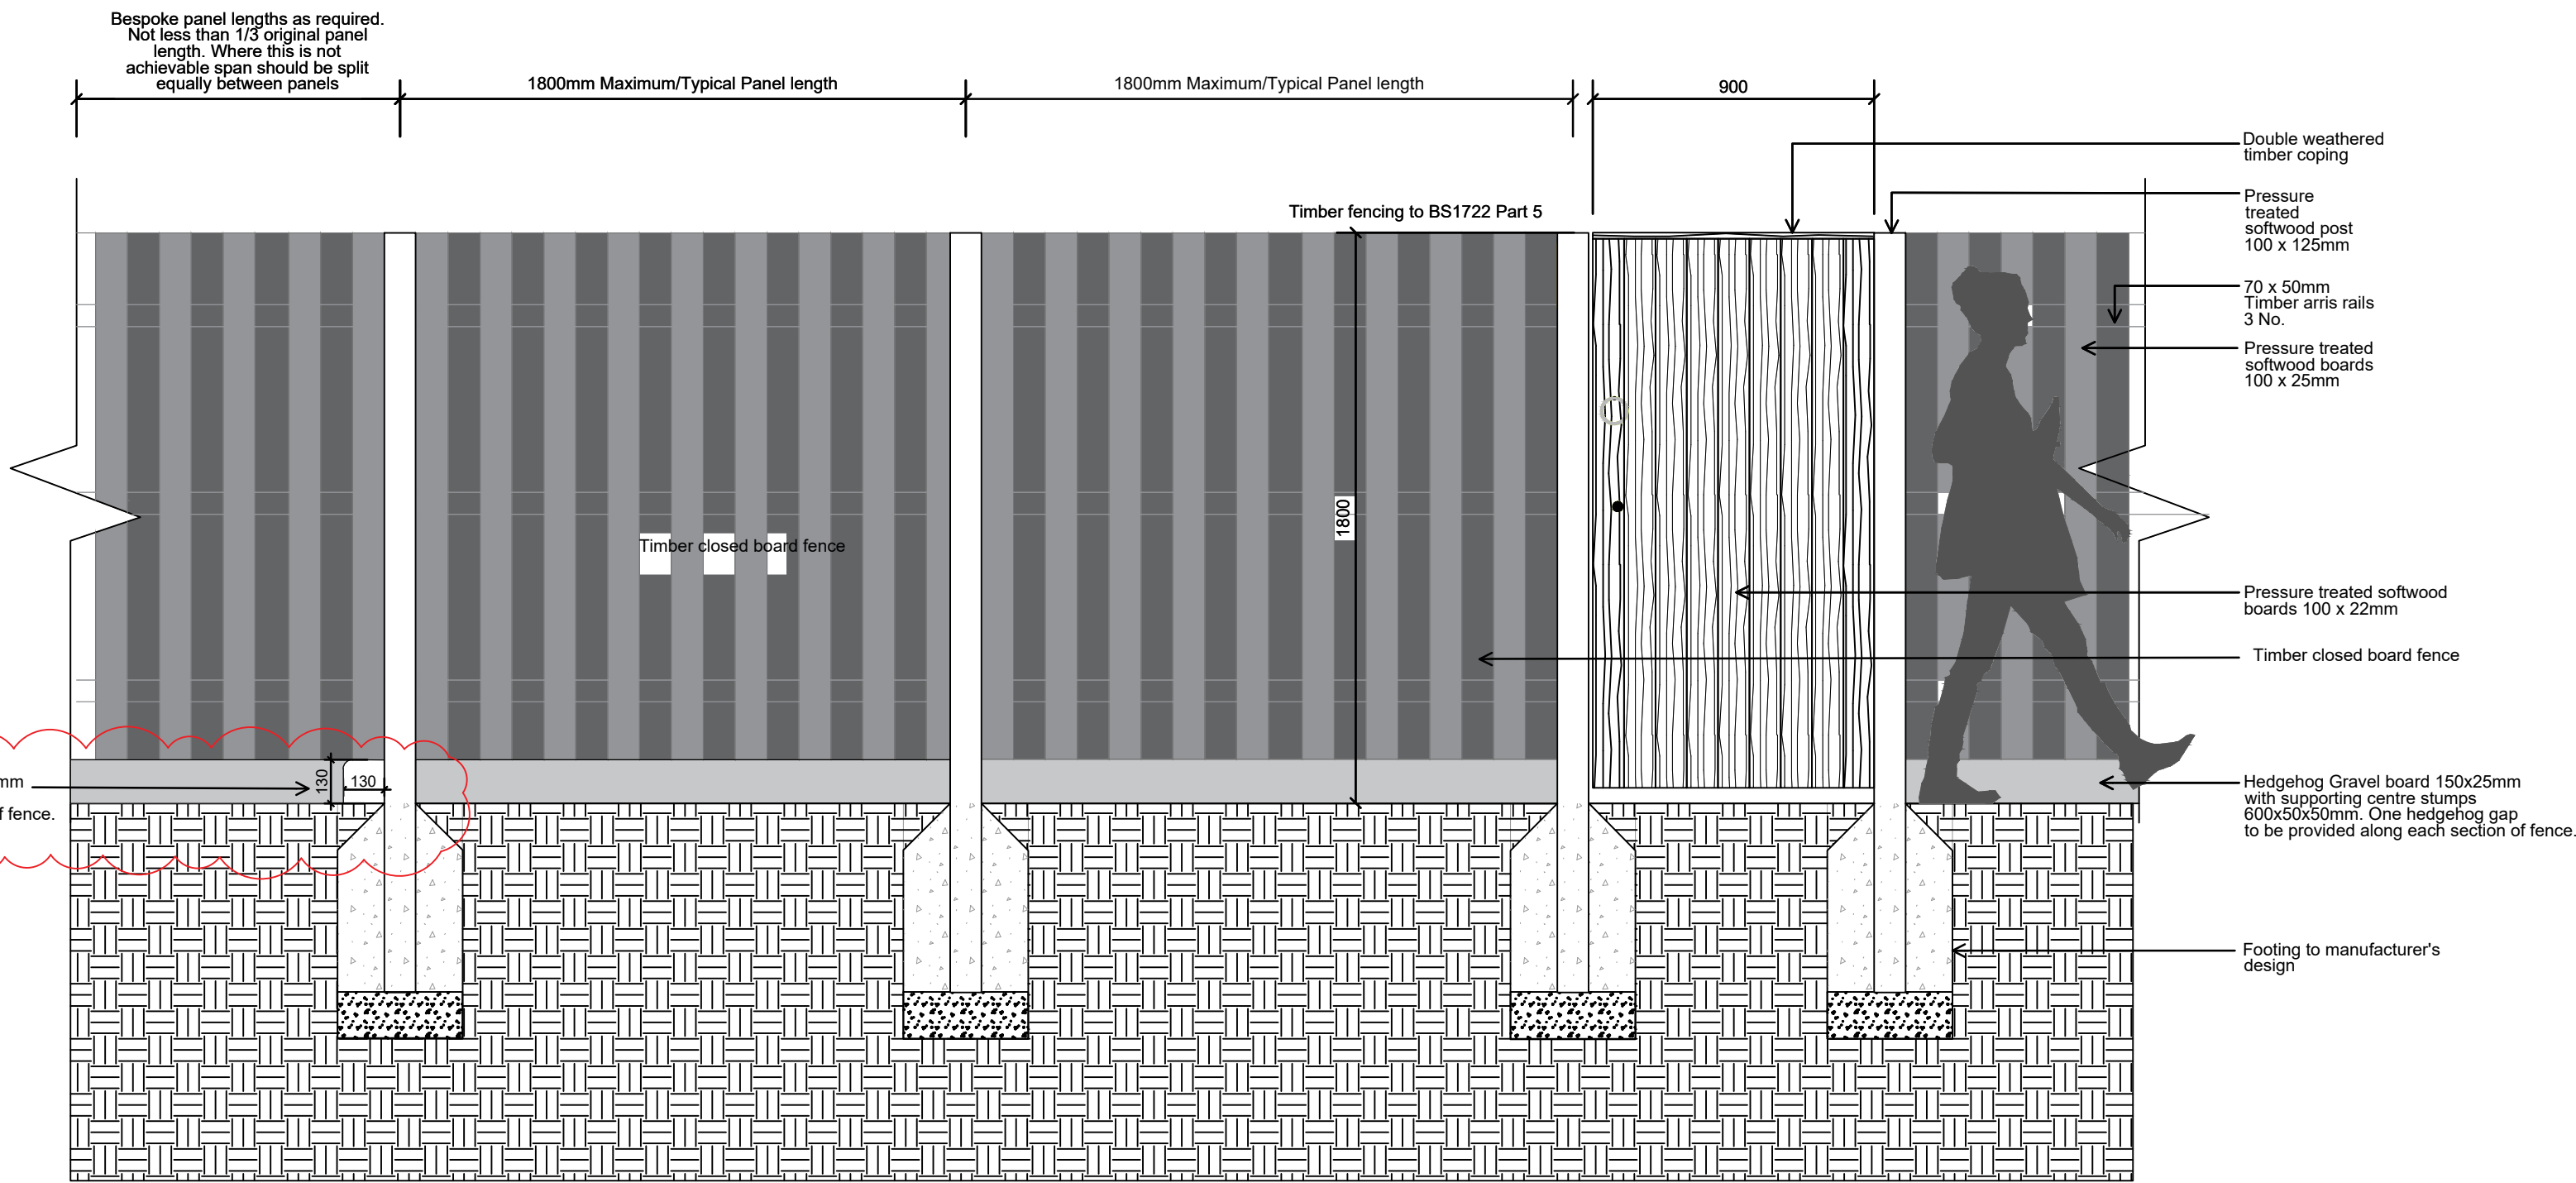

1 Timber board fence with hedgehog openings
Scale 1:20

Do not scale from drawings unless by agreement with HTA. Use figured dimensions only. Check all dimensions on site prior to commencing the works. Drawing to be read in conjunction with other relevant consultant information.

This drawing is the copyright of HTA Design LLP and must not be copied or reproduced in part, or in whole, without the express permission of HTA Design LLP. Drawing to be read in conjunction with specification.

This Tender drawing, together with HTA's other Tender drawings and Outline Specification, describes HTA Design LLP's concept design intent to be achieved by the Design and Build Contractor and any construction proposals shown hereon are indicative only. The detailed design resolution and specification of the construction shall be carried out by the Design and Build Contractor and/or their appointed design consultants and/or specialist subcontractors to achieve the design intent and shall comply with the Employer's Requirements, the CDM Regulations 2015 and any other relevant health and safety legislation, and the requirements of the Building Regulations.

This plan has been informed by tree protection measures. It is consistent with and should be viewed alongside the approved Arboricultural Method Statement prepared by Middlemarch.

A 03.12.24 RBL Note added as clouded
08.11.24 RBL Issued for information

Rev Date Drawn Description

Status

FOR PLANNING

Client / project

Reading Borough Council
Amethyst Lane

Drawing title

Typical Details

Fence with hedgehog gap

Drawing number

RBC-ALR HTA-L DR 8910

Scale @ A1

1:20

HTA Design LLP
www.hta.co.uk

London | Edinburgh | Manchester | Bristol

Revision

A

Project code

RBC-ALR

hta