





Site Location Plan – 1:1250 @ A3

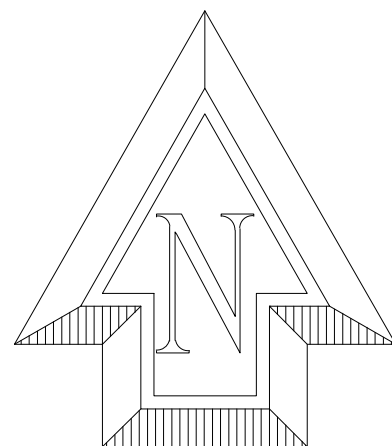

Revised on 19/12/2024

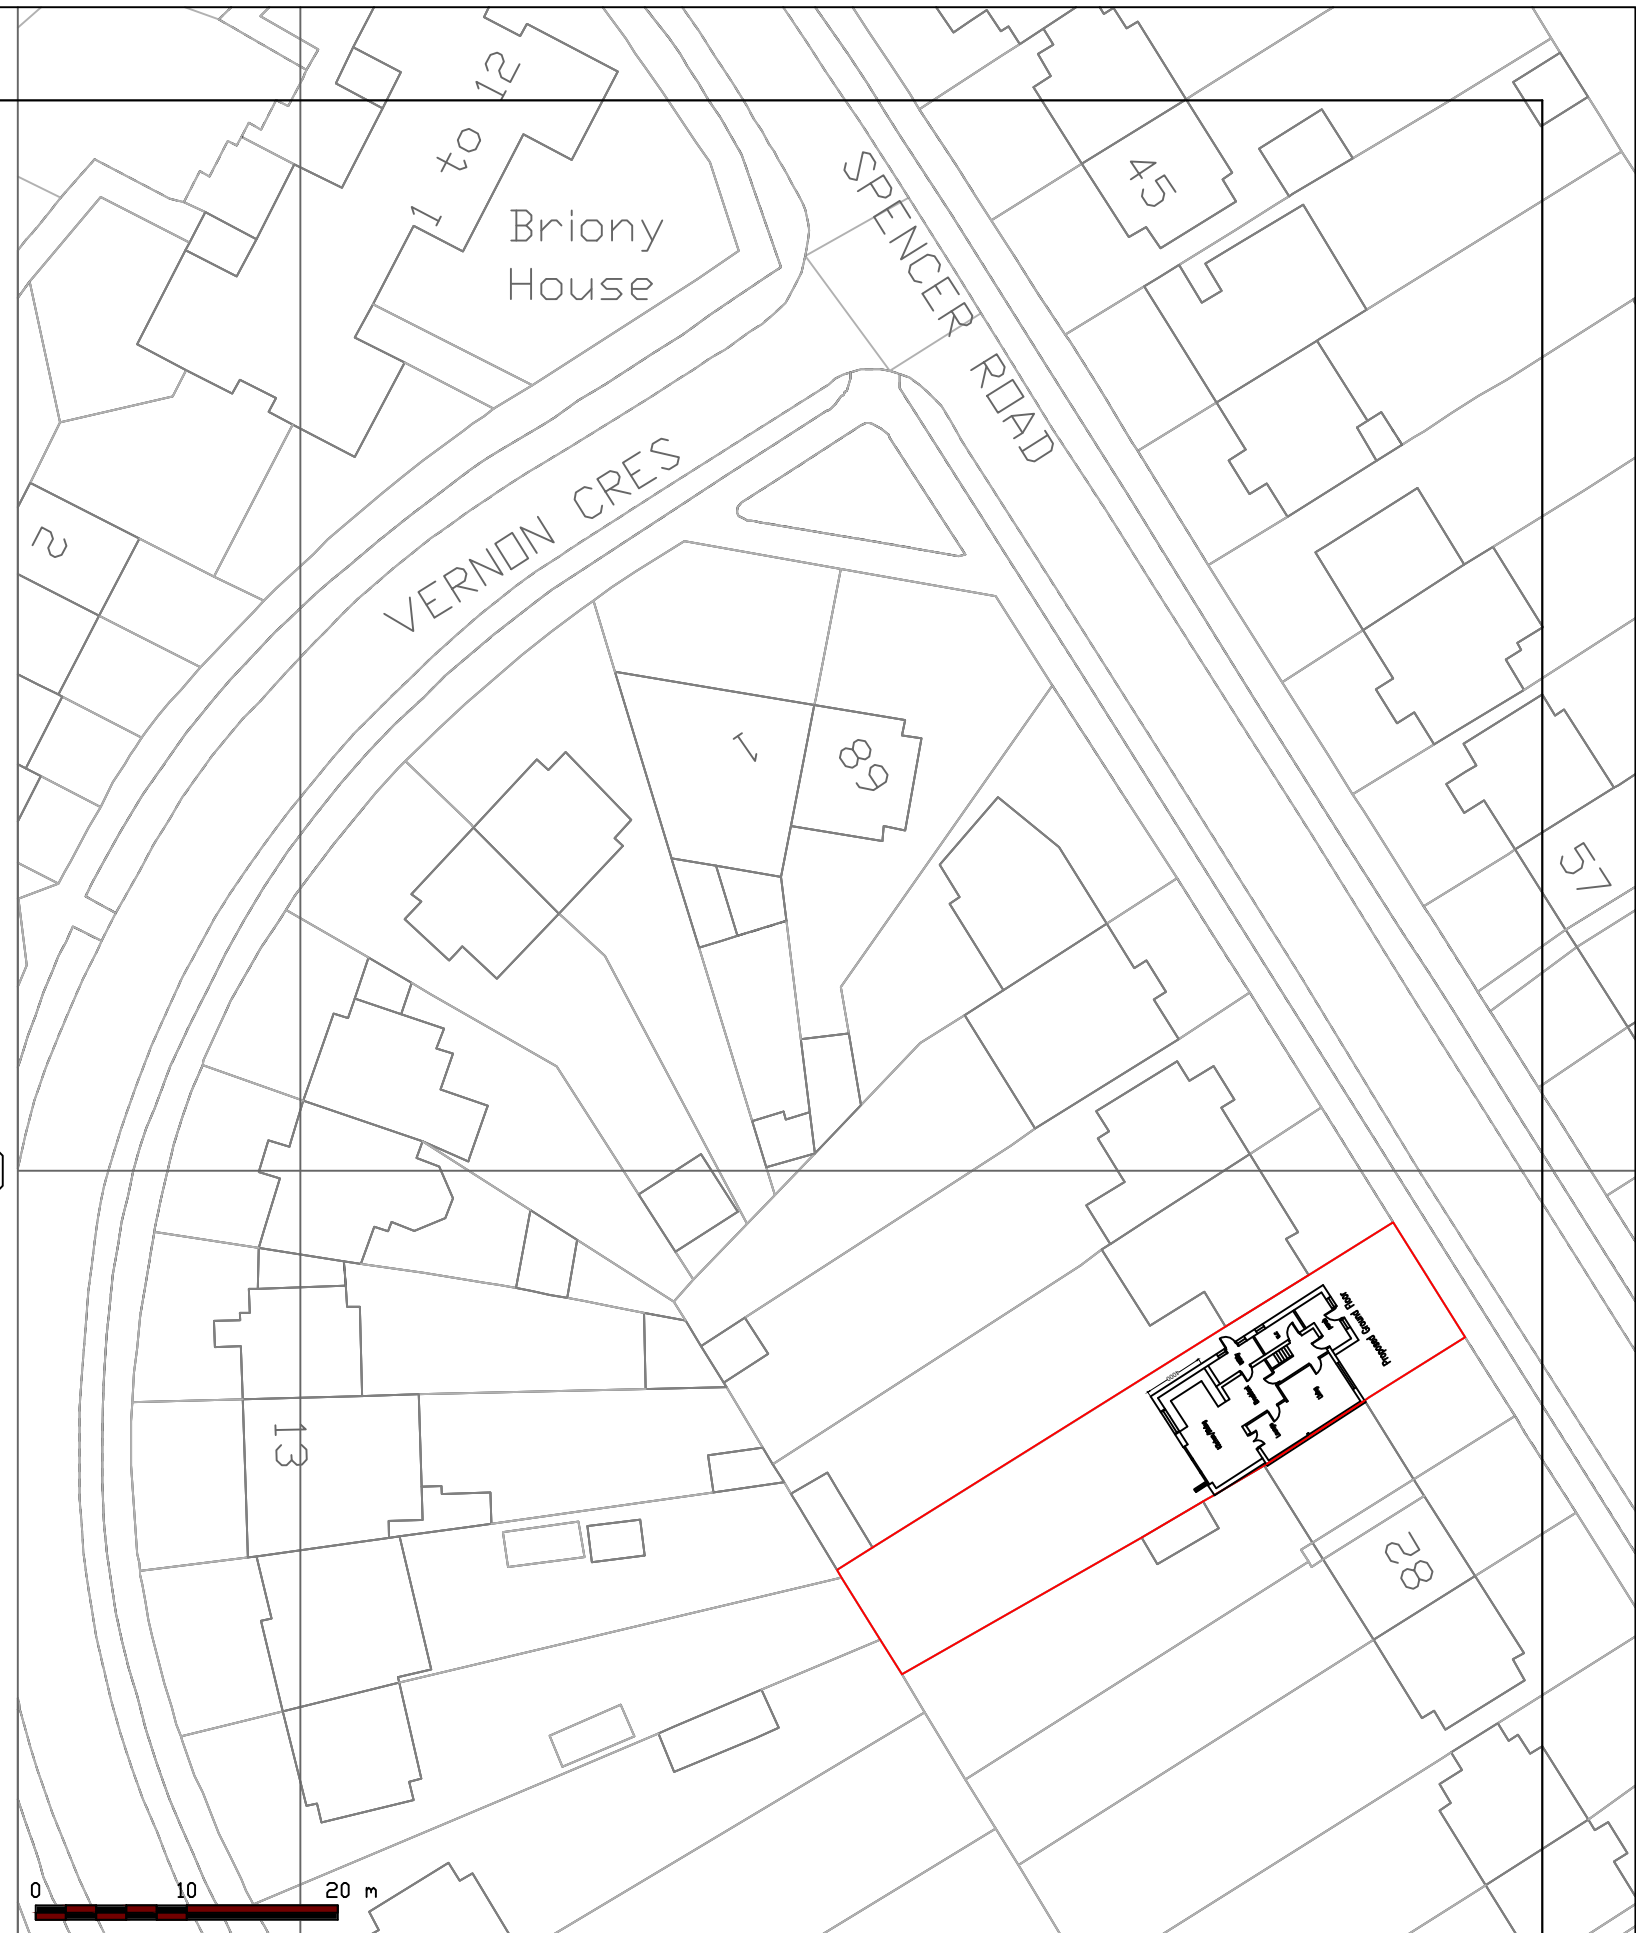

Proposed Block Plan – 1:500 @ A3