


FRONT south


SIDE east

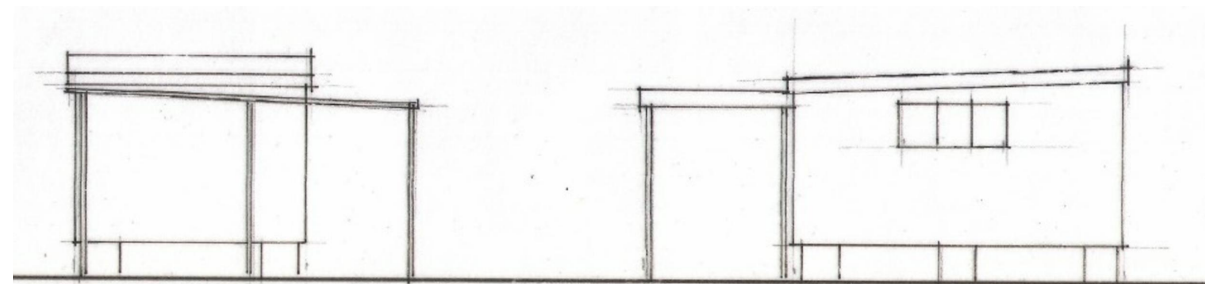



REAR north

SIDE west


WORKSHOP / LOGS

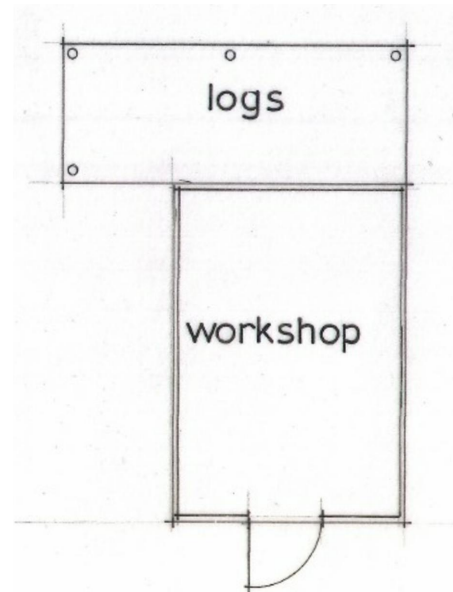


GARAGE / SUMMER HOUSE

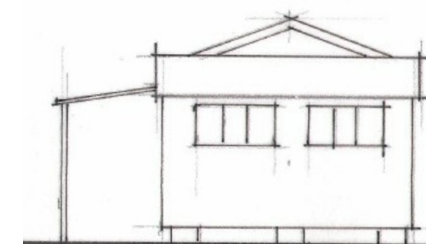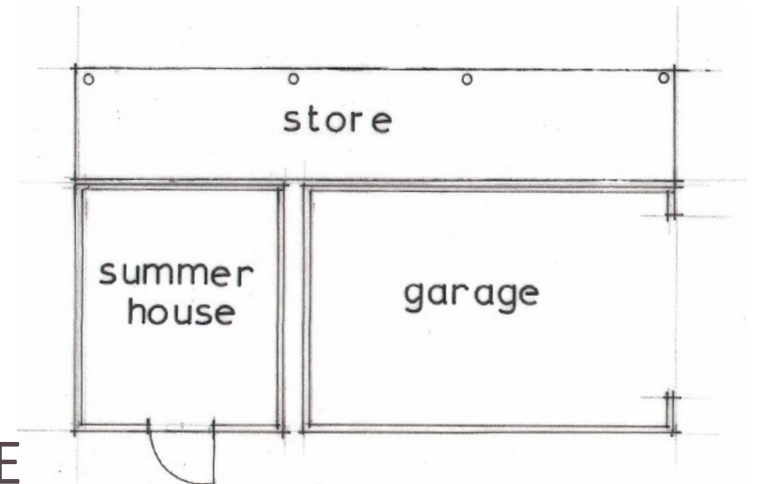


REAR south

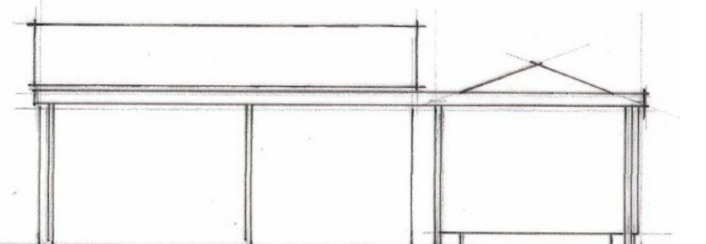


SIDE west

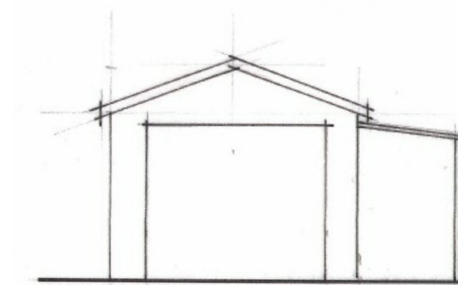

FRONT north

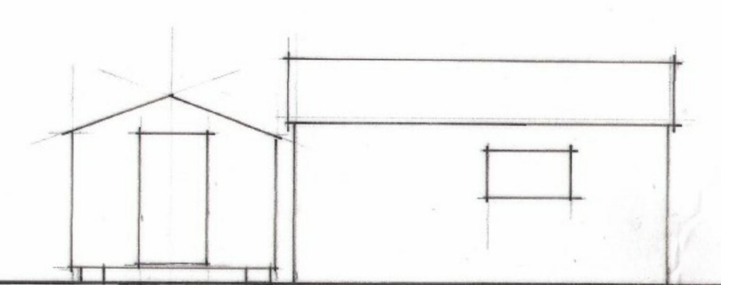


SIDE east

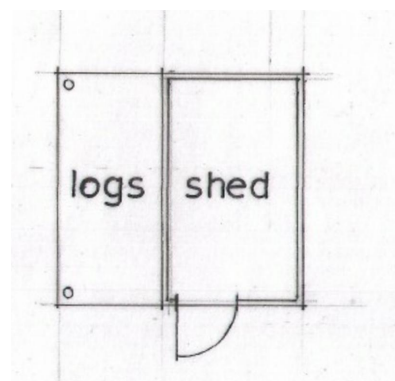

1:100 scale Bar
This Drawing has been produced for printing onto A3 size paper,



SHED / LOGS

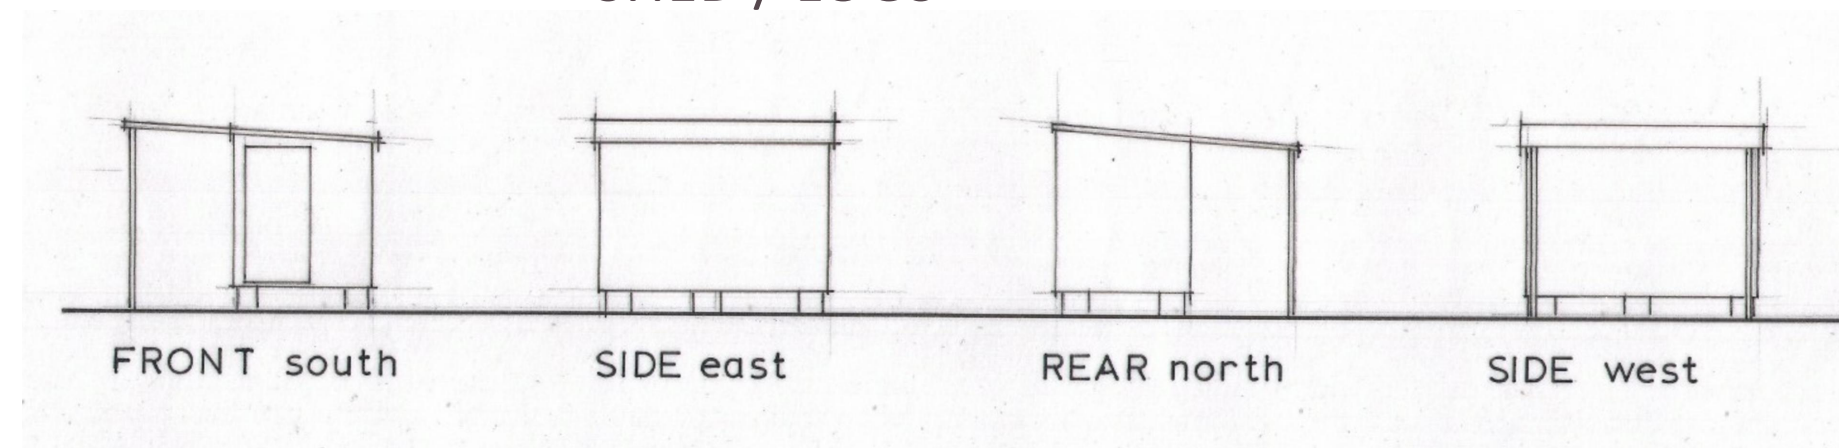

FRONT south

SIDE east

REAR north

SIDE west

REV	COMMENTS	DATE

stl **SHAUN TANNER**
ARCHITECTURE & PLANNING
www.stlarchitecture.co.uk studio@stlarchitecture.co.uk 0118 989 0808

CLIENT Mr R. Arnold
PROJECT Warren Creek, The Warren
CAVERSHAM, READING, RG4 TQ
DRAWING EXISTING OUTBUILDINGS

STATUS PLANNING **DATE** May 2023
SCALE 1:100@A3 **DRAWN** **CHECKED** **NO** 3863/102 **REV**

THIS DRAWING MUST NOT BE SCALED UNLESS ISSUED FOR PLANNING PURPOSES. ALL DIMENSIONS ARE TO BE VERIFIED PRIOR TO SETTING OUT, COMMENCING WORK, OR PRODUCTION OF FABRICATION DRAWINGS. REPORT ANY DISCREPANCIES TO THE SUPERVISING OFFICER IMMEDIATELY. ©