
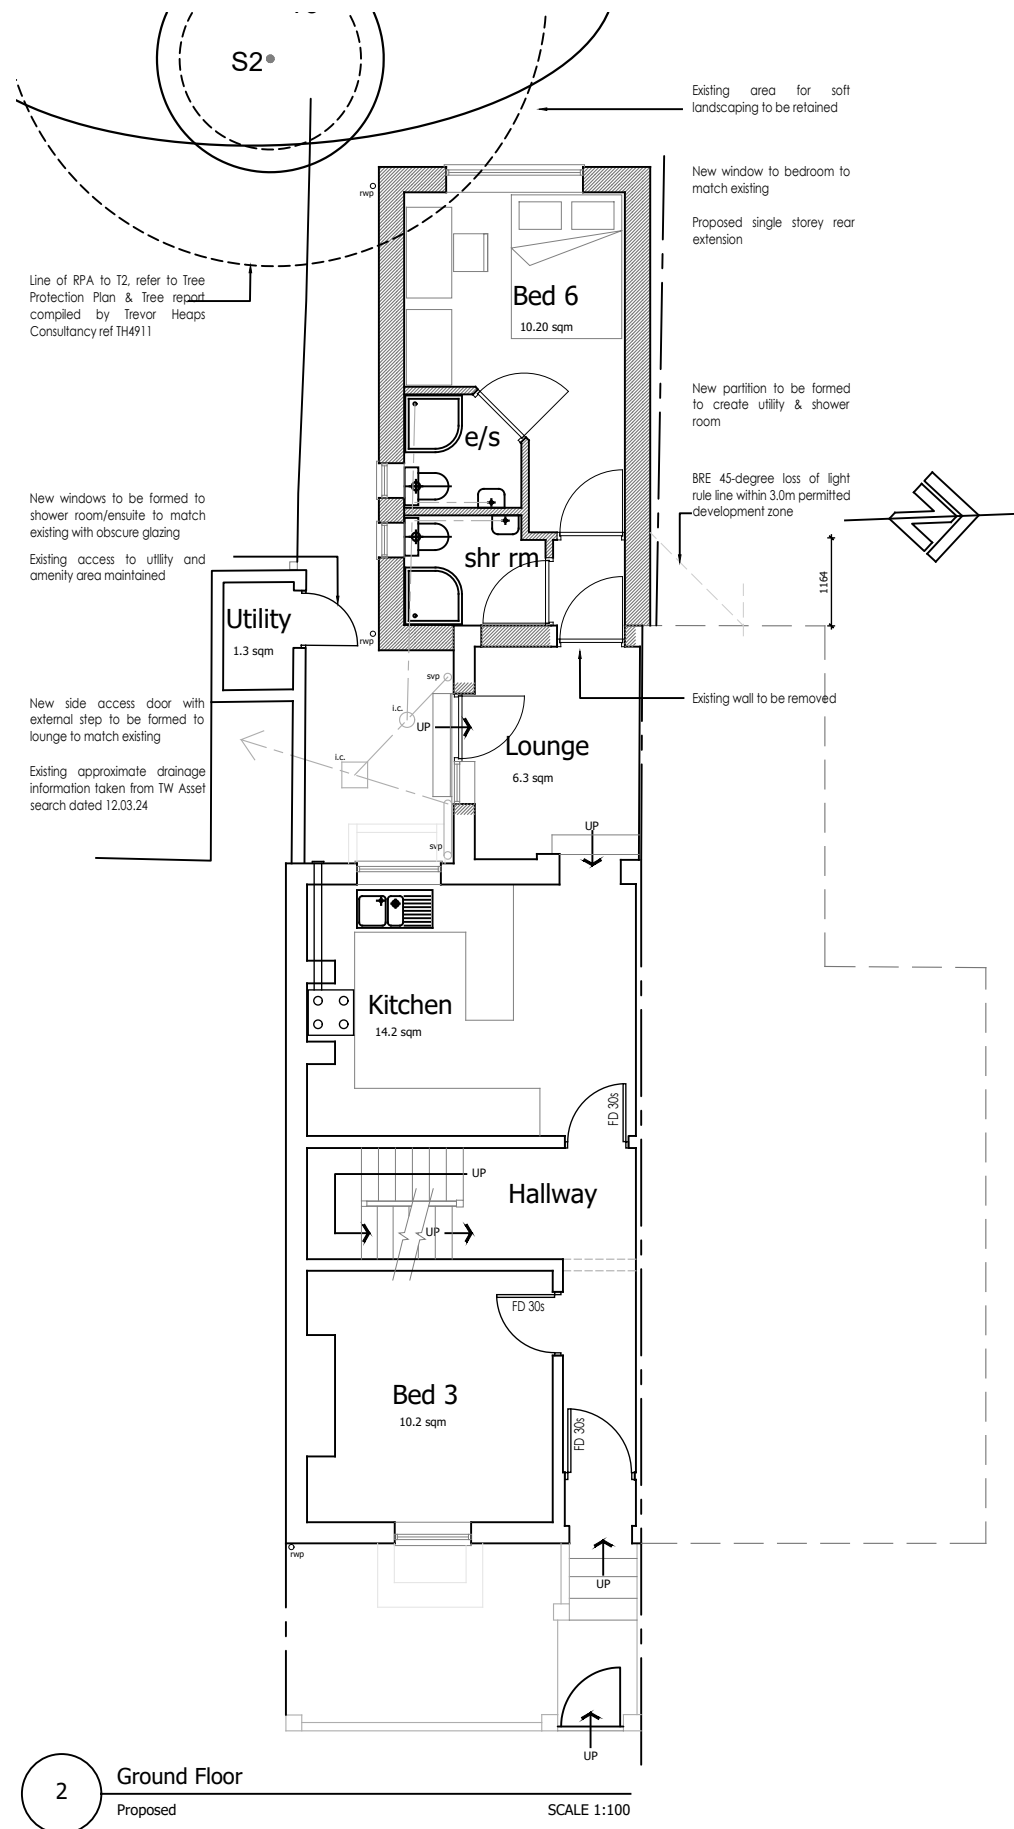


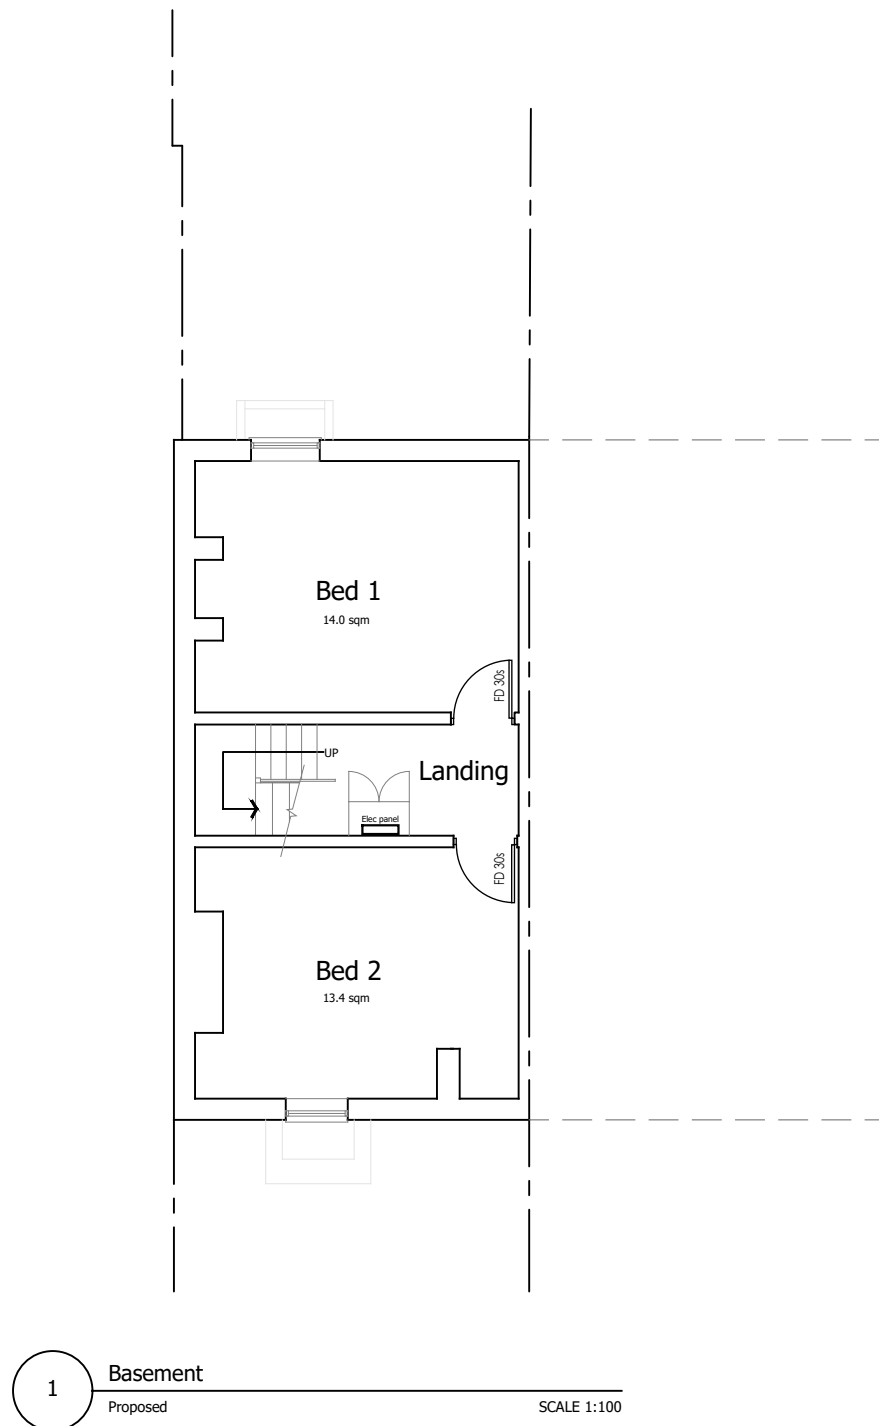


This drawing has been prepared without the benefit of a measured building survey or topographic information.

PLANNING

Project
82 Westfield Road, Caversham
Reading RG4 8HJ
Drawing Title
Proposed Basement & G F Layout

Date 20.11.2024	Scale As noted @A3	Drawn by SJ
Project No 181	Drawing No 005	Revision -

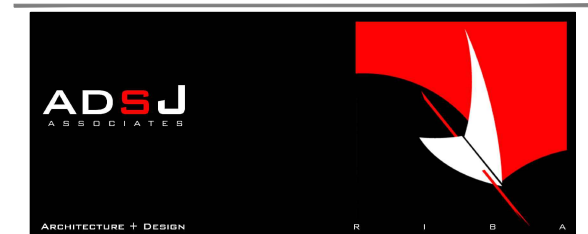

68 Norton Road Woodley Reading Berkshire RG5 4AJ

07968 141918 info@adsj.co.uk www.adsj.co.uk