




NOTE  
ALL MATERIALS INTENDED TO BE USED ON  
NEW EXTENSION ARE TO MATCH EXISTING.  
THIS DRAWING HAS BEEN PREPARED WITHOUT  
THE BENEFIT OF AN ACCURATE SITE SURVEY  
ALL KITCHEN, BATHROOM, CLOAKROOM AND EN-SUITE  
LAYOUTS AND FITTINGS ARE INDICATIVE ONLY

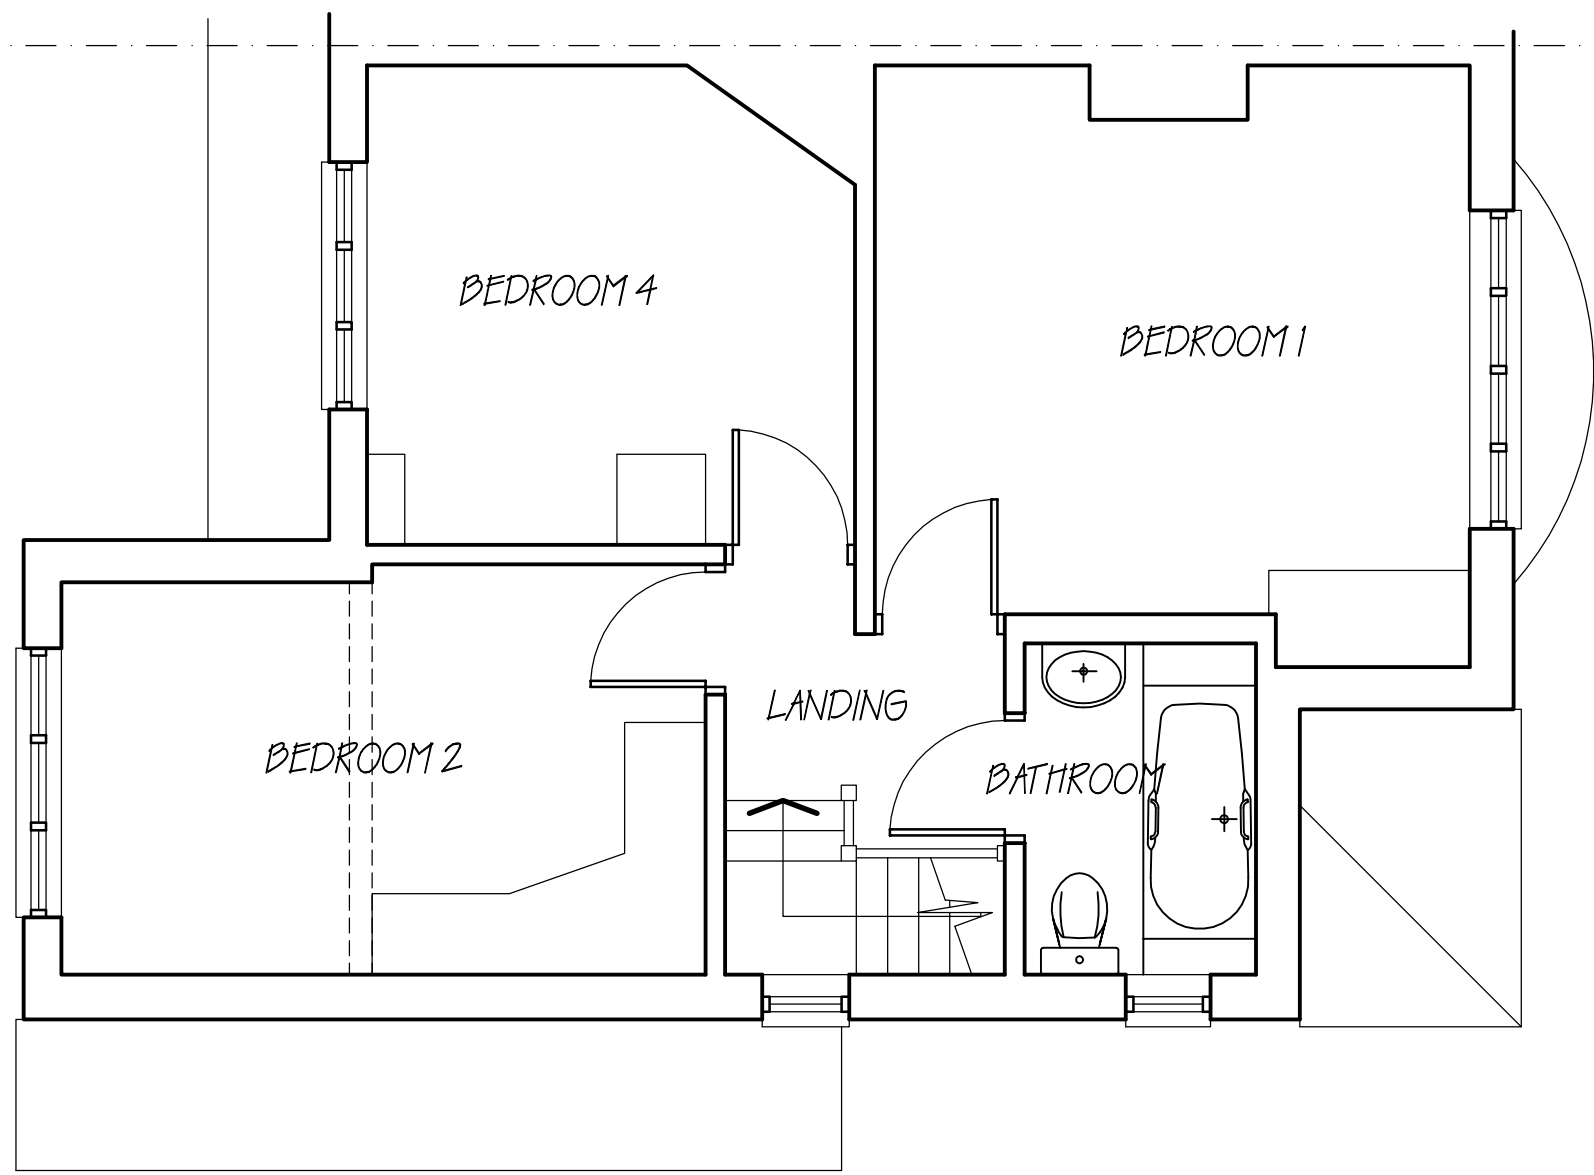

EXISTING FIRST FLOOR LAYOUT

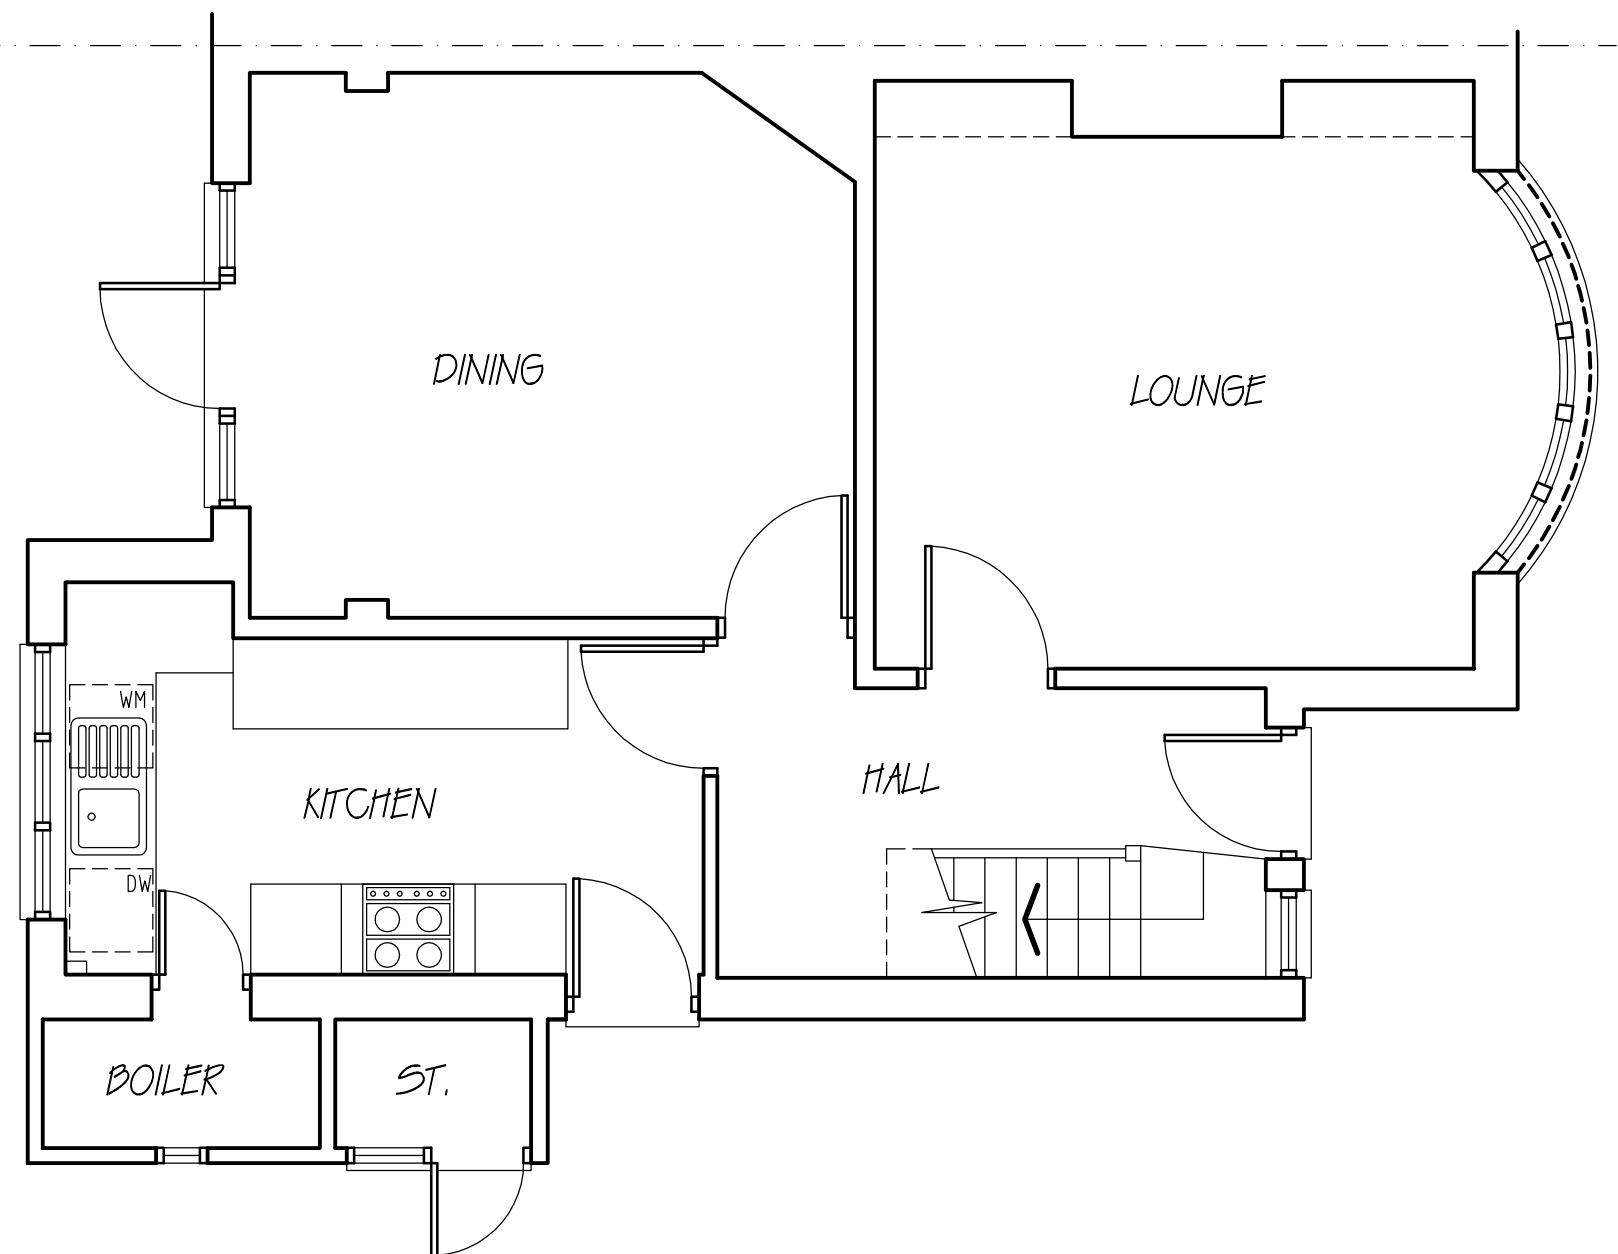

EXISTING GROUND FLOOR LAYOUT

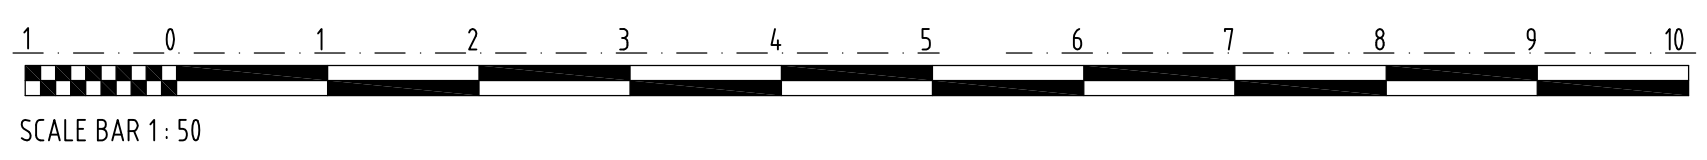

**RICHARD FENN DESIGNS**  
11 HARRIER CLOSE, WOODLEY,  
READING, BERKSHIRE. RG5 4PE.  
Telephone READING (0118) 9691684  
E-Mail : architect@ntlworld.com

|   |          |  |
|---|----------|--|
| PROPOSED TWO STOREY SIDE/REAR EXTENSION, SINGLE STOREY FRONT<br>EXTENSIONS, GARAGE CONVERSION AND NEW REAR BASEMENT TO<br>14 ALLCROFT ROAD, READING, BERKSHIRE for MR MUHAMMAD ISMAIL |          |  |
| EXISTING LAYOUTS   |          |  |
| DATE   | SCALE    |  |
| 6th DECEMBER 2024   | 1 : 50   |  |
| DRAWING No.   | REVISION |  |
| MI21   |          |  |