


NOTE
ALL MATERIALS INTENDED TO BE USED ON
NEW EXTENSION ARE TO MATCH EXISTING.
THIS DRAWING HAS BEEN PREPARED WITHOUT
THE BENEFIT OF AN ACCURATE SITE SURVEY
ALL KITCHEN, BATHROOM, CLOAKROOM AND EN-SUITE
LAYOUTS AND FITTINGS ARE INDICATIVE ONLY

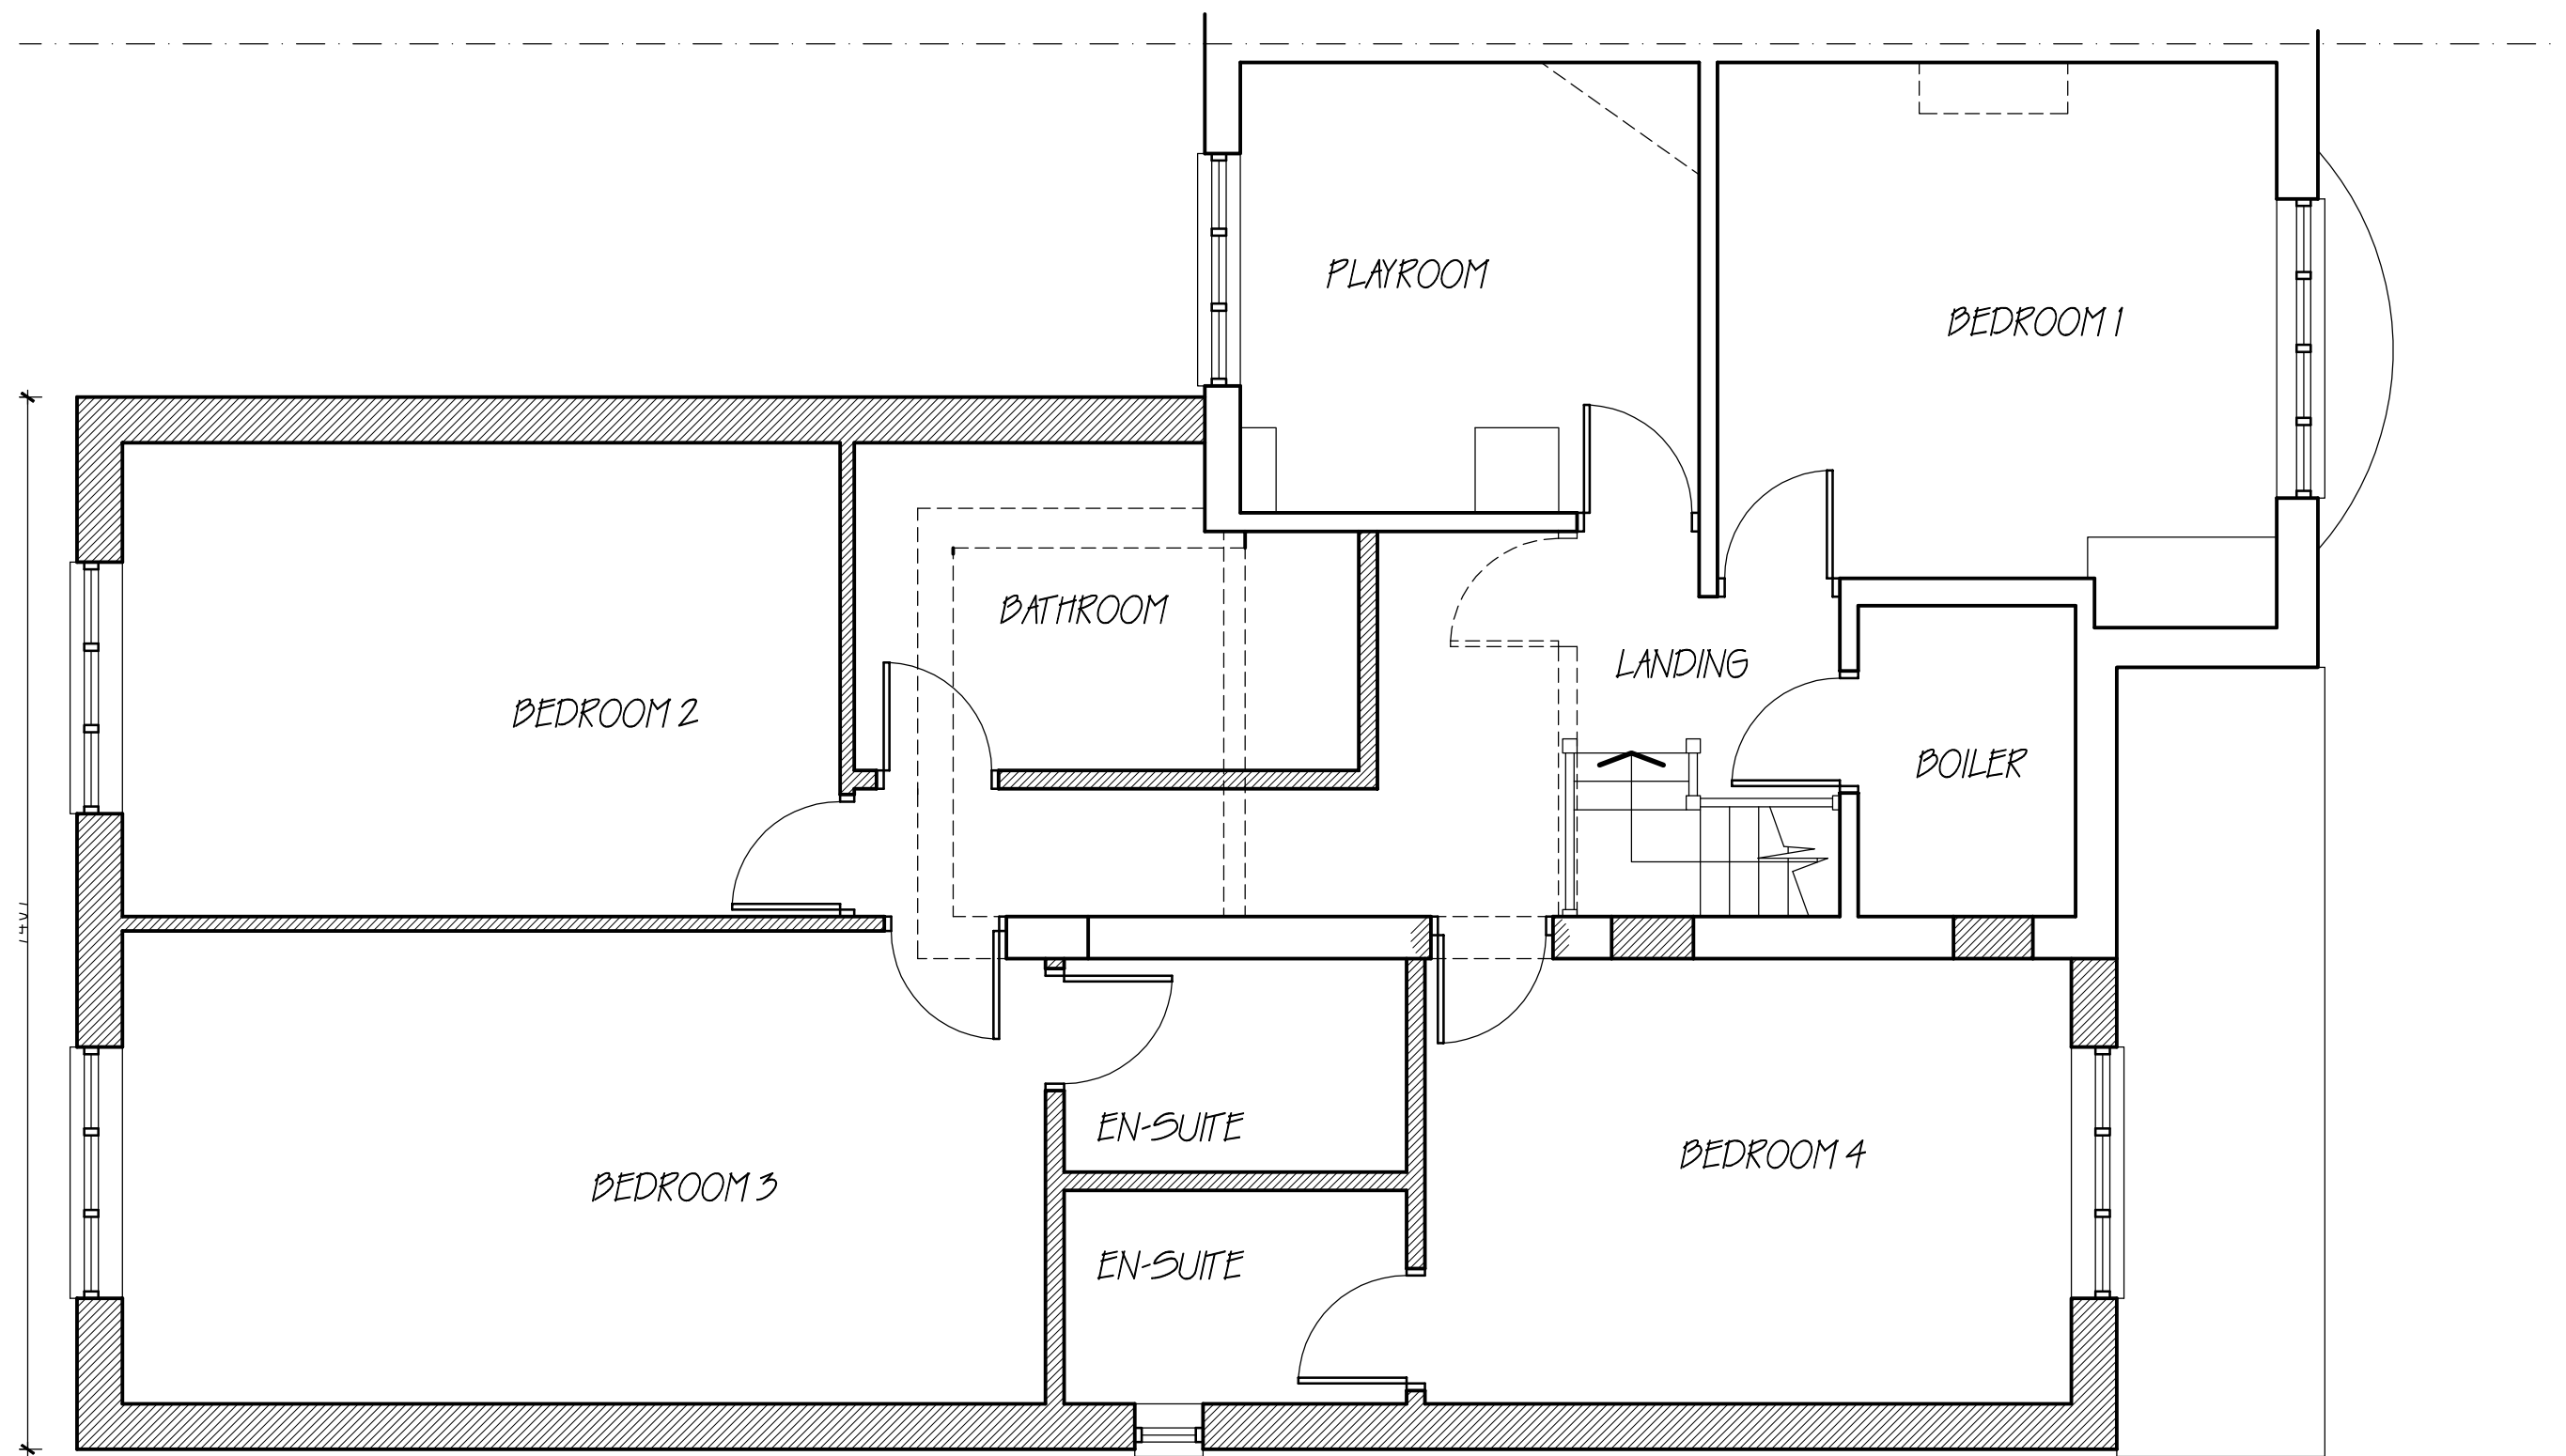

PROPOSED FIRST FLOOR LAYOUT



RICHARD FENN DESIGNS
11 HARRIER CLOSE, WOODLEY,
READING, BERKSHIRE. RG5 4PE.
Telephone READING (0118) 9691684
E-Mail : architect@ntlworld.com

PROPOSED TWO STOREY SIDE/REAR EXTENSION, SINGLE STOREY FRONT EXTENSIONS, GARAGE CONVERSION AND NEW REAR BASEMENT TO 14 ALLCROFT ROAD, READING, BERKSHIRE for MR MUHAMMAD ISMAIL		
PROPOSED FIRST FLOOR LAYOUT		
DATE	SCALE	
6th DECEMBER 2024	1 : 50	
DRAWING No.	REVISION	
MI24		