


NOTE
ALL MATERIALS INTENDED TO BE USED ON
NEW EXTENSION ARE TO MATCH EXISTING.
THIS DRAWING HAS BEEN PREPARED WITHOUT
THE BENEFIT OF AN ACCURATE SITE SURVEY

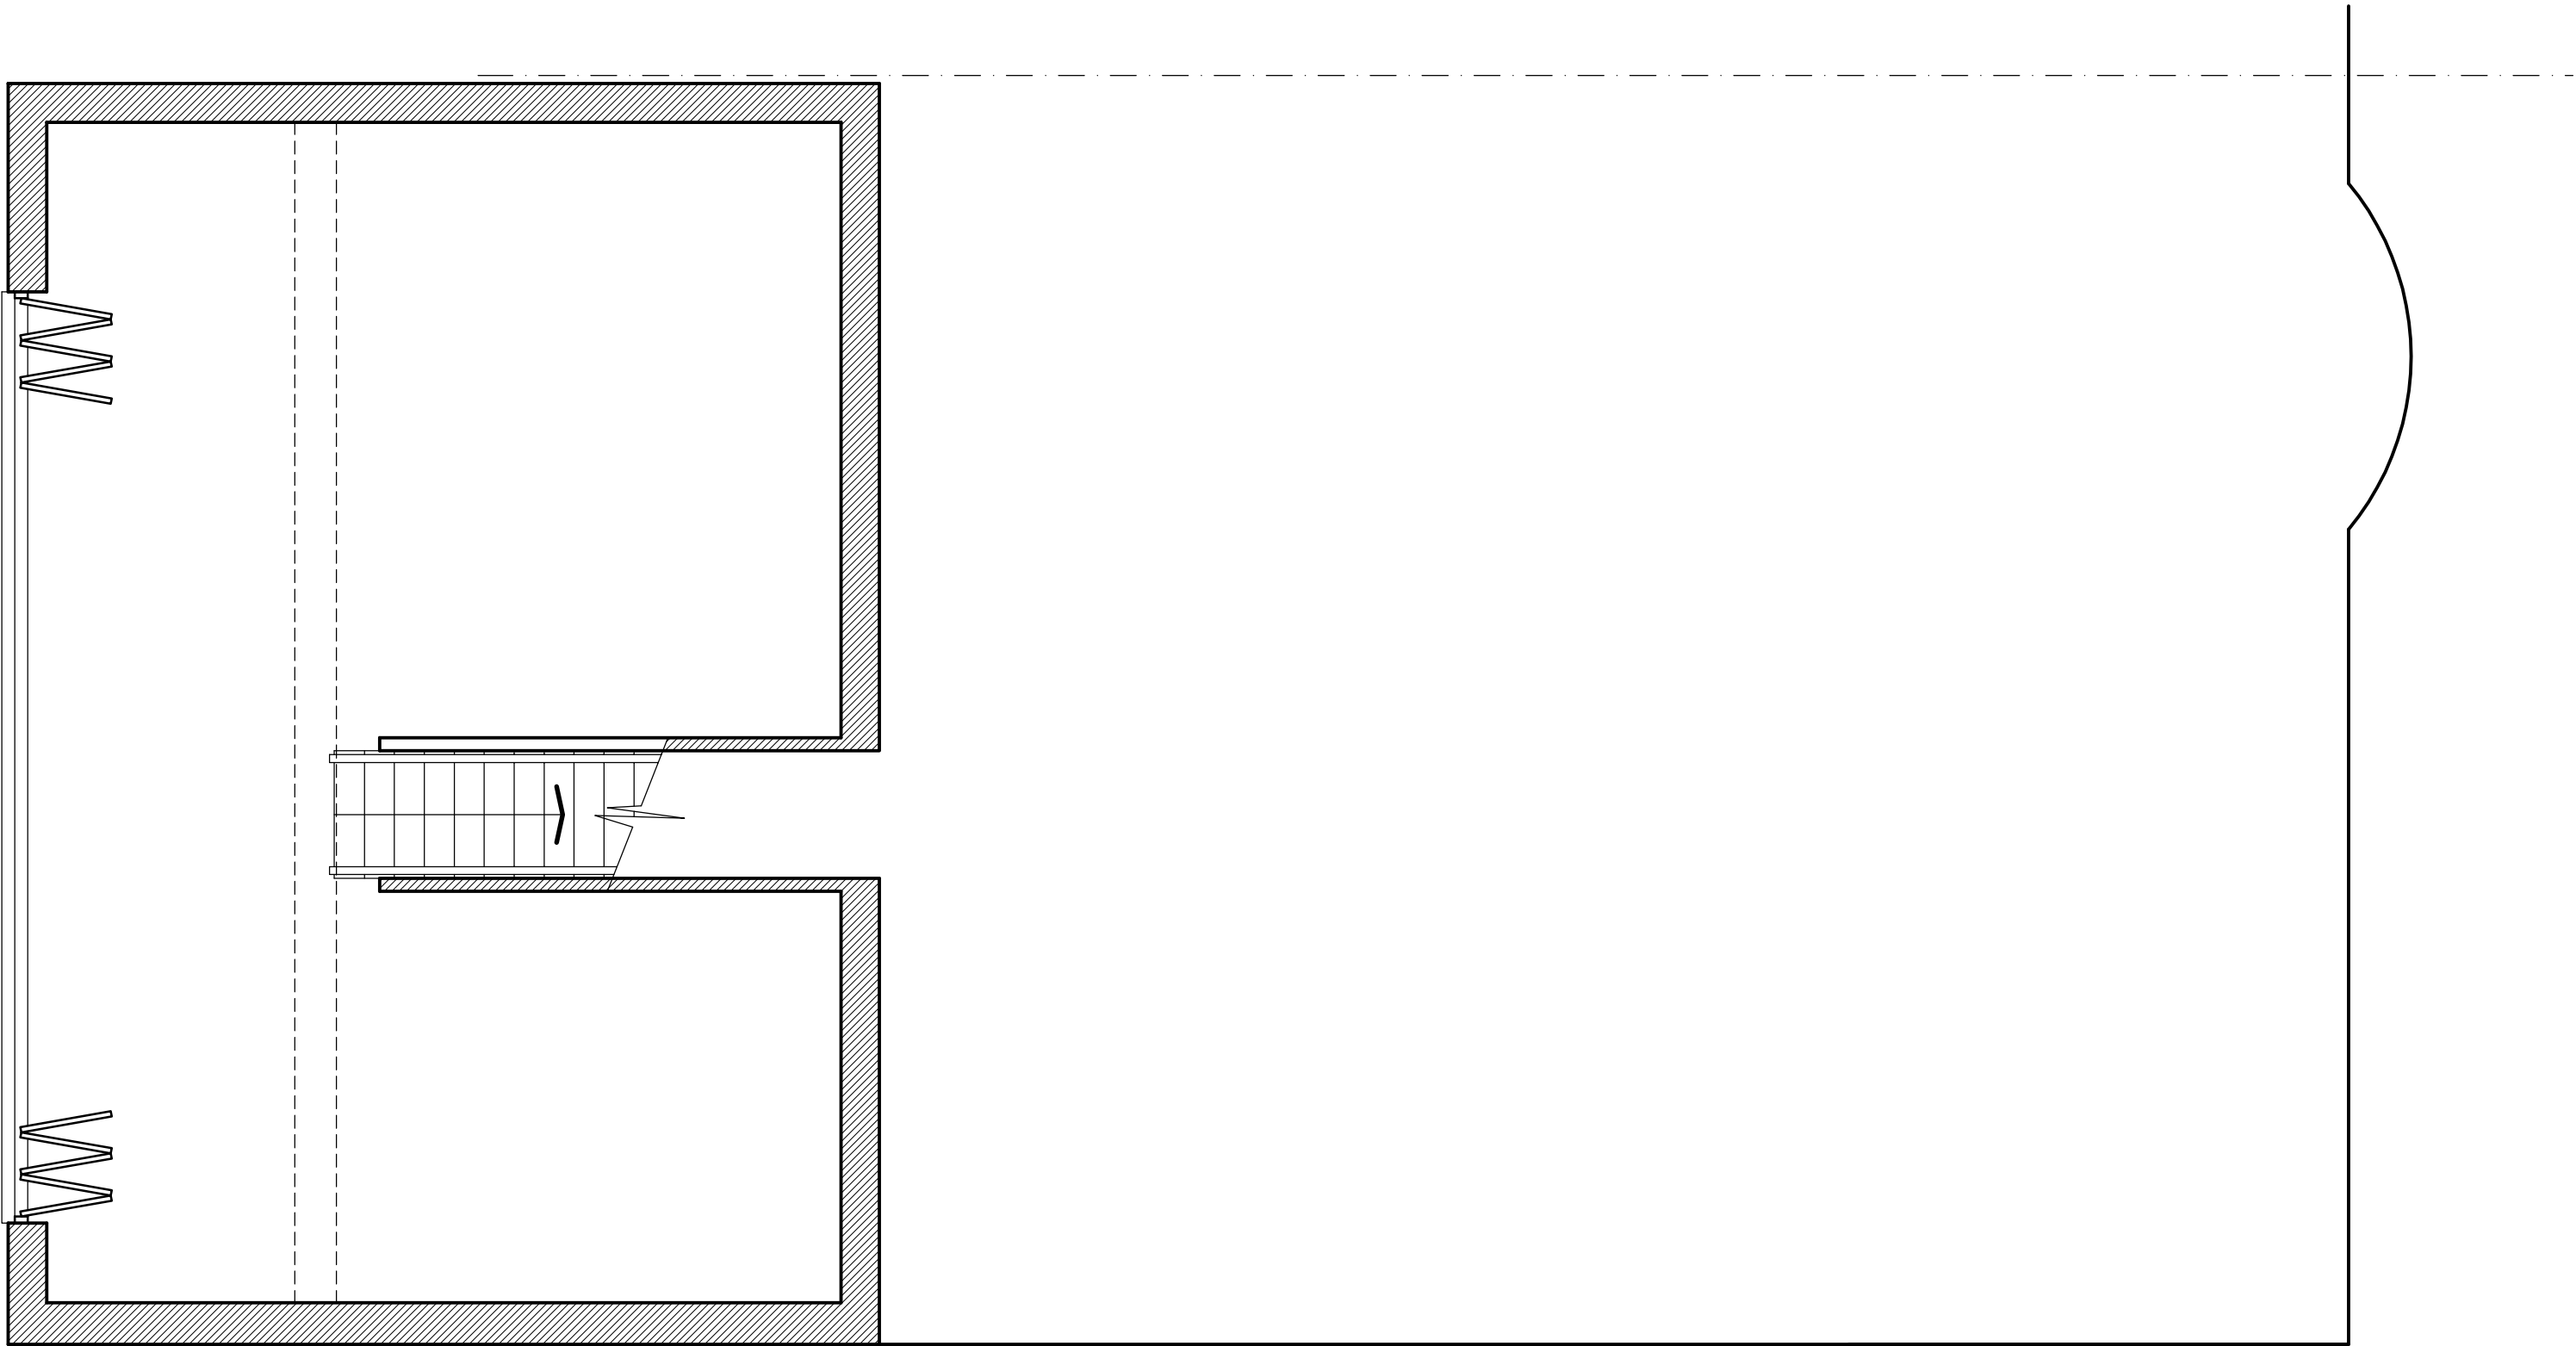

PROPOSED BASEMENT LAYOUT



SCALE BAR 1 : 50



RICHARD FENN DESIGNS
11 HARRIER CLOSE, WOODLEY,
READING, BERKSHIRE. RG5 4PE.
Telephone READING (0118) 9691684
E-Mail : architect@ntlworld.com

PROPOSED TWO STOREY SIDE/REAR EXTENSION, SINGLE STOREY FRONT
EXTENSIONS, GARAGE CONVERSION AND NEW REAR BASEMENT TO
14 ALLCROFT ROAD, READING, BERKSHIRE for MR MUHAMMAD ISMAIL

PROPOSED BASEMENT LAYOUT

DATE
6th DECEMBER 2024

SCALE
1 : 50

DRAWING No.
MI25

REVISION