



NOTE
ALL MATERIALS INTENDED TO BE USED ON
NEW EXTENSION ARE TO MATCH EXISTING.
THIS DRAWING HAS BEEN PREPARED WITHOUT
THE BENEFIT OF AN ACCURATE SITE SURVEY
ALL KITCHEN, BATHROOM, CLOAKROOM AND EN-SUITE
LAYOUTS AND FITTINGS ARE INDICATIVE ONLY

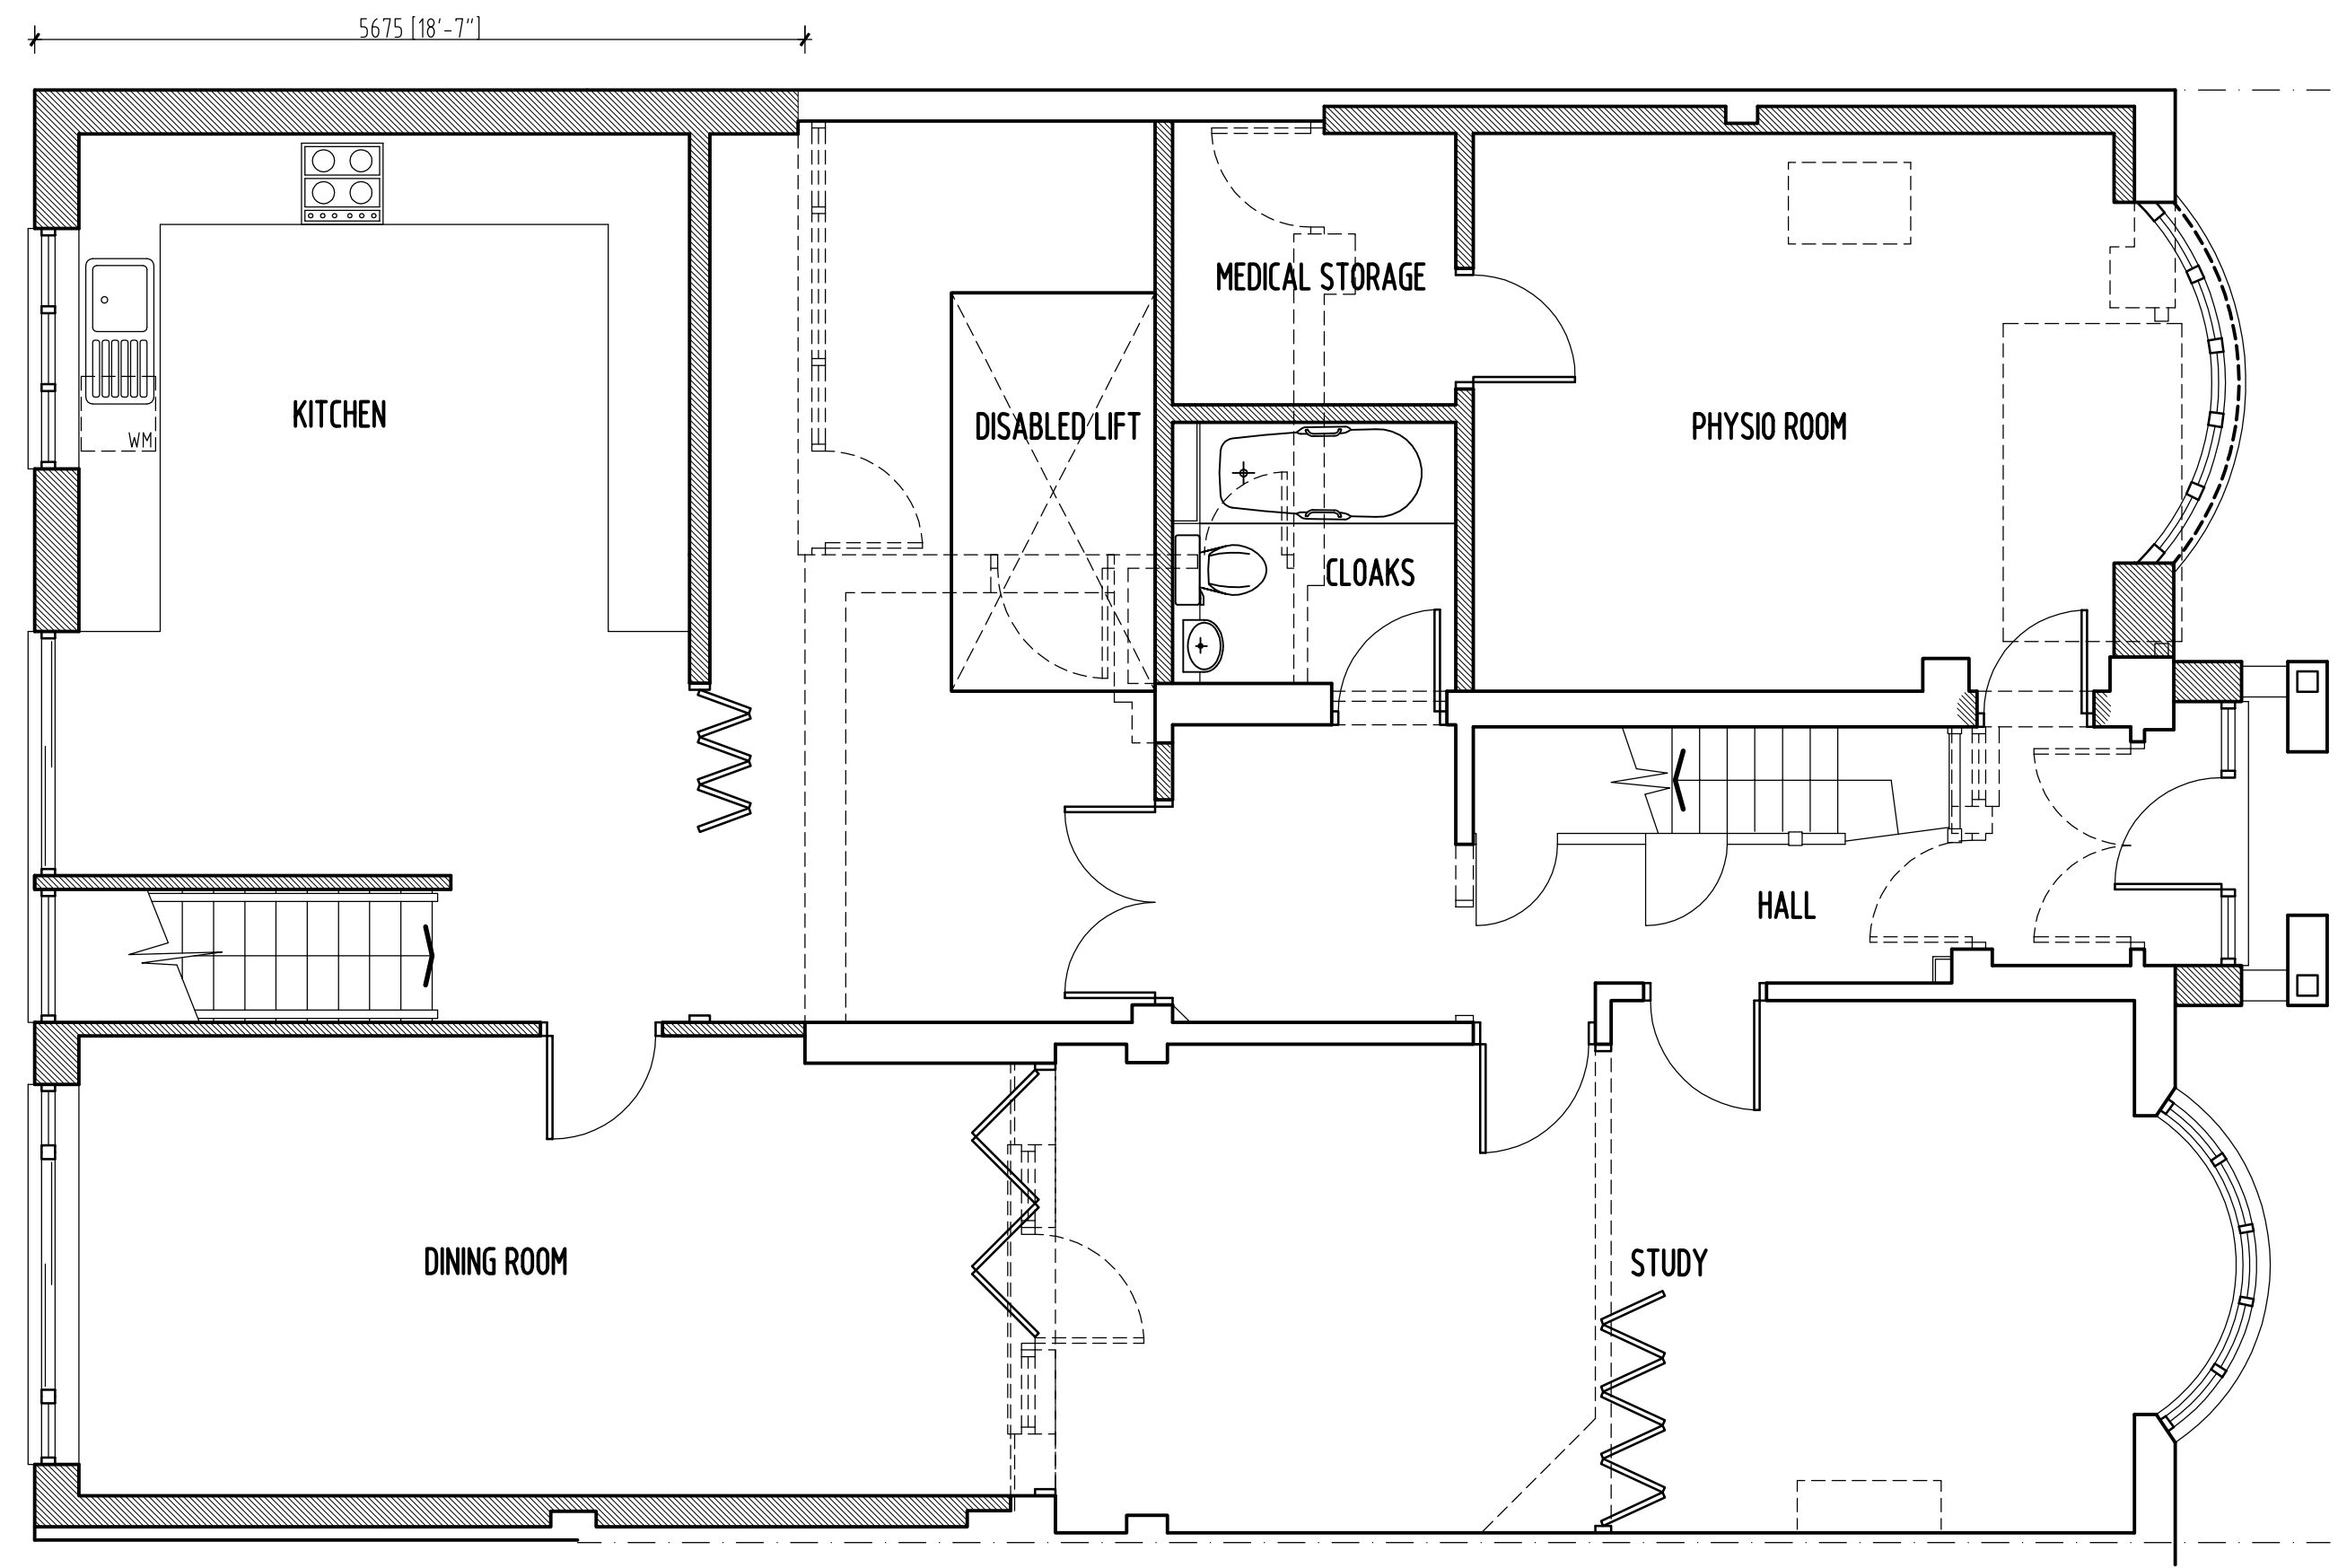

PROPOSED GROUND FLOOR LAYOUT

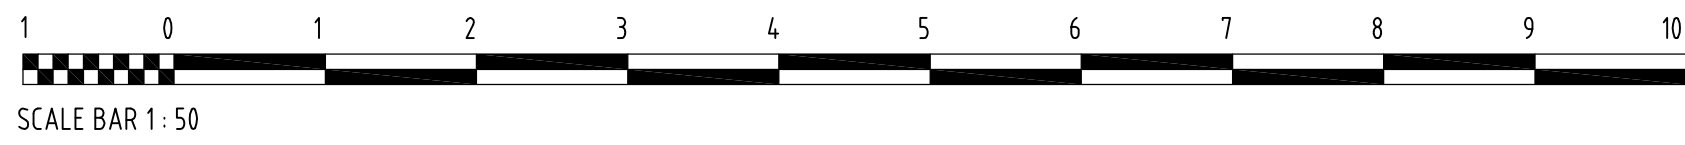



RICHARD FENN DESIGNS
11 HARRIER CLOSE, WOODLEY,
READING, BERKSHIRE. RG5 4PE.
Telephone READING (0118) 9691684
E-Mail : architect@ntlworld.com

PROPOSED TWO STOREY SIDE/REAR EXTENSION, SINGLE STOREY FRONT
EXTENSIONS, GARAGE CONVERSION AND NEW REAR BASEMENT TO
16 ALLCROFT ROAD, READING, BERKSHIRE for MRS KHATAJA BIBI

PROPOSED GROUND FLOOR LAYOUT

DATE 6th DECEMBER 2024	SCALE 1 : 50	REVISION
---------------------------	-----------------	----------

DRAWING No. **KB13**