


NOTE
ALL MATERIALS INTENDED TO BE USED ON
NEW EXTENSION ARE TO MATCH EXISTING.
THIS DRAWING HAS BEEN PREPARED WITHOUT
THE BENEFIT OF AN ACCURATE SITE SURVEY

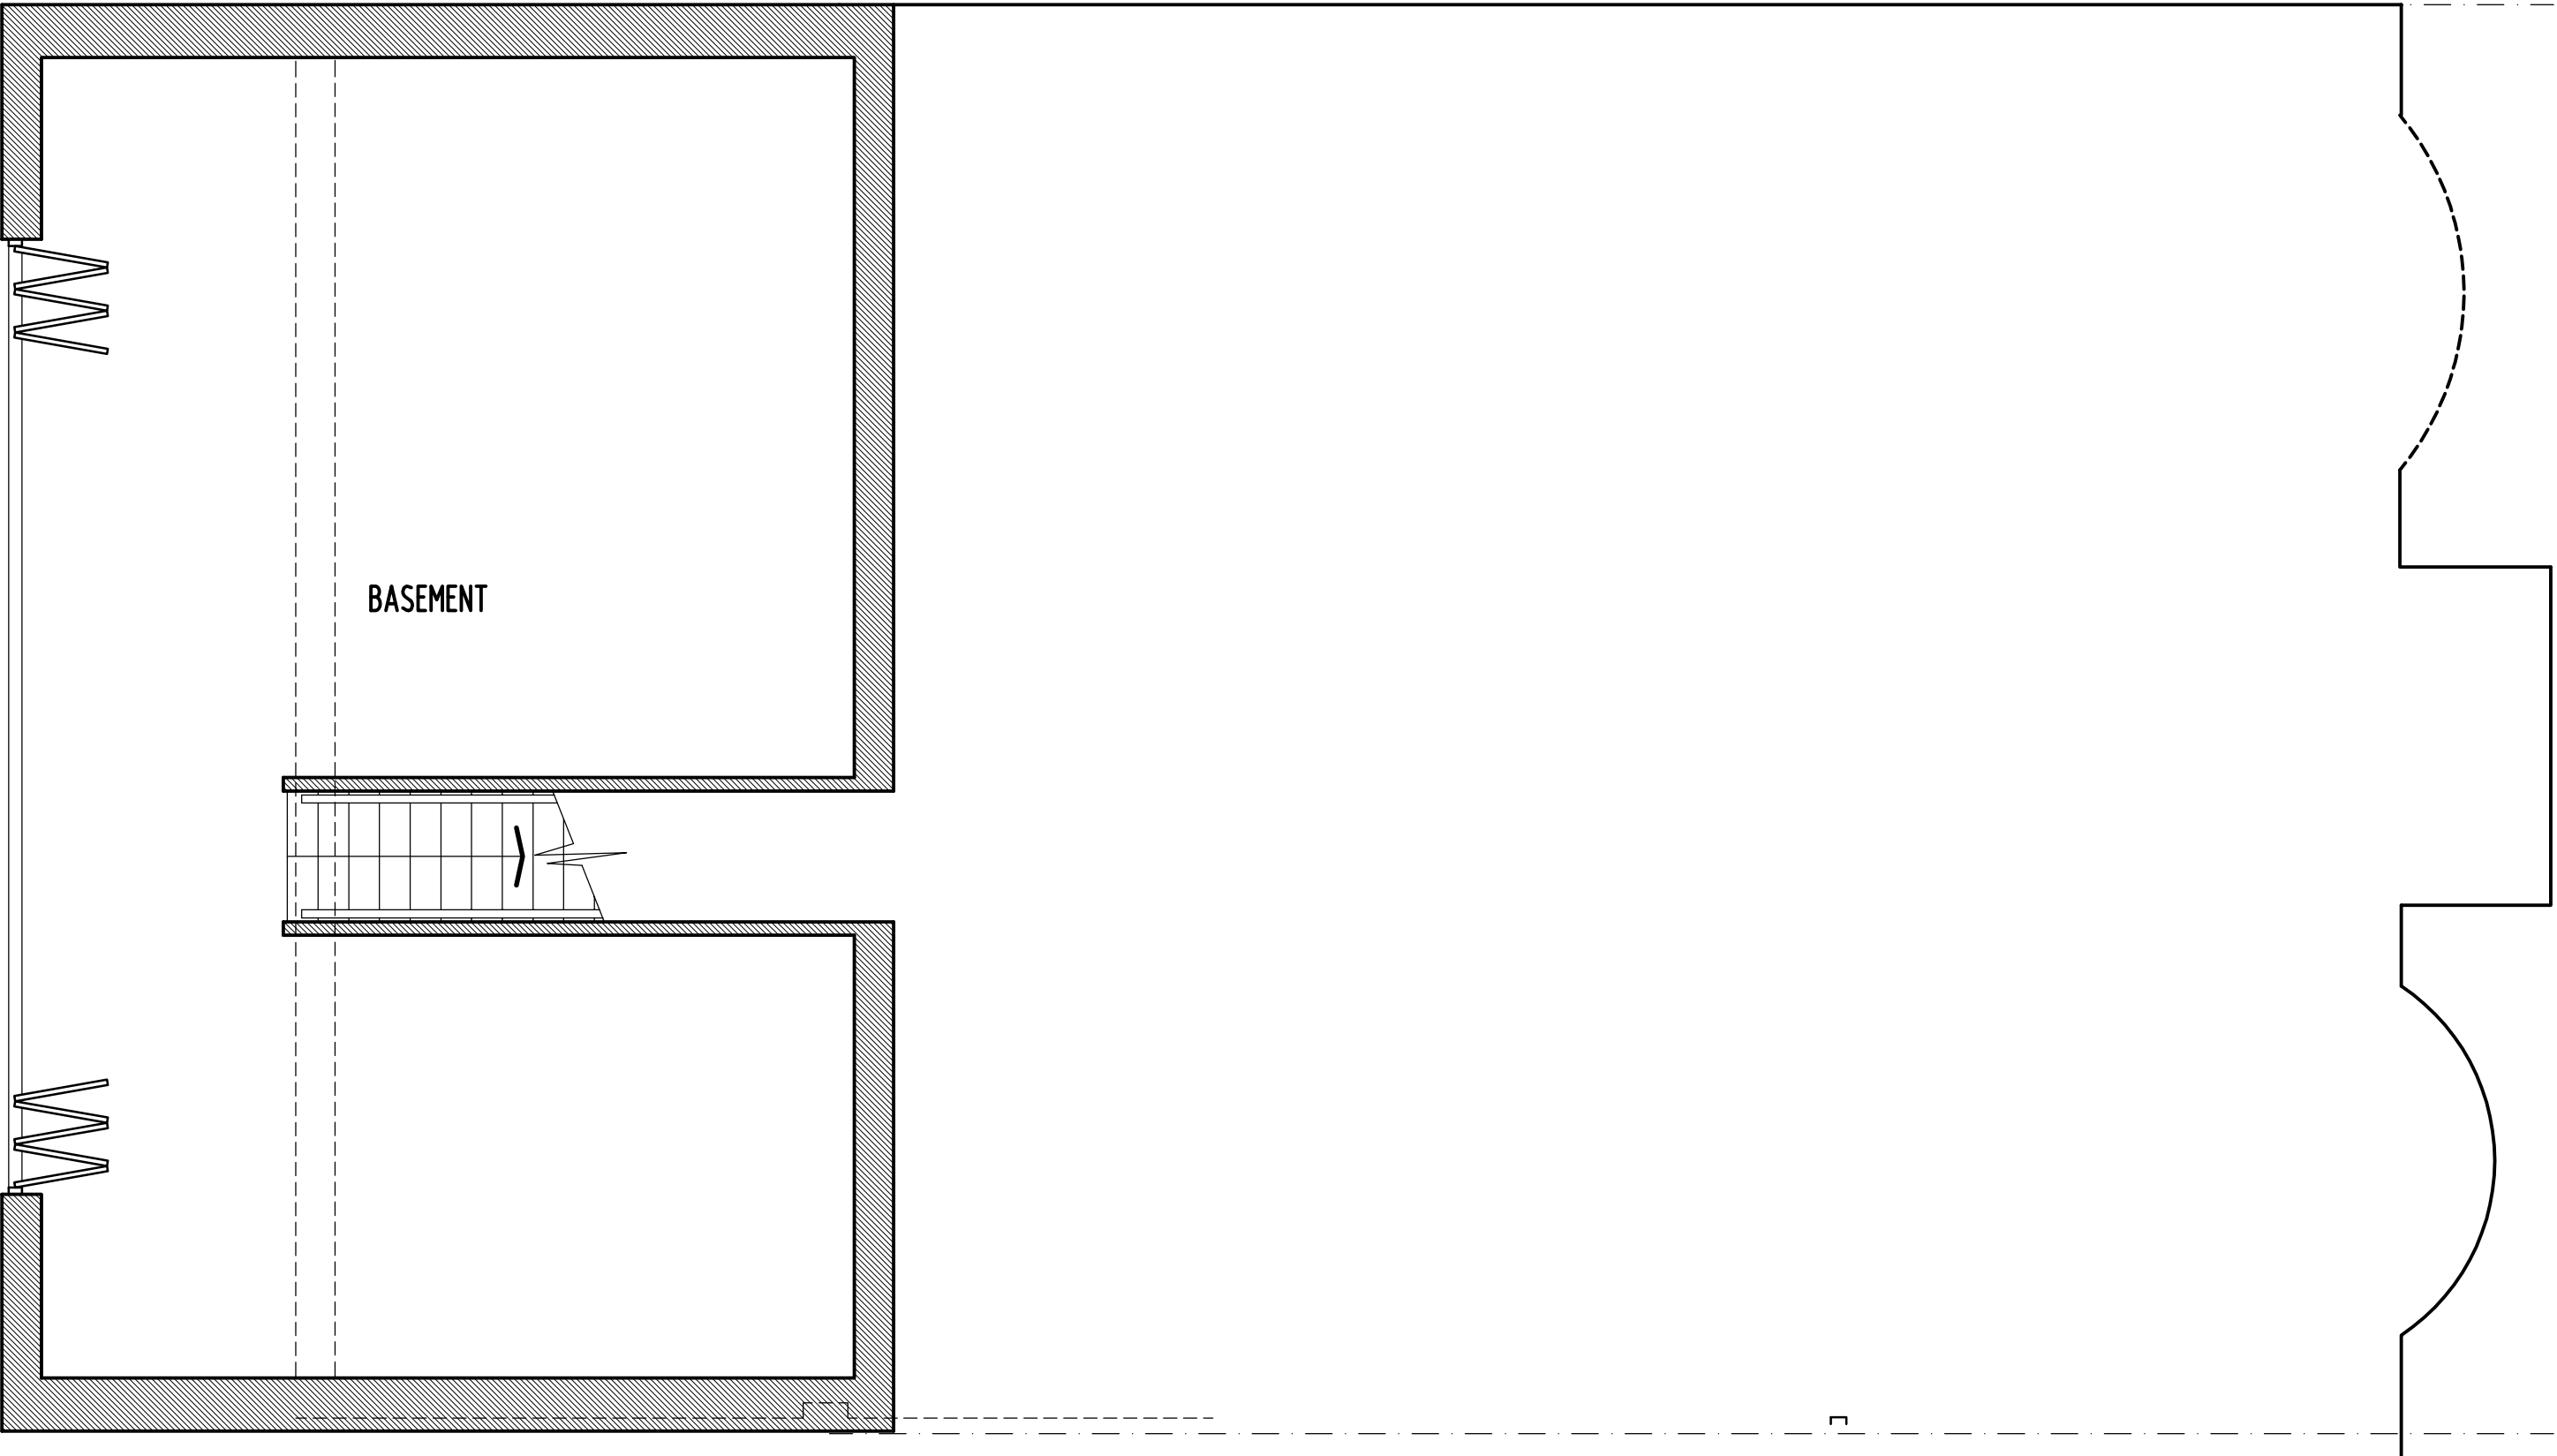

PROPOSED BASEMENT



RICHARD FENN DESIGNS
11 HARRIER CLOSE, WOODLEY,
READING, BERKSHIRE. RG5 4PE.
Telephone READING (0118) 9691684
E-Mail : architect@ntlworld.com

PROPOSED TWO STOREY SIDE/REAR EXTENSION, SINGLE STOREY FRONT EXTENSIONS, GARAGE CONVERSION AND NEW REAR BASEMENT TO 16 ALLCROFT ROAD, READING, BERKSHIRE for MRS KHATAJA BIBI	
PROPOSED BASEMENT LAYOUT	
DATE 6th DECEMBER 2024	SCALE 1 : 50
DRAWING No. KB15	REVISION