
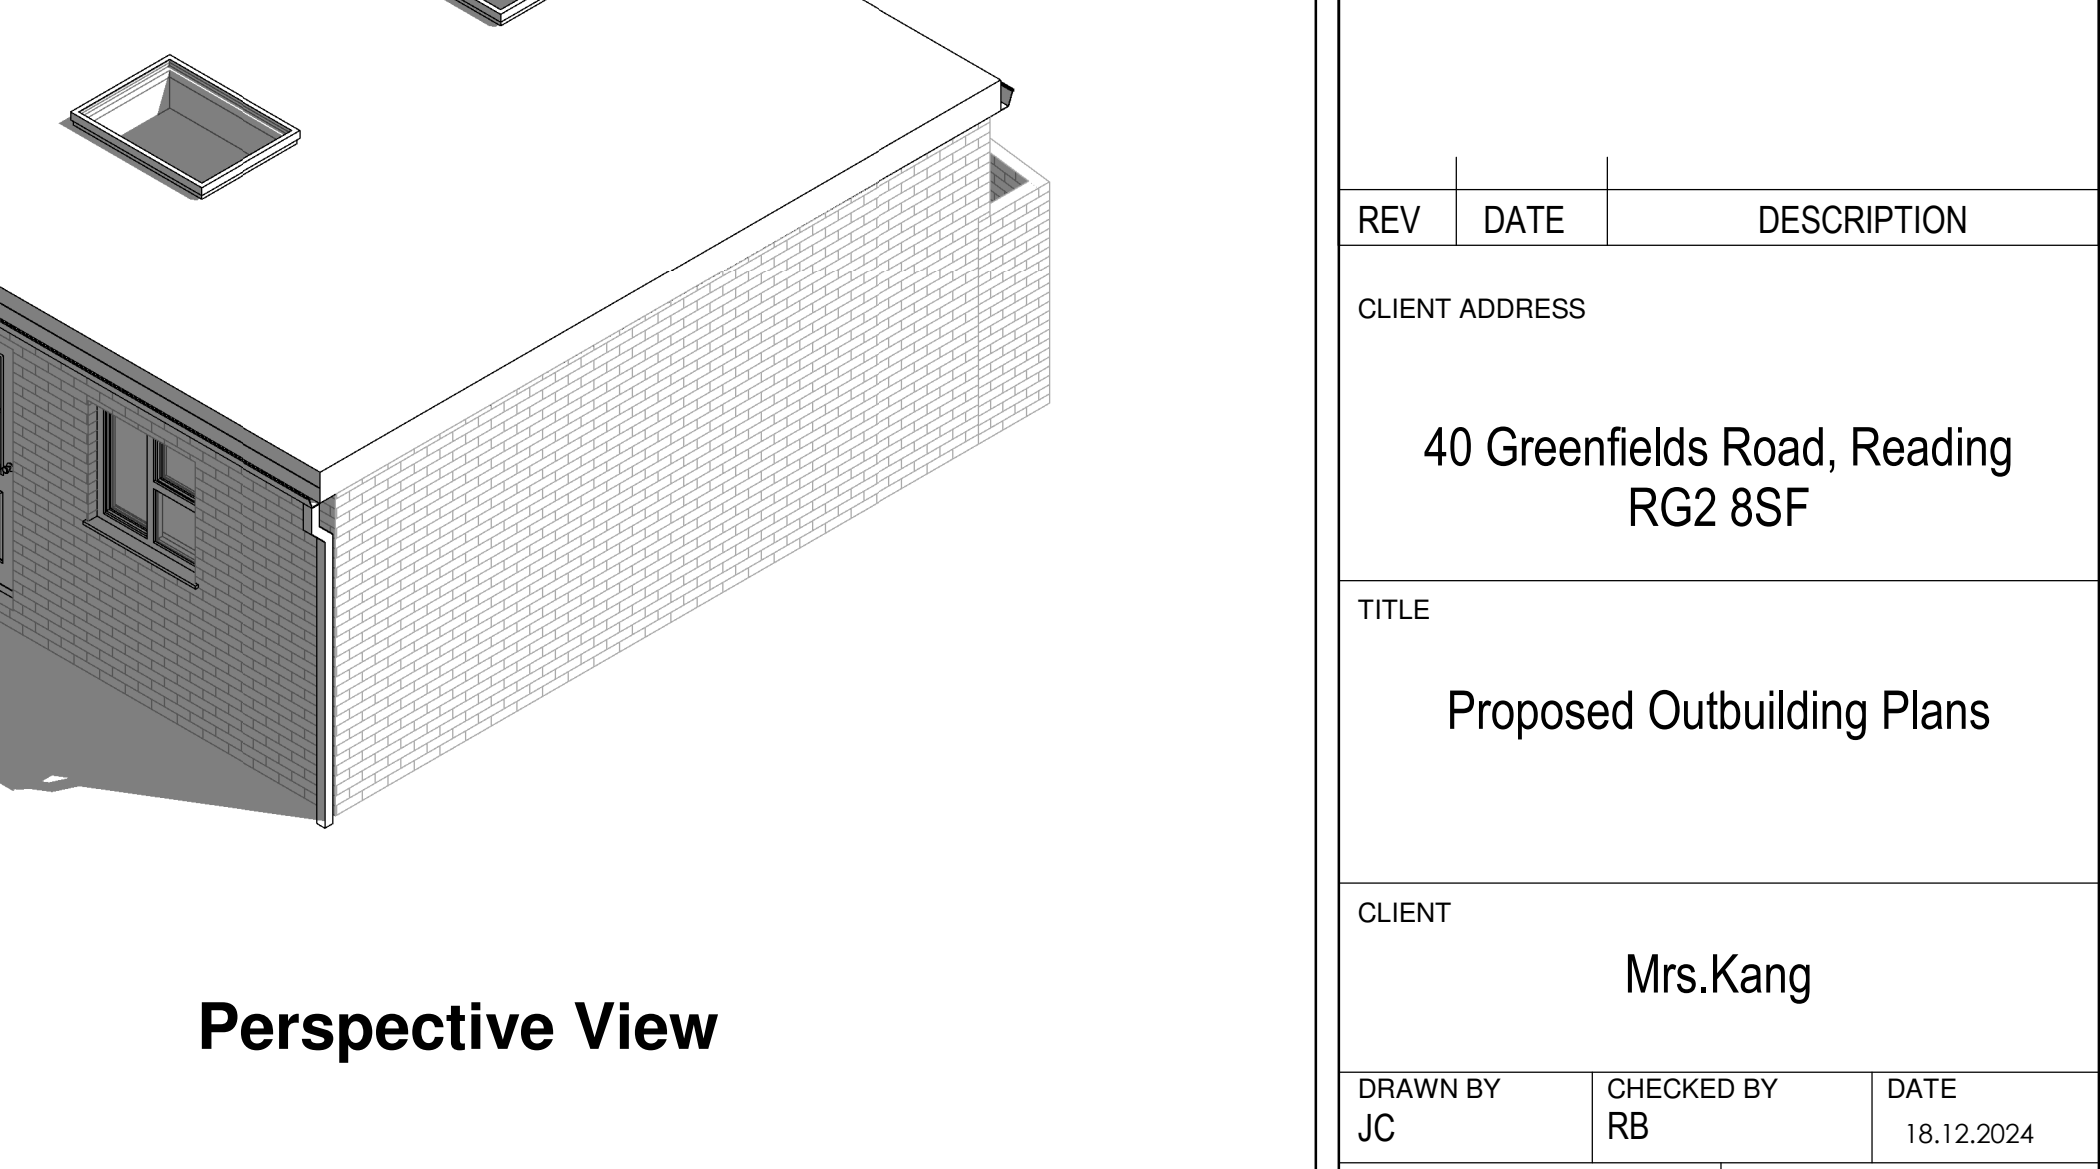
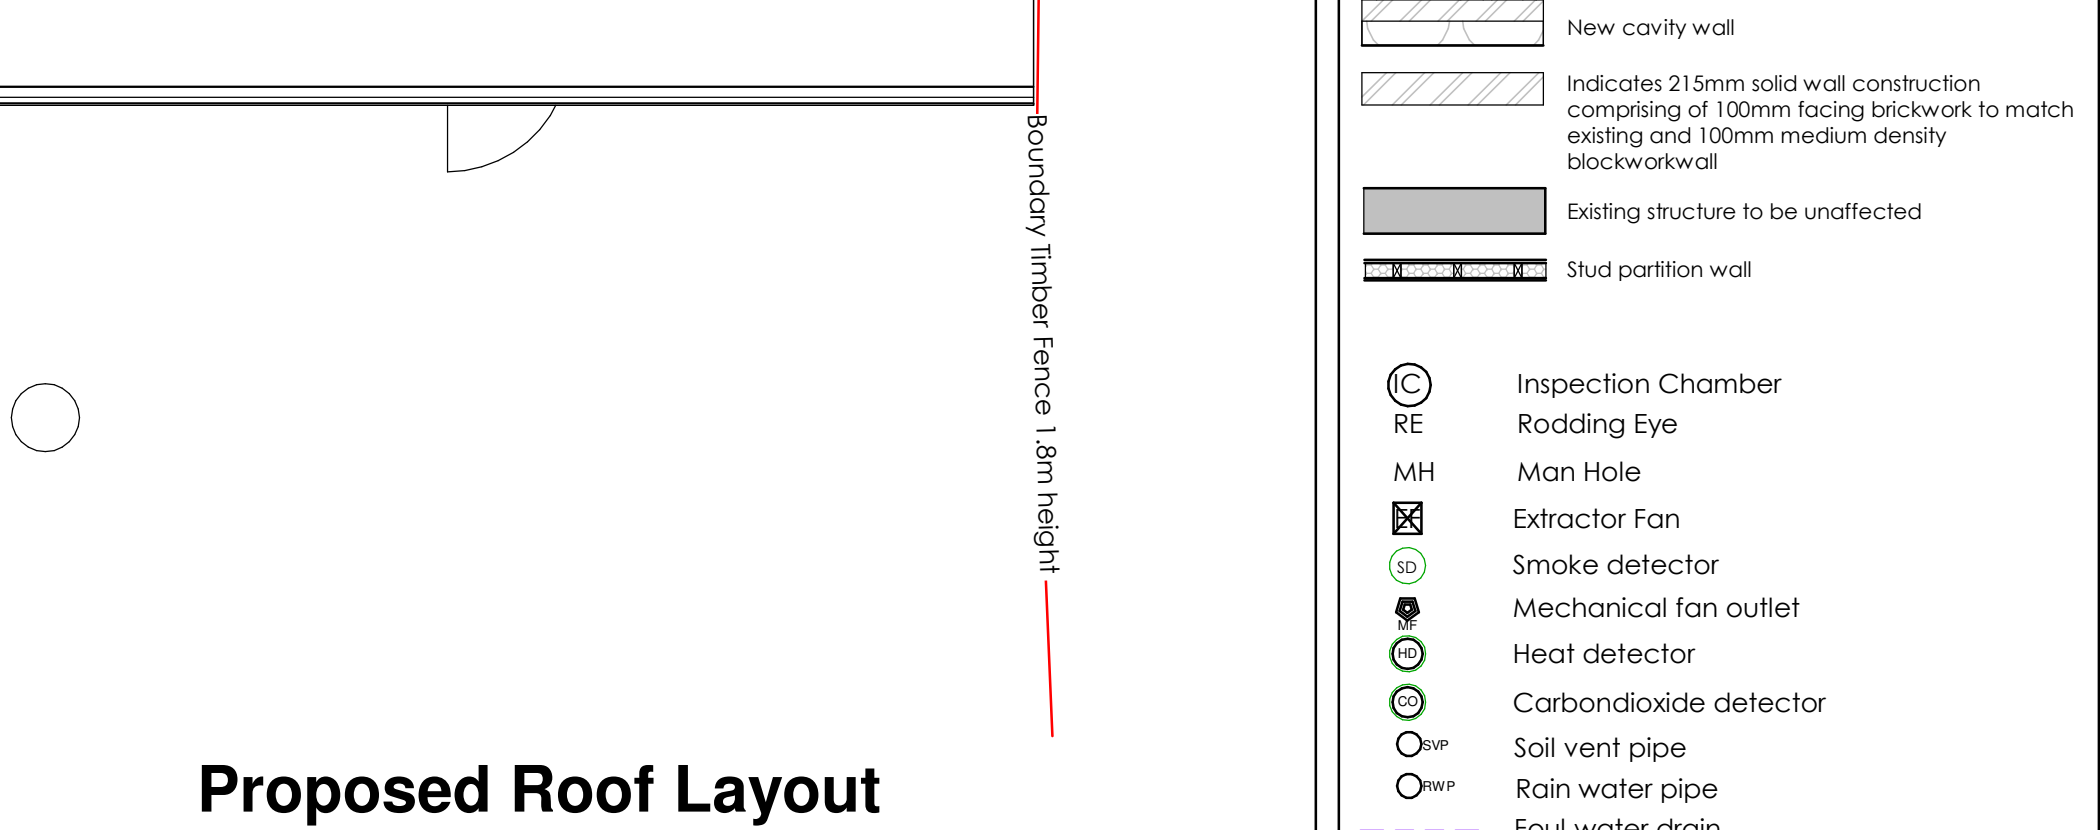
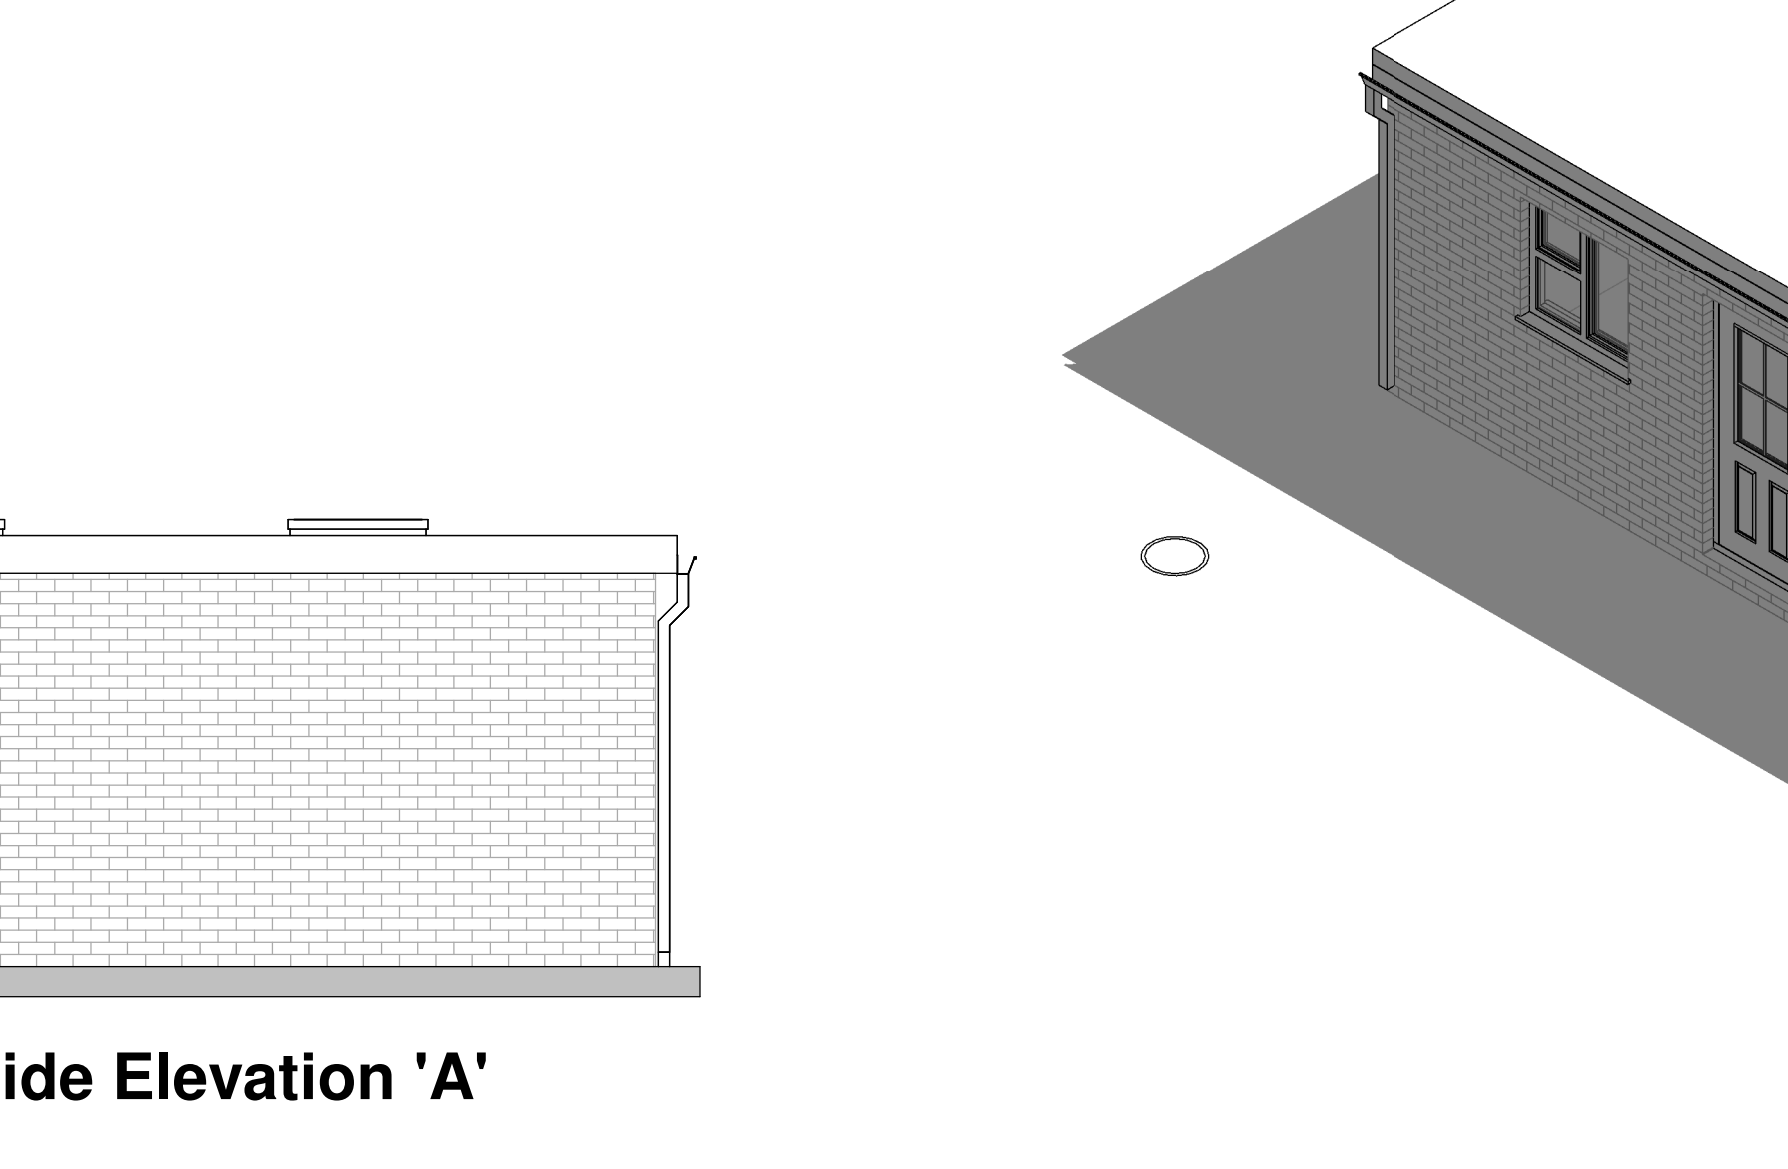
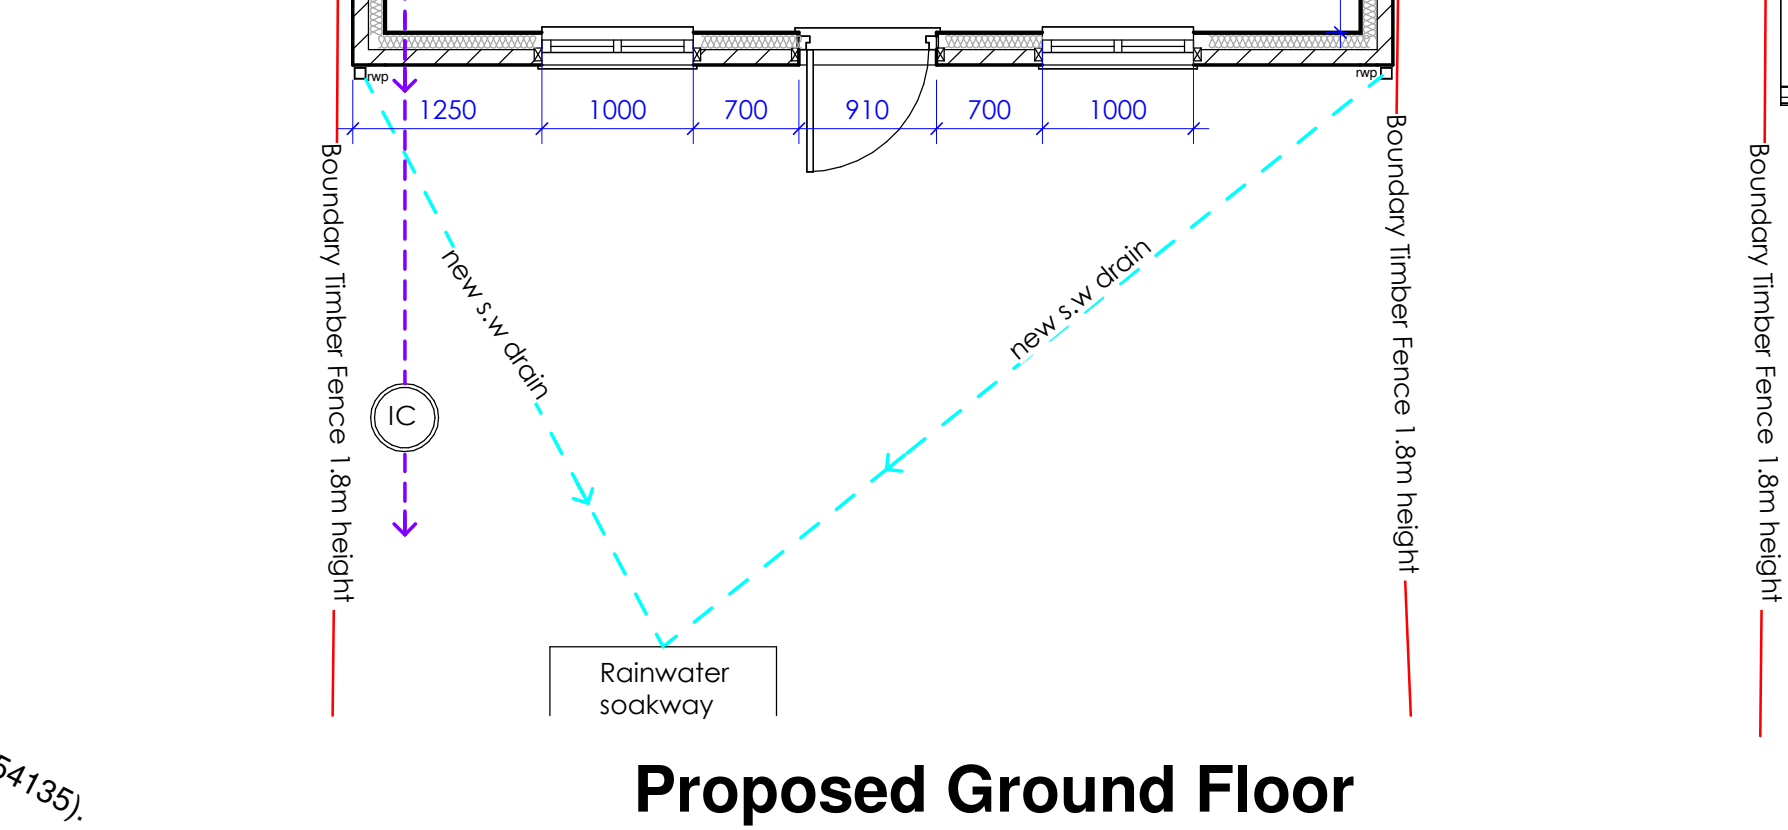
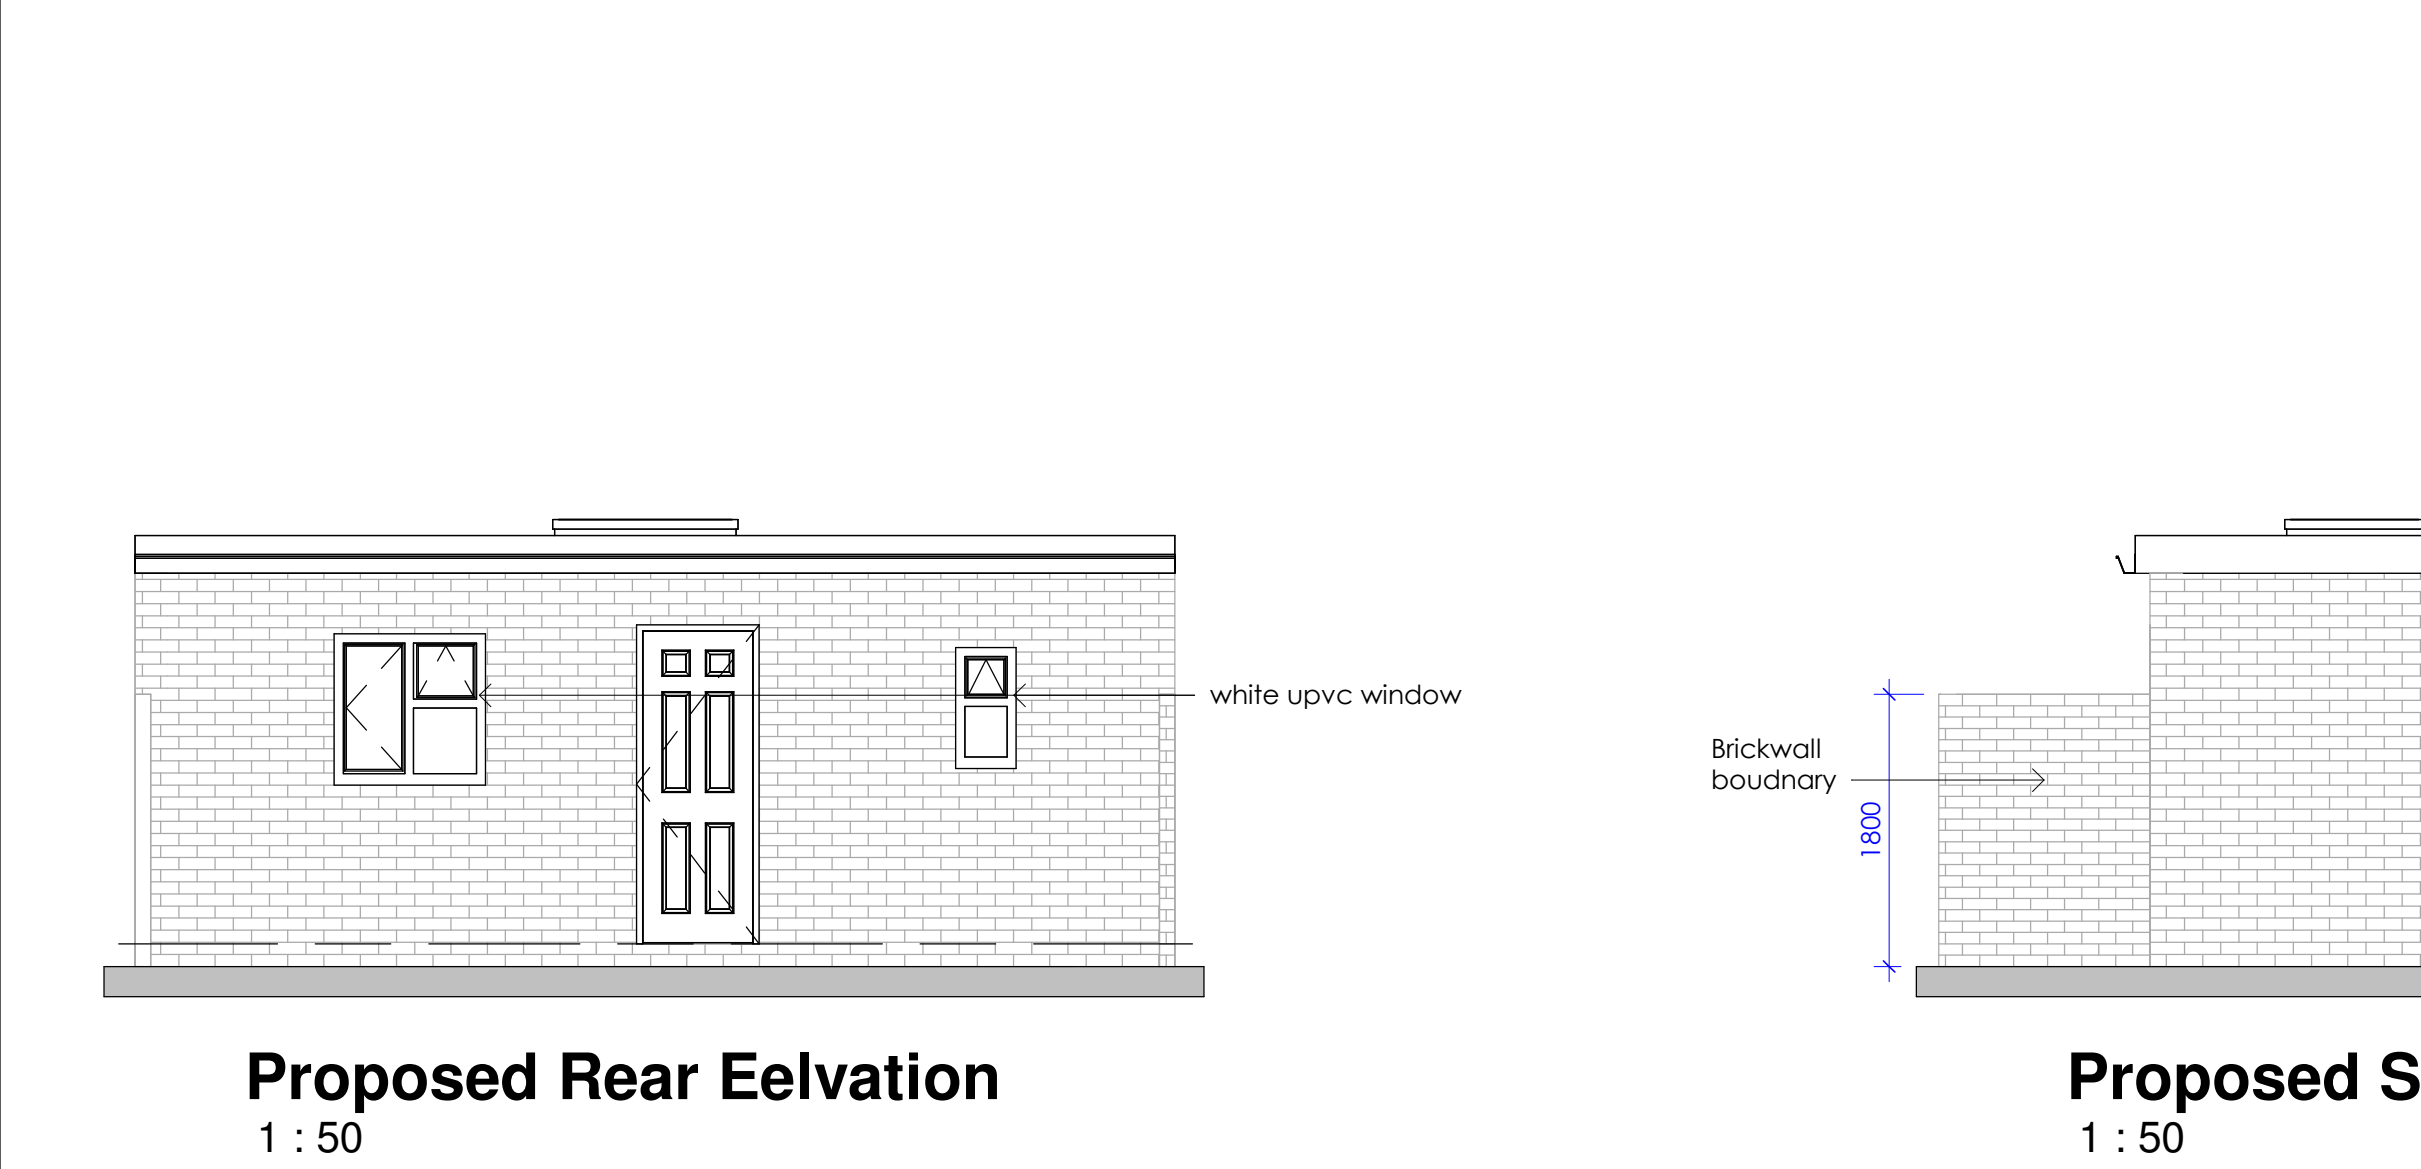


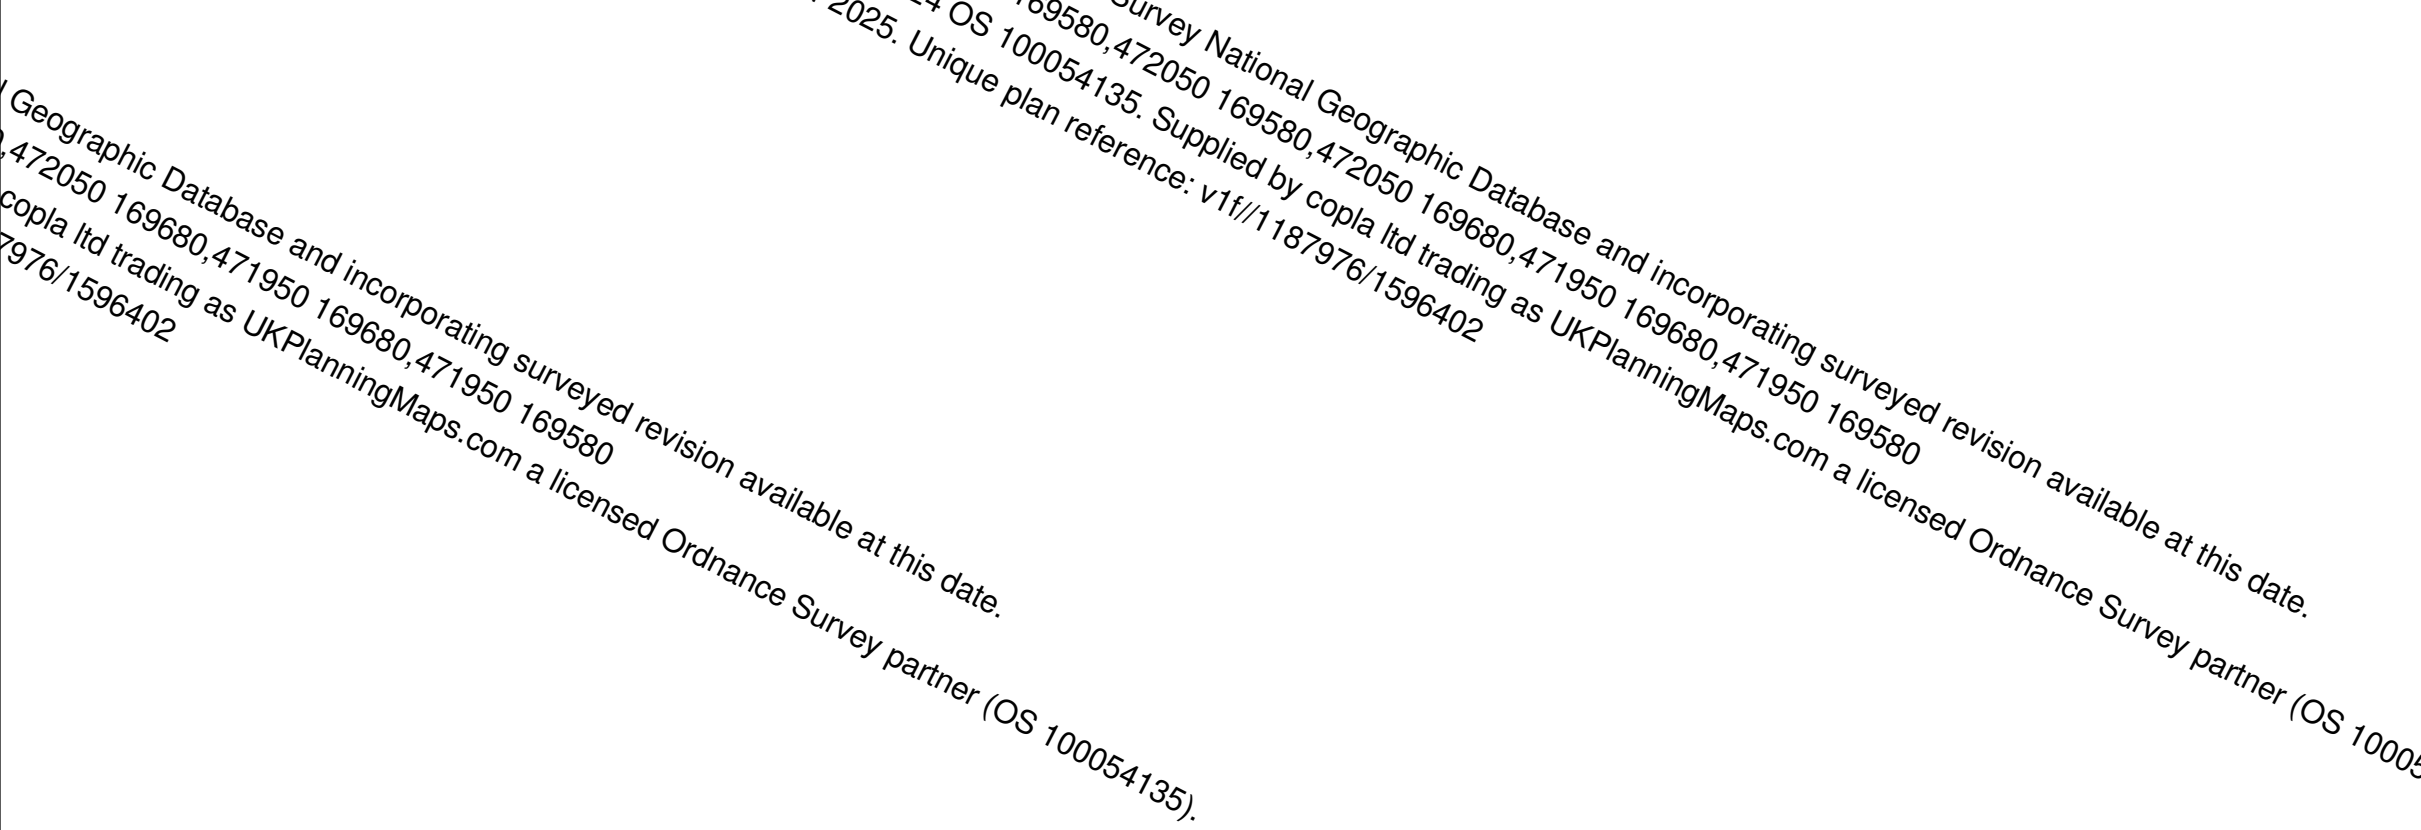

REV	DATE	DESCRIPTION	
CLIENT ADDRESS			
40 Greenfields Road, Reading RG2 8SF			
TITLE			
Proposed Outbuilding Plans			
CLIENT			
Mrs.Kang			
DRAWN BY JC		CHECKED BY RB	DATE 18.12.2024
SCALE (@ A1) As indicated		PROJECT NUMBER 166	
DRAWING NUMBER			REV
PP-166-RB-01			