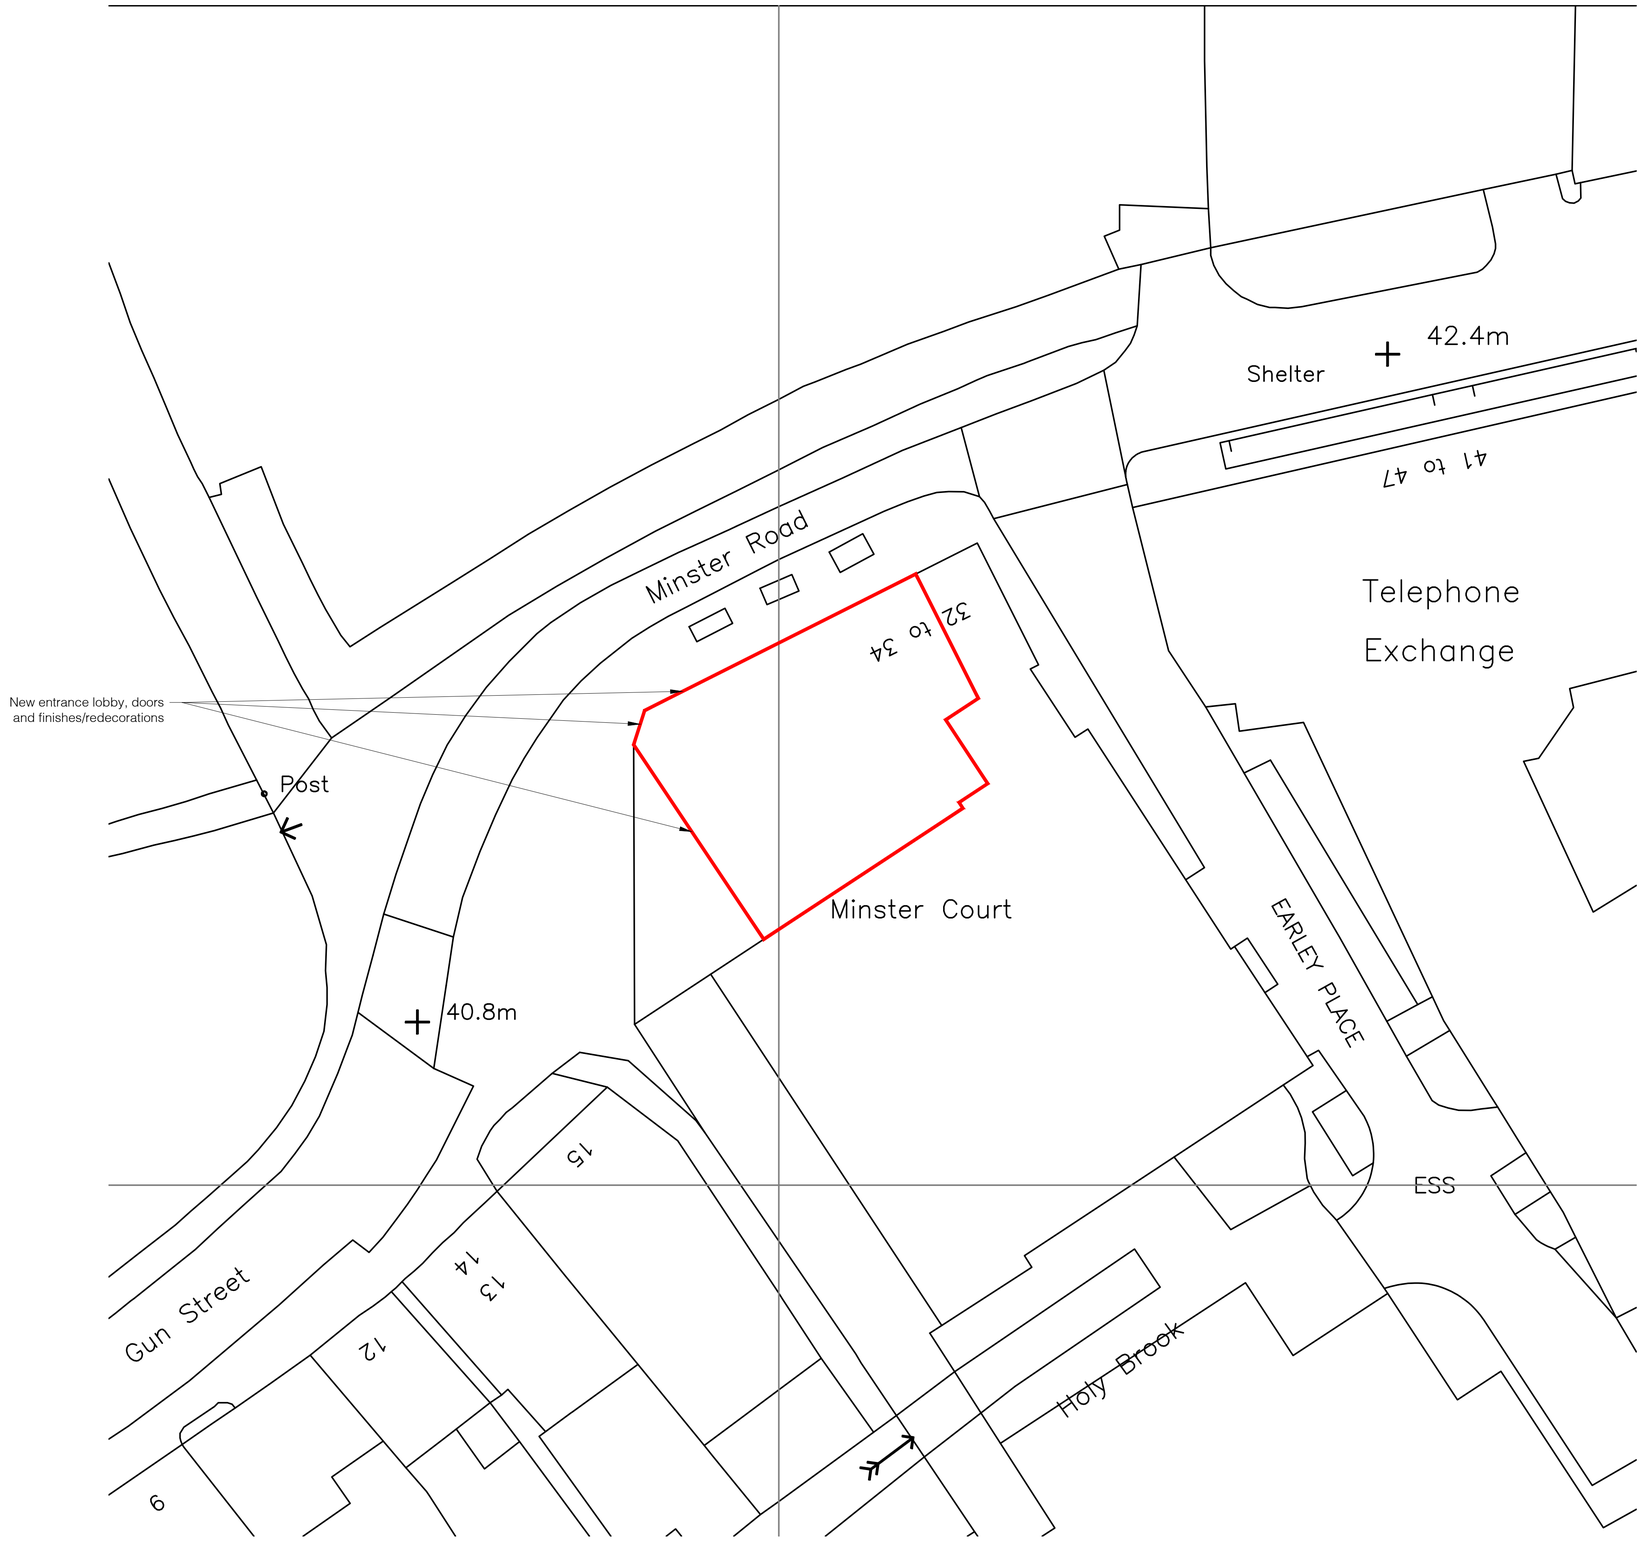

BLOCK PLAN

Scale 1:200

0 5 10 20

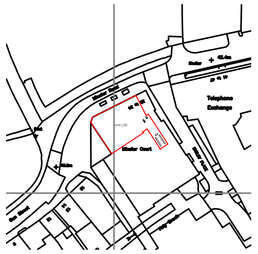

LOCATION PLAN @ 1:1250

SCALE 1:1250

0m 10 20 30 40 50 100

N

Rev:	Description:	Date:

Reade Associates
ARCHITECTURAL CONSULTANTS & DESIGNERS
The Limes, 3b Waterloo Road
Shepton Mallet
Somerset BA4 5HG
www.readeassociates.co.uk 07840 751750

Client:
Loungers PLC

Site:
NEW COSY CLUB
Unit L30
Oracle Shopping Centre
Minster Street, Reading
RG1 2AQ

Title:
Block & location plans

Status:
Planning

Scale:	Date:
1:200/1250@A1	Dec '24
Drawing No:	Drawn:
0188.25	DAR

All dimensions to be checked on site before work commences and any discrepancies to be reported.