


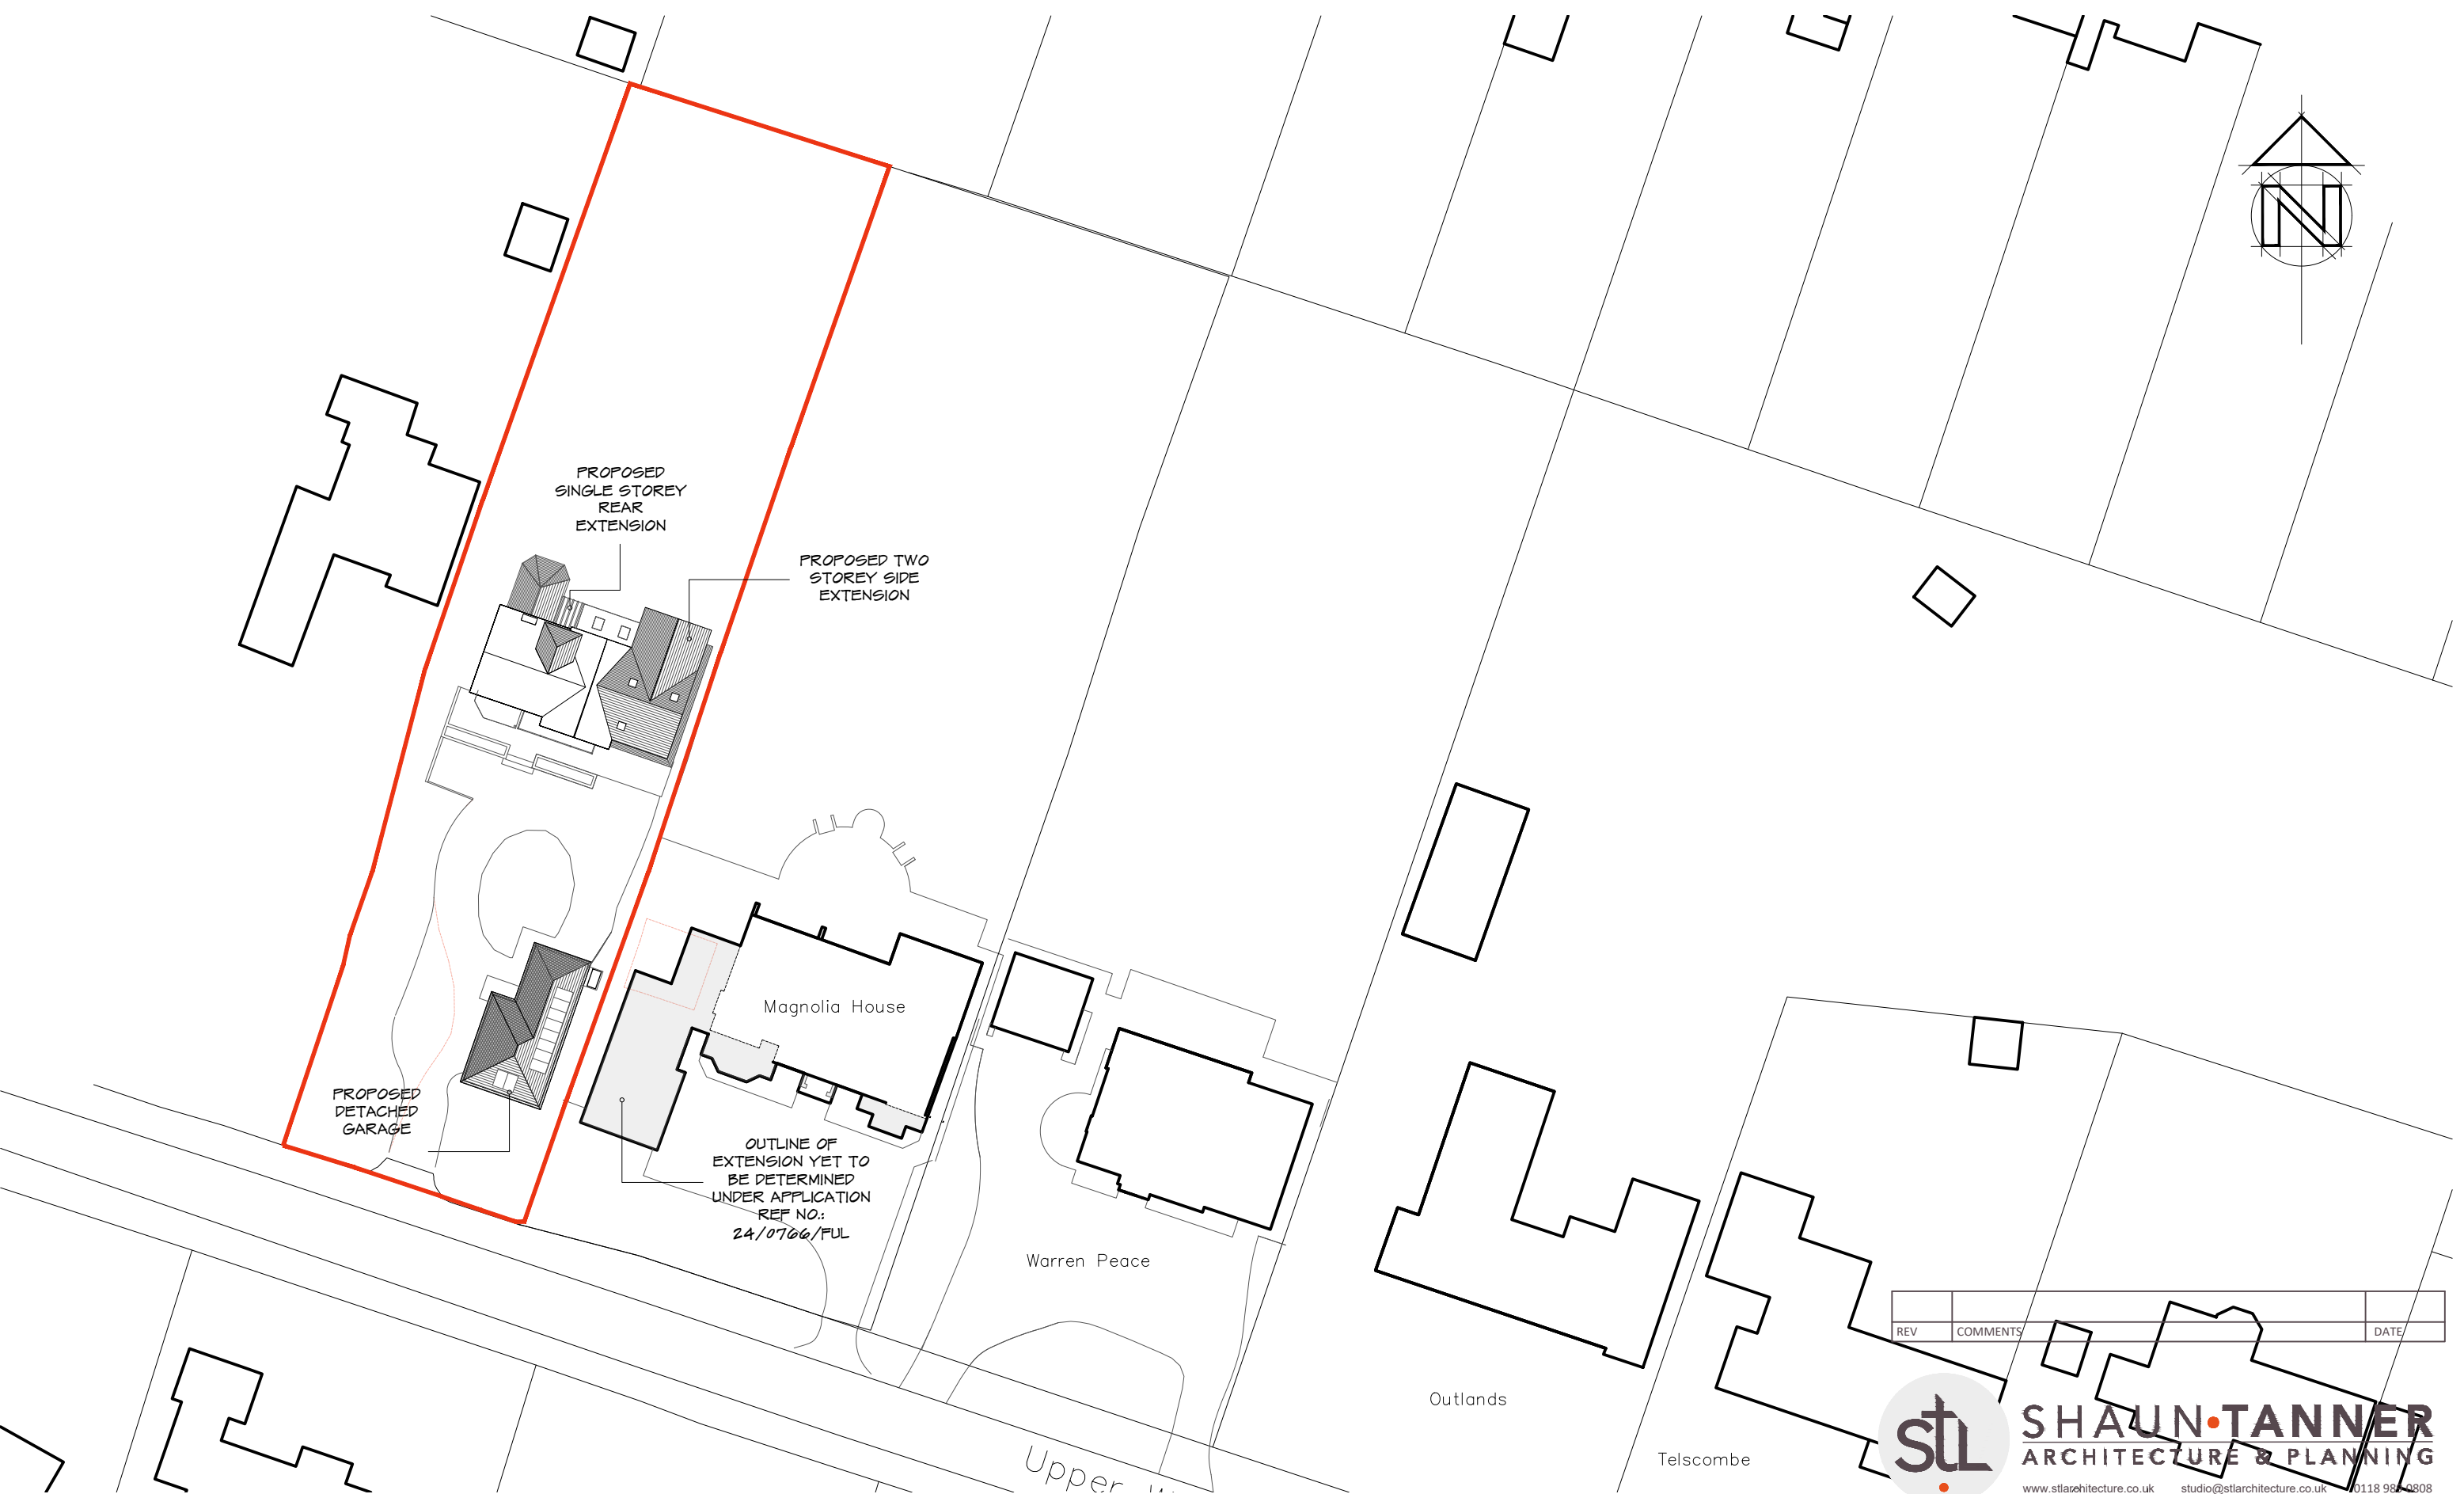

Block Plan 1:500

1:500 scale Bar
This Drawing has been produced for printing onto A3 size paper,
If printing on any other size please use the scale bar below.

0m

5m

10m

20m

40m

Ordnance Survey (c) Crown Copyright 2024. All rights reserved. Licence number 100022432

REV	COMMENTS	DATE



SHAUN TANNER
ARCHITECTURE & PLANNING
www.stlarchitecture.co.uk studio@stlarchitecture.co.uk 0118 982 0808

CLIENT

Mr & Mrs L. Antonian

PROJECT

Lamorna, Upper Warren Avenue,
Caversham, Reading, RG4 7EB

DRAWING

BLOCK PLAN

STATUS

planning

SCALE

1:500 @ A3

DRAWN

DN

CHECKED

NO

3938/200

REV

C

DATE

June 24

THIS DRAWING MUST NOT BE SCALED UNLESS ISSUED FOR PLANNING PURPOSES. ALL DIMENSIONS ARE TO BE VERIFIED PRIOR TO SETTING OUT, COMMENCING WORK, OR PRODUCTION OF FABRICATION DRAWINGS. REPORT ANY DISCREPANCIES TO THE SUPERVISING OFFICER IMMEDIATELY. ©