Ordnance Survey (c) Crown Copyright 2023. All rights reserved. Licence number 100022432

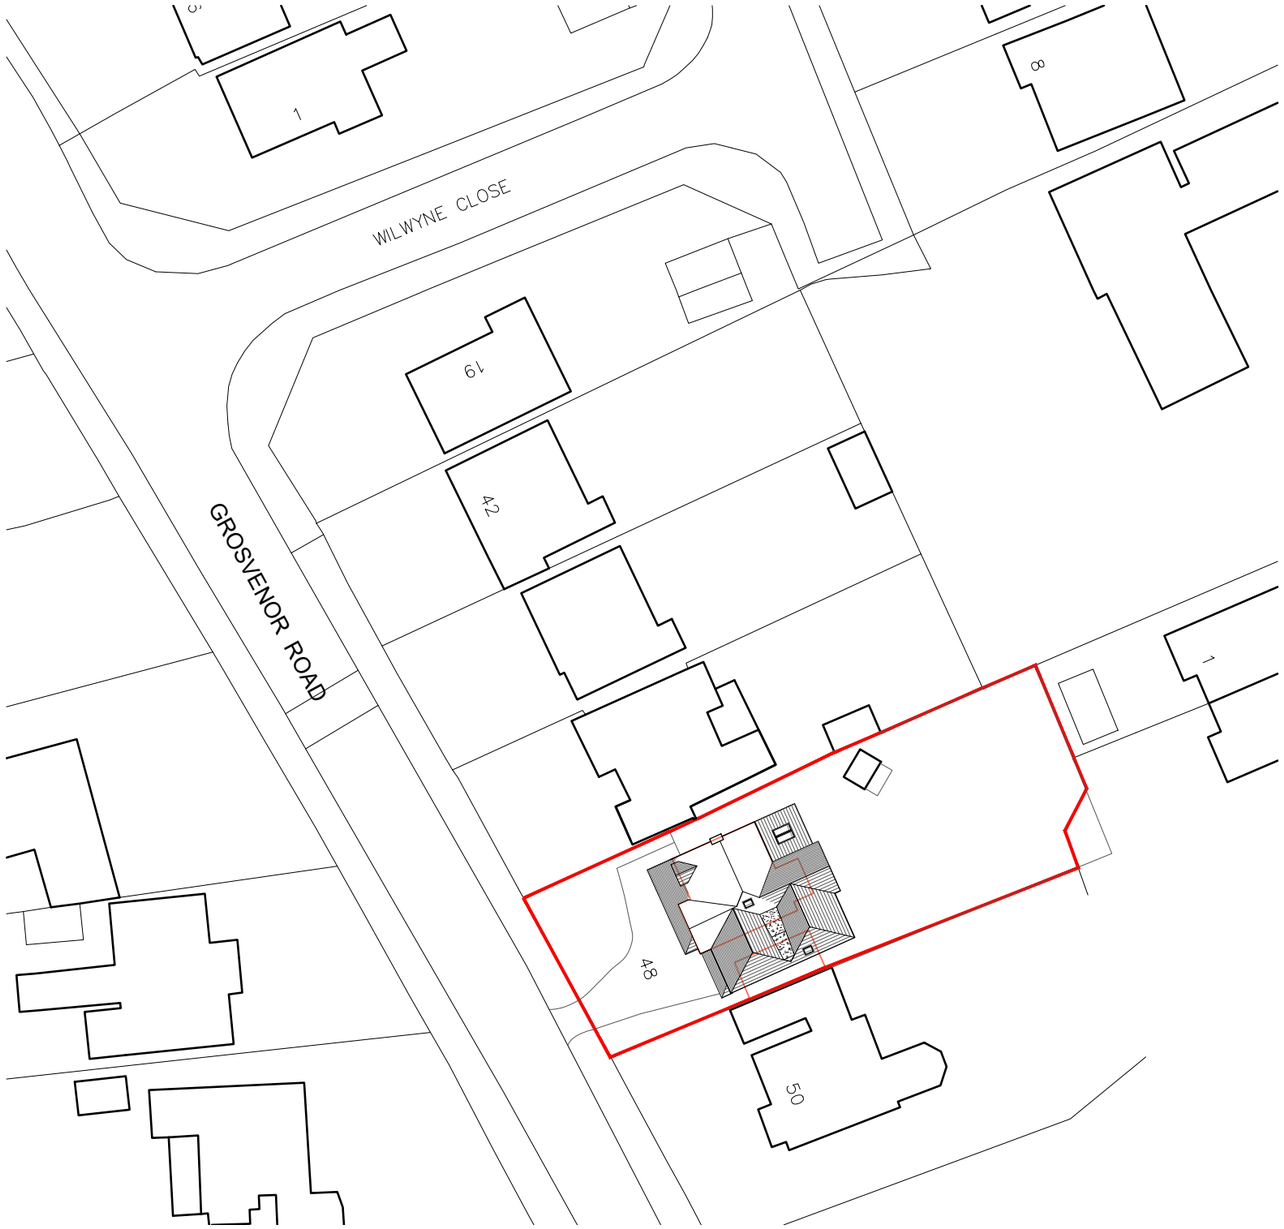

Block Plan 1:500

1:500 scale Bar
This Drawing has been produced for printing onto A3 size paper,
If printing on any other size please use the scale bar below.

0m 5m 20m 40m
2.5m 10m

Location Plan 1:1250

1:1250 scale Bar
This Drawing has been produced for printing onto A3 size paper,
If printing on any other size please use the scale bar below.

0m 12.5m 50m 100m
6.2m 25m

REV	COMMENTS	DATE

SHAUN·TANNER
ARCHITECTURE & PLANNING

www.stlarchitecture.co.uk studio@stlarchitecture.co.uk 0118 989 0808

CLIENT Mr & Mrs M. Davies

PROJECT 48 Grosvenor Road,
Caversham, Reading, RG4 5EN

DRAWING BLOCK & LOCATION PLAN

STATUS planning DATE Oct 2024

SCALE 1:500/1250 @ A3 DRAWN DN CHECKED NO 3963/200 REV .

THIS DRAWING MUST NOT BE SCALED UNLESS ISSUED FOR PLANNING PURPOSES. ALL DIMENSIONS ARE TO BE VERIFIED PRIOR TO SETTING OUT, COMMENCING WORK, OR PRODUCTION OF FABRICATION DRAWINGS. REPORT ANY DISCREPANCIES TO THE SUPERVISING OFFICER IMMEDIATELY. ©