


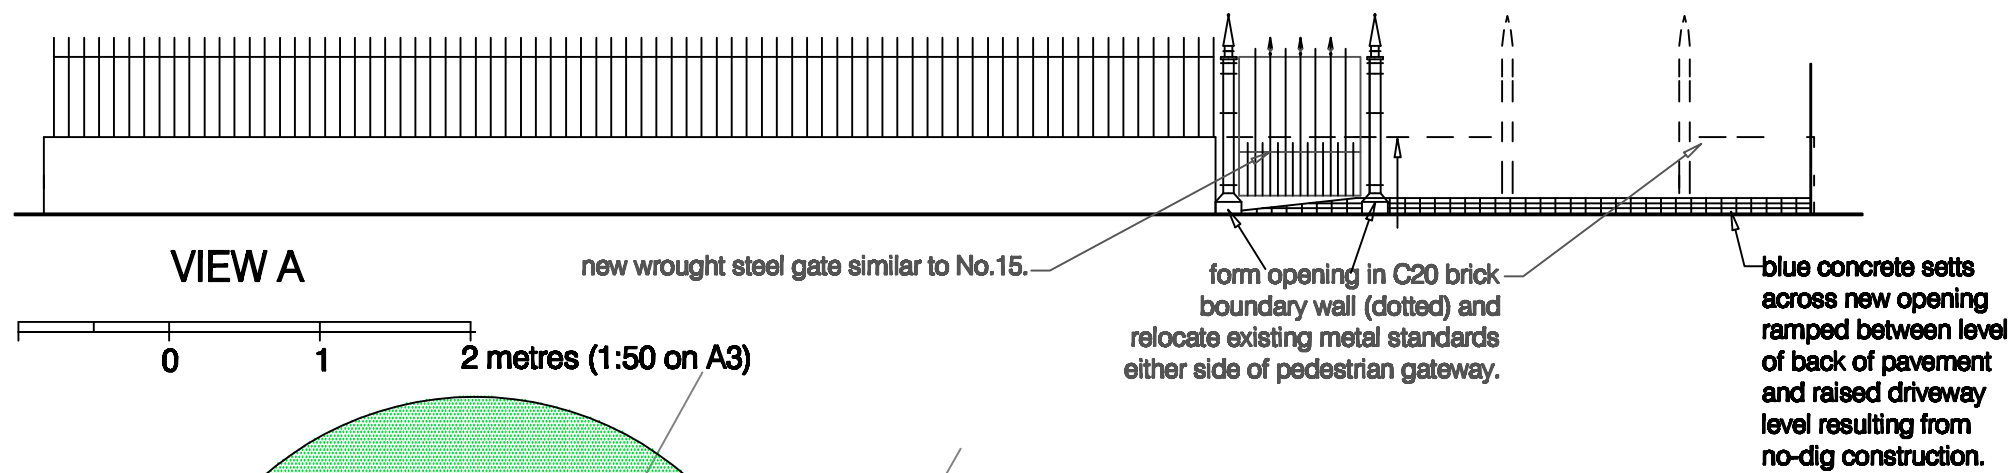

project
for
title

9 Erleigh Road
Reading, Berkshire
Mr G Hussain
Proposed Front Externals -Alternative 1

Drawing no: 1358 / 20 / a

M D Howlett
architectural consultant

11 Prospect Street, Caversham, Reading
Berkshire RG4 8JB; Tel: (0118) 947 7117
Email: pmaarc@globalnet.co.uk

Date: October 2024

0 1 2 metres
SCALE: 1:100 on A3.

Revision a: Crossover tweaked. Dec 2024.

