


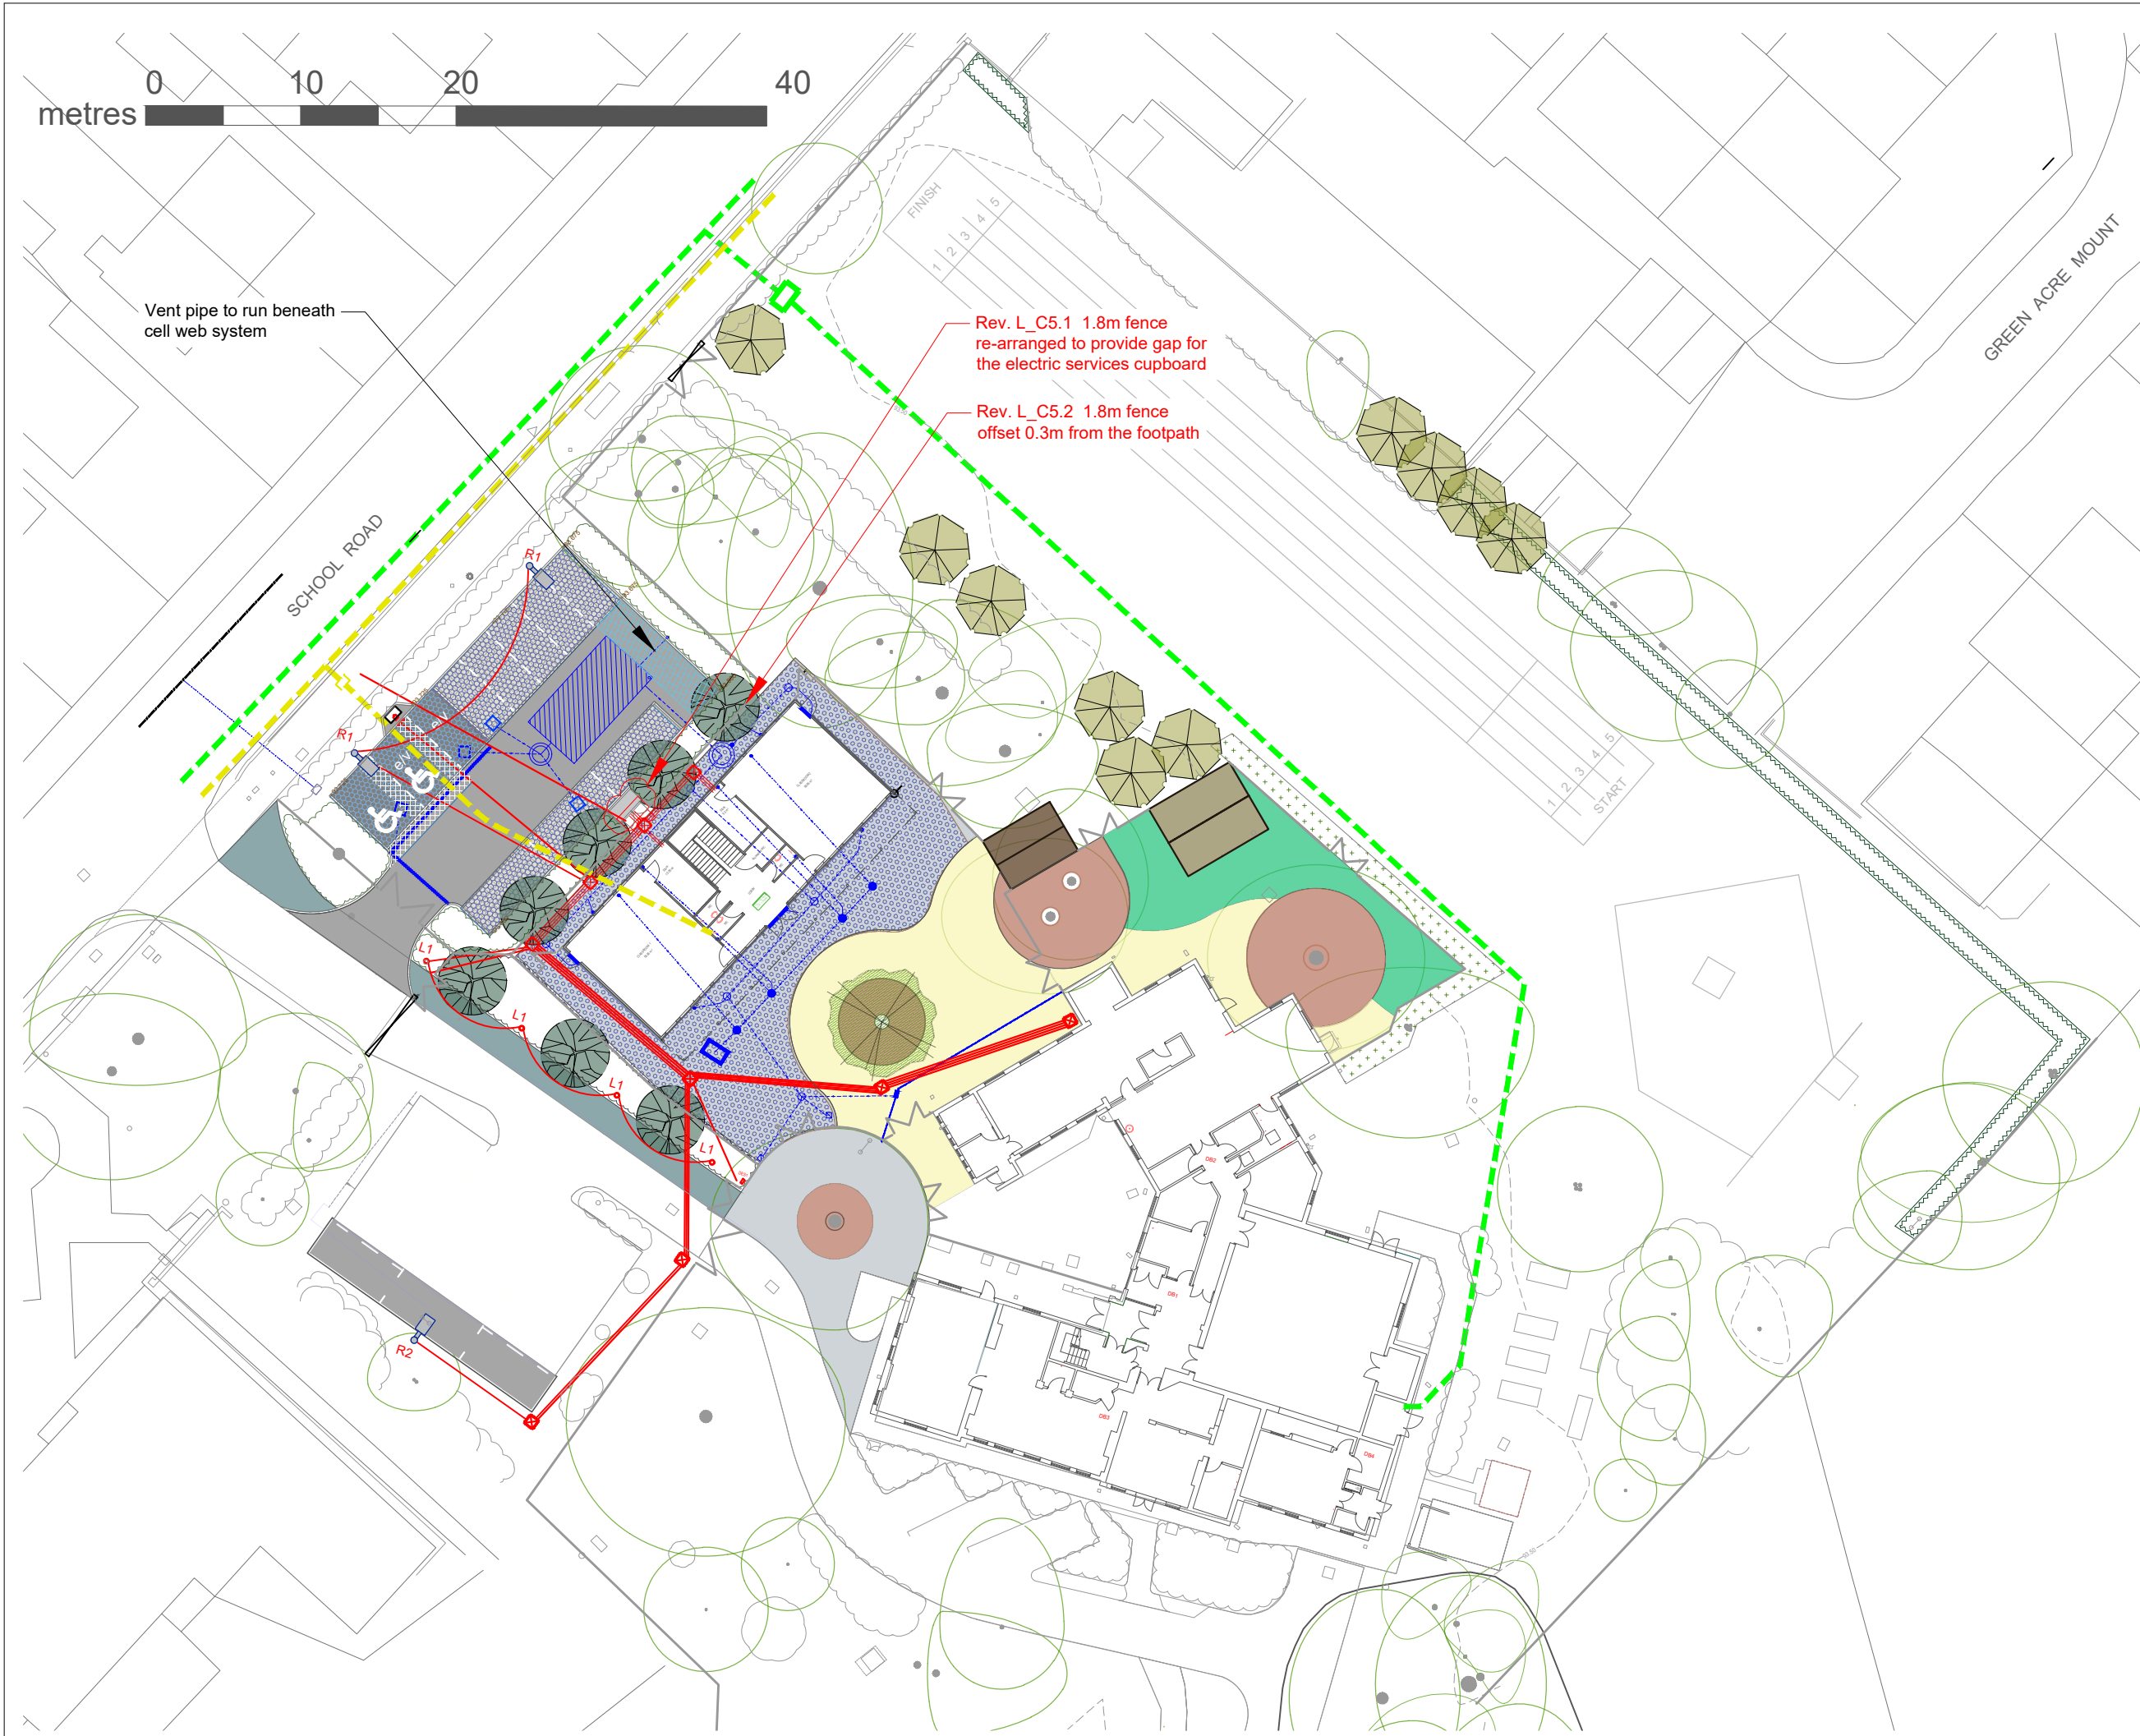

General Notes

1. This drawing is © copyright Hampshire County Council 2023. No unauthorised reproduction of any kind is permitted.

2. No dimensions to be scaled from this drawing. Verify all dimensions prior to construction. Immediately report any discrepancies on the document to the Architect/Contract Administrator. This document shall be read in conjunction with associated models, specifications and related consultant's documents.

3. Drawing to be read with all relevant Architectural, Interiors, Structural, M&E, Drainage/Public Health, Landscape, Civils and Interiors drawings and specifications.

4. This map is reproduced from Ordnance Survey material with the permission of Ordnance Survey on behalf of the controller of Her Majesty's Stationery Office © Crown copyright. Unauthorised reproduction infringes Crown Copyright & may lead to prosecution or civil proceedings (100019180) 2023.

Hampshire County Council

Key:

- Electrical
- Water supply
- Gas supply
- Drainage System
- Crate Soakaway
- Cell web system

Note: Contractor to refer to NJUG 4 (and to comply with the AIA) when working within root protection areas. Excavation to be completed by hand in accordance with paragraph 6.29. Any required root pruning to be in accordance with BS 3998. Pruning of roots over 25mmØ to be monitored by arboriculturalist with the final cut being carried out within the retained soil and the exposed cut end treated with Avengelus Pro Gel. Following treatment roots will be covered with 25mm of soil at least. Roots must not be allowed to be exposed for more than 30 mins unless covered with hessian sacking as a temporary measure. Services trenches must be lined with an impermeable membrane. After completion of works, ongoing monitoring of trees condition will be carried out by LA arboriculturalist.

C5	Planning and Construction Issue	20/12/2024	JM	WP
C4	Planning and Construction Issue	25/10/2024	JM	CL
C3	Planning and Construction Issue	17/09/2024	JM	CL
C2	Planning and Construction Issue	11/07/2024	JM	CL
C1	Consultation Issue	09/07/2024	JM	CL
P1	Planning Application	10/11/2023	JM	CL

Rev Description Date By Chkd

HCC Property Services,
Three Ministers House,
76 High Street, Winchester SO23 8UL
Tel: (01962) 847801

Hampshire County Council

PROJECT NAME
E05323 - Park Lane School

SHEET NAME
Infant School
Combined Underground Services

SCALE	DRAWN	CHKD	APRV
1:400 @ A3	JM	CL	-
DRAWING No.	project code - originator - volume - level - type - role - number	version	
E05323-HCC-DR-L-7010		C5	

SUITABILITY
code description

S2 PLANNING APPLICATION